




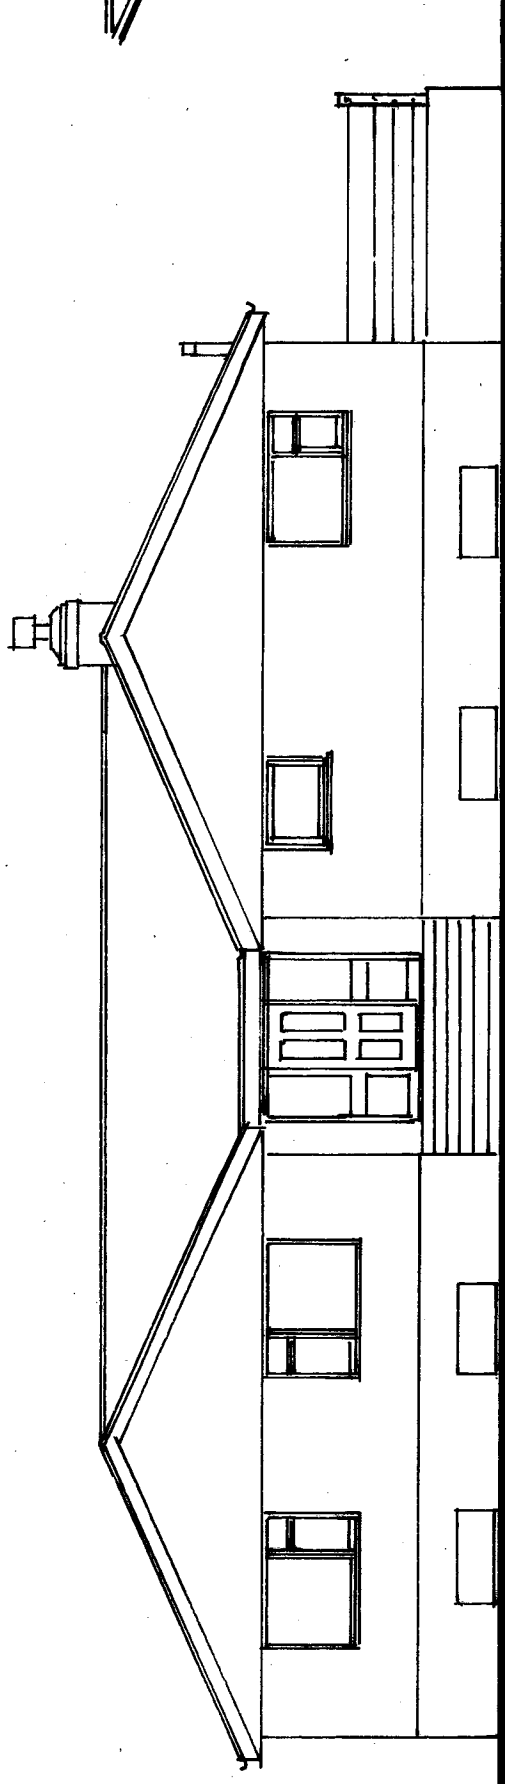

North Elevation

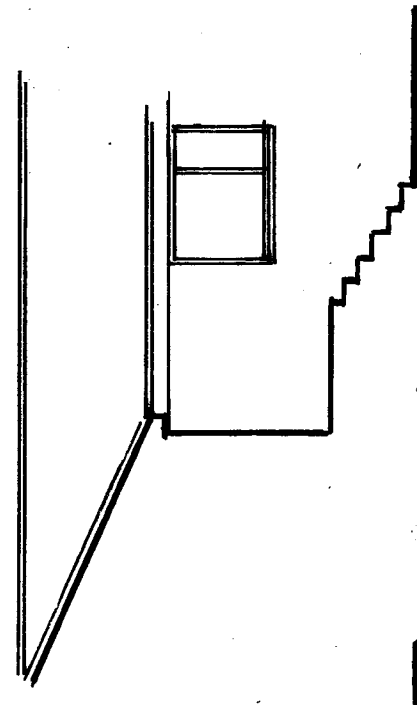

East Elevation

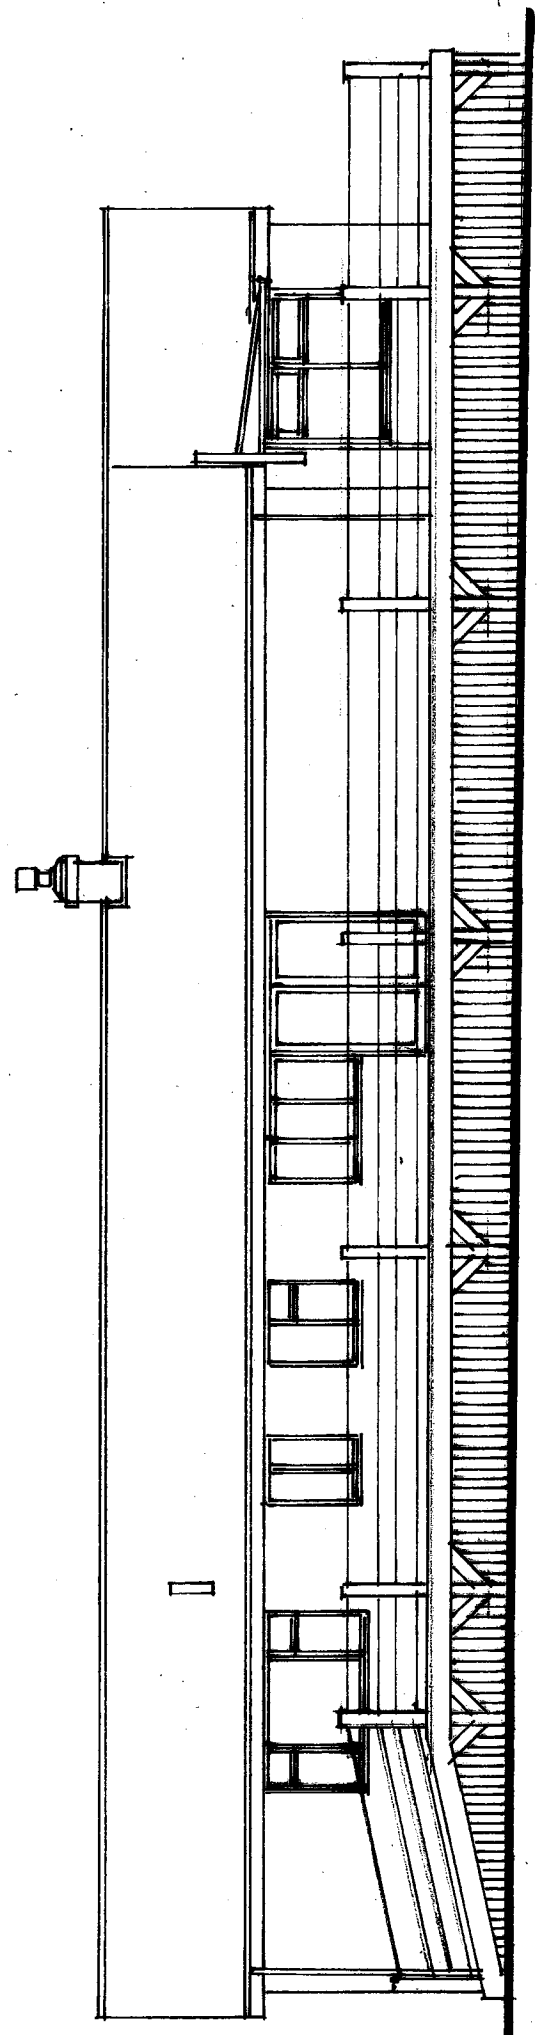

West Elevation

Proposed First Floor and Ground Floor Internal
Adjustments to 'Waters Edge', Loddon Drive, Wargrave

Client	Description
Mr and Mrs Elliott	Existing Elevations
Loddon Drive	
Wargrave	
Berkshire	
RG10 8HL	

All dimensions to be checked on site. Any discrepancy between this drawing and other information is to be referred to the Planning Consultant. This drawing is copyright.

MARTIN BUTLER PARTNERSHIP LIMITED

Client	Scale	Project	drawing	revision
28 Broad Street Wokingham Berkshire RG40 1AB Tel/Fax: 0118 989 0990	date 28/02/25 drawn MB	1:100	22503-1	03

