

Notes

This drawing may not be reproduced in any part or form without the written consent of DOHarchitecture.

This drawing is to be read in conjunction with the other drawing(s) and specification(s).

Do not scale from this drawing, except for Planning purposes.

All dimensions are to be checked on site.

Element	Material
Walls	Facing brickwork and tile hanging to match existing
Roofs	Tiles and flat roofs to match existing
Windows	uPVC to match existing
Doors	uPVC/aluminium




Front (North-West) Elevation




Side (South-West) Elevation



Rear (South-East) Elevation

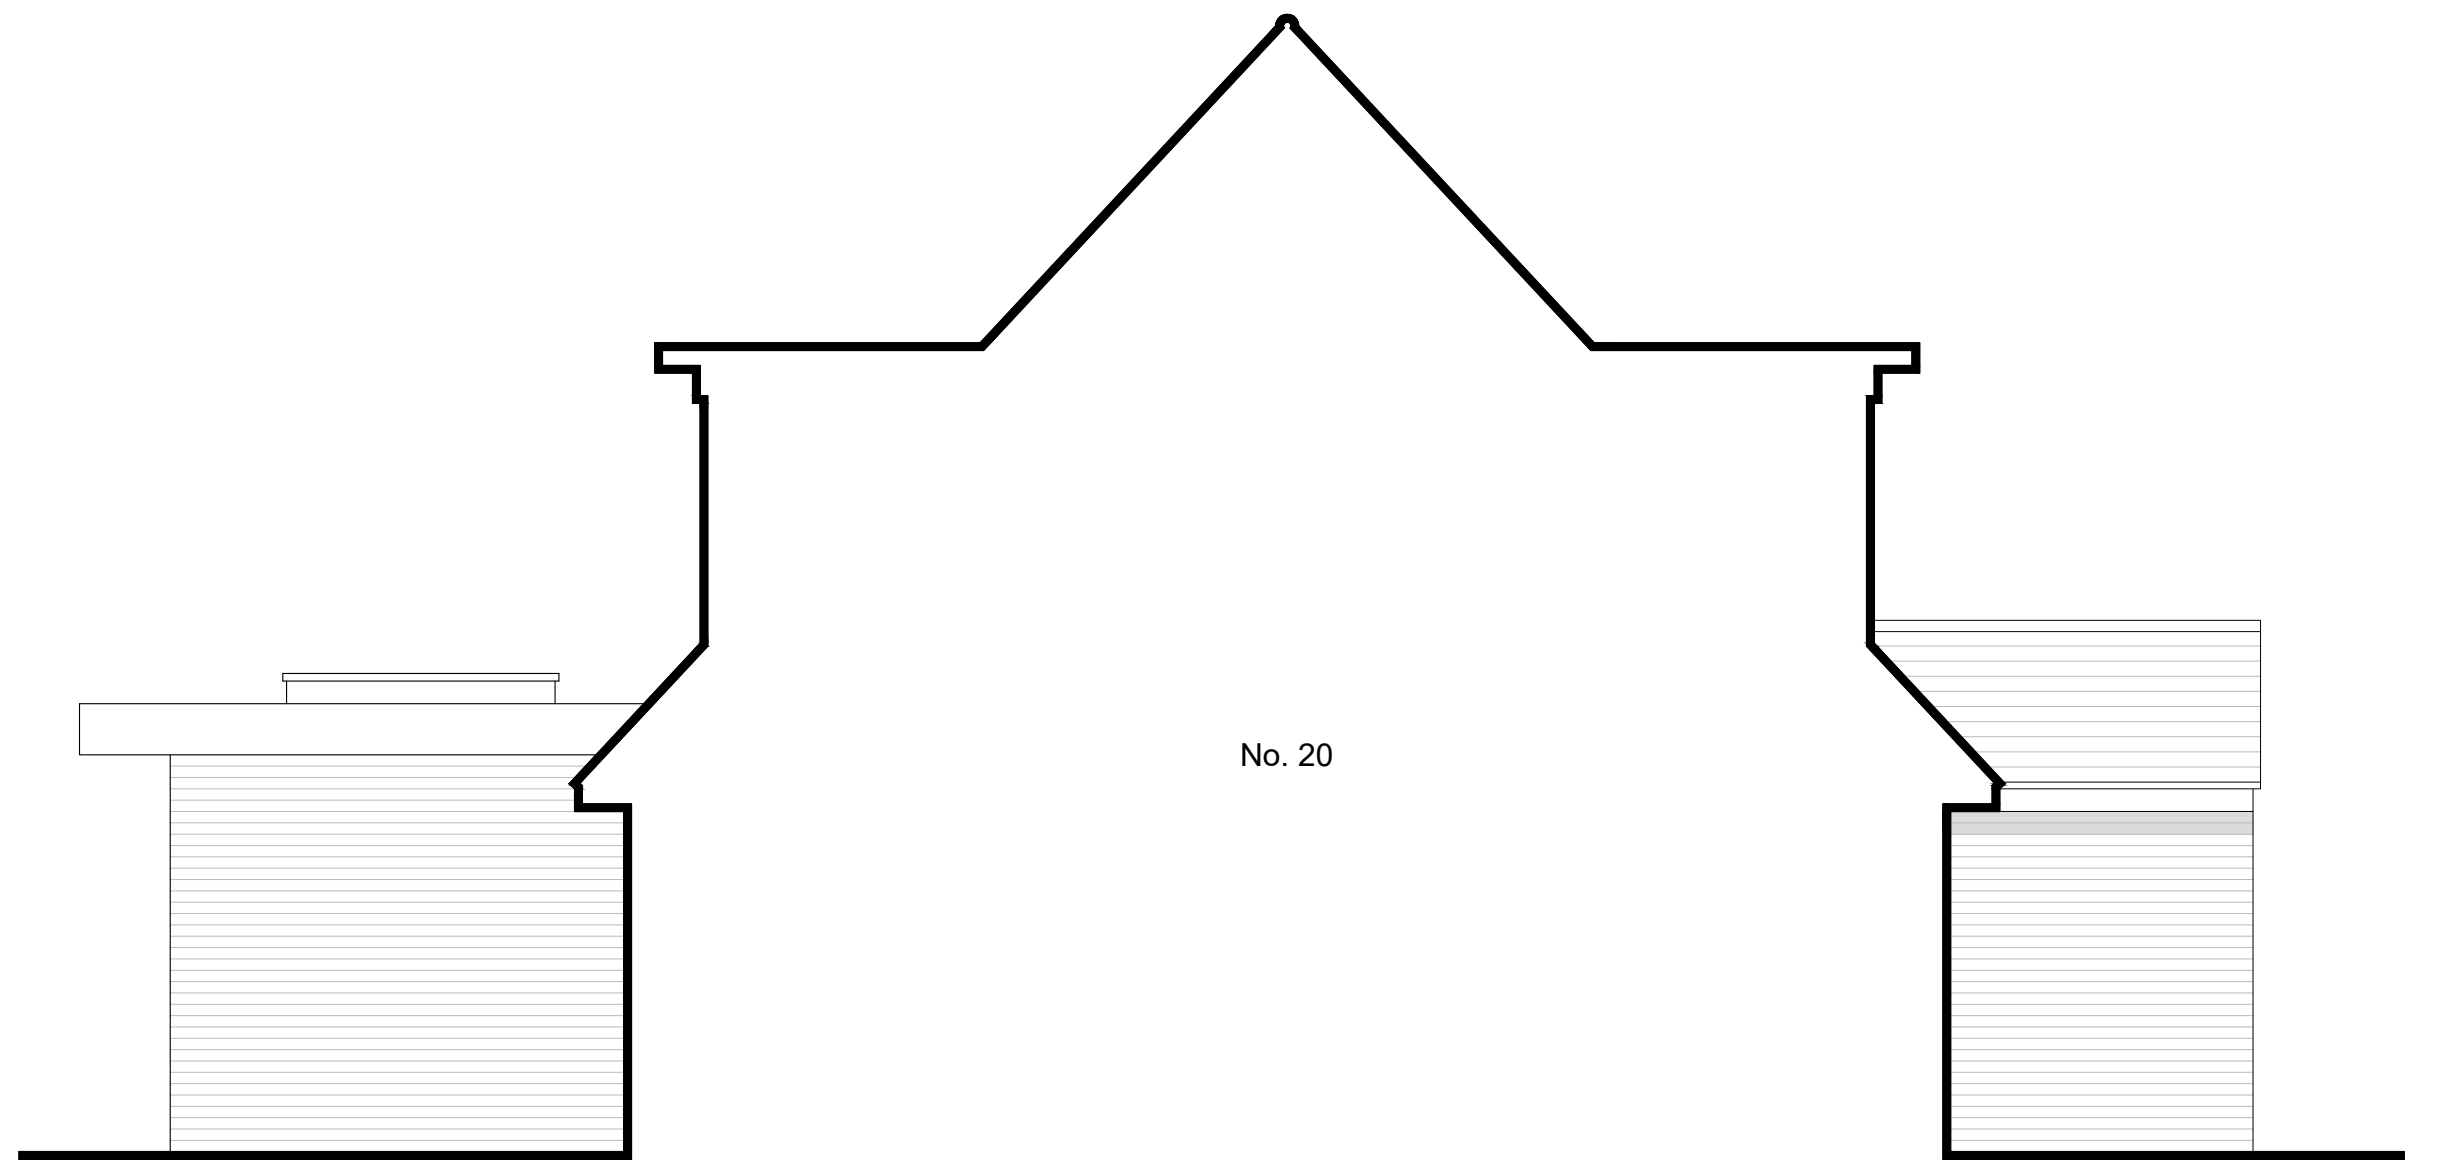

Side (North-East) Elevation

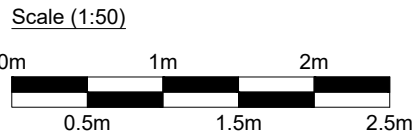

Rev.	Description	Date
A	Revised to suit clients' requirements	31.07.26

DOHarchitecture

07709-494658

info@doharchitecture.co.uk

www.doharchitecture.co.uk

Basepoint Business Centre, 377-399 London Road, Camberley, Surrey. GU15 3HL

Client

Mr and Mrs Butcher

Project

18 Foxcote
Finchampstead, Berkshire
RG40 3PE

Drawing Title

Proposed Elevations

Date	Drawn	Scale
May 2026	DH	1:50 @ A1
Drawing No.		Rev.
2025/148/P03		A
☐ Feasibility	☒ Planning	☐ Building Regulations