
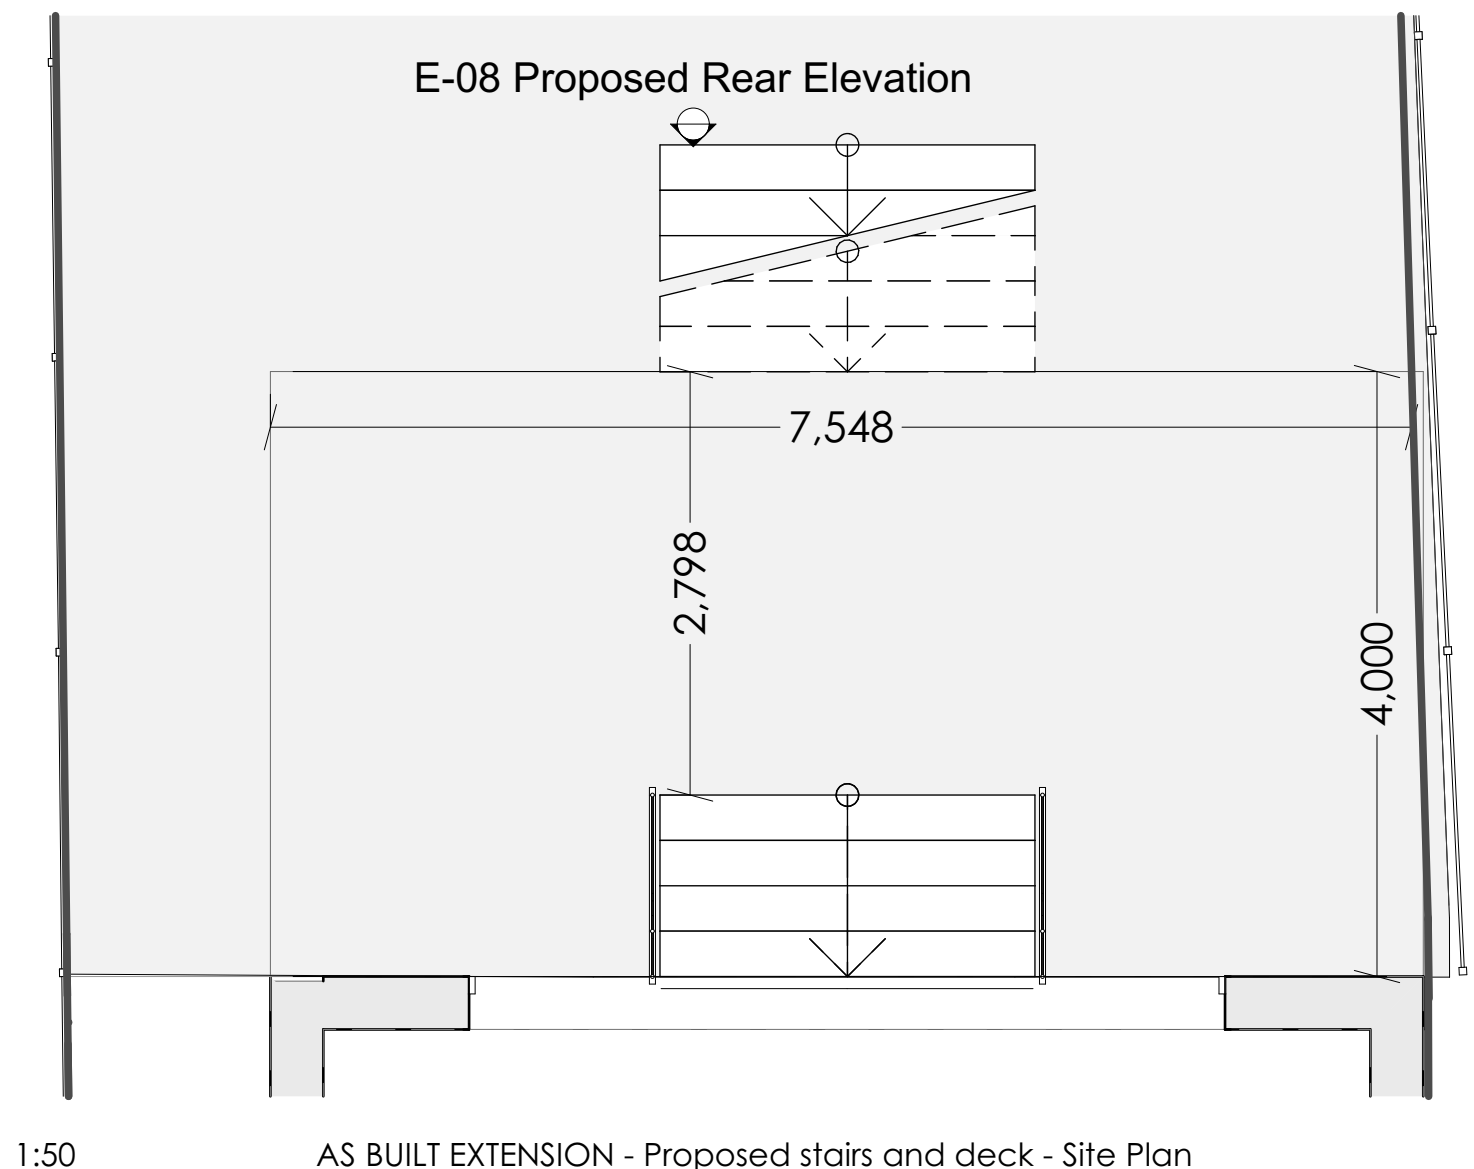


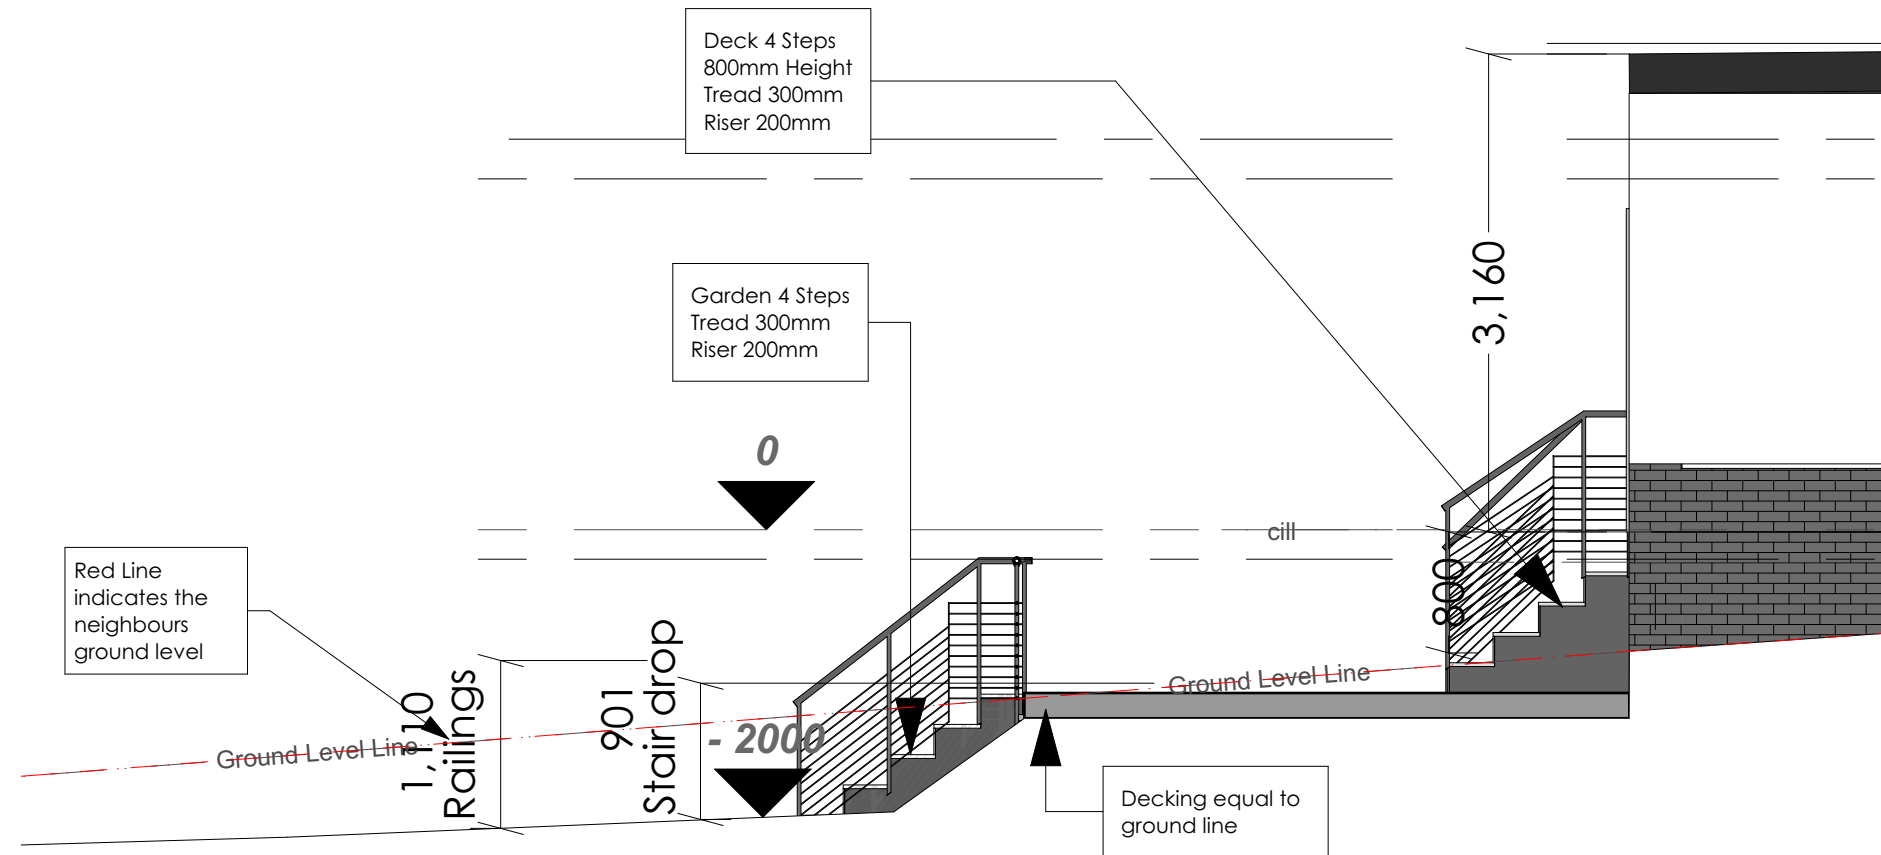


© This drawing remains the property of The Keen Partnership and shall not be copied without prior written consent.

All dimensions to be checked on site and any discrepancies to be reported before work commences.

Notes:

Date	Rev	Comments	By	Chk'd

1:50

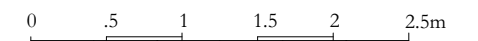

THE KEEN PARTNERSHIP
The Courtyard
Edinburgh Road
Reading RG30 2UA
Tel: 0118 9510 855
Fax: 0118 9510 866
chris@keenpartnership.co.uk
www.keenpartnership.co.uk



Client:

Mr Zahir Butt

Job Title:

**112 Silverdale Road, Earley,
READING, Berkshire, RG6 7LU**

Drawing Title:

Proposed Dimension Details

Drawing Date:

-

Status:

Decking Application

Issue Date:

21/06/2024

Drawn By:

CM

Scale:

@A3

Drawing No:

**- 9126 - 221380
- 109**

Rev: