



 Asymmetrical Floodlight 50W
Dimension: 282 x 203 x 57 mm

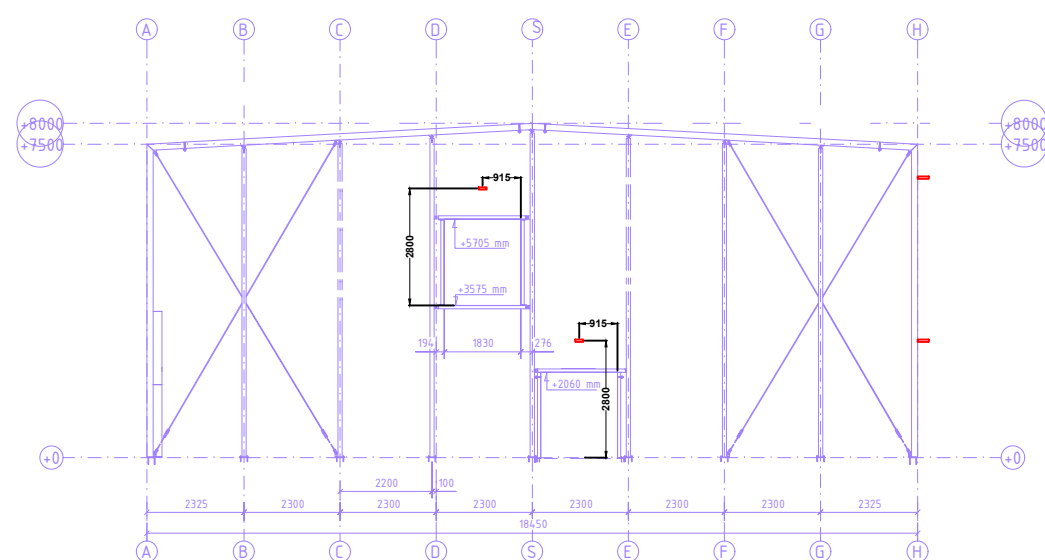

VIEW FROM EAST

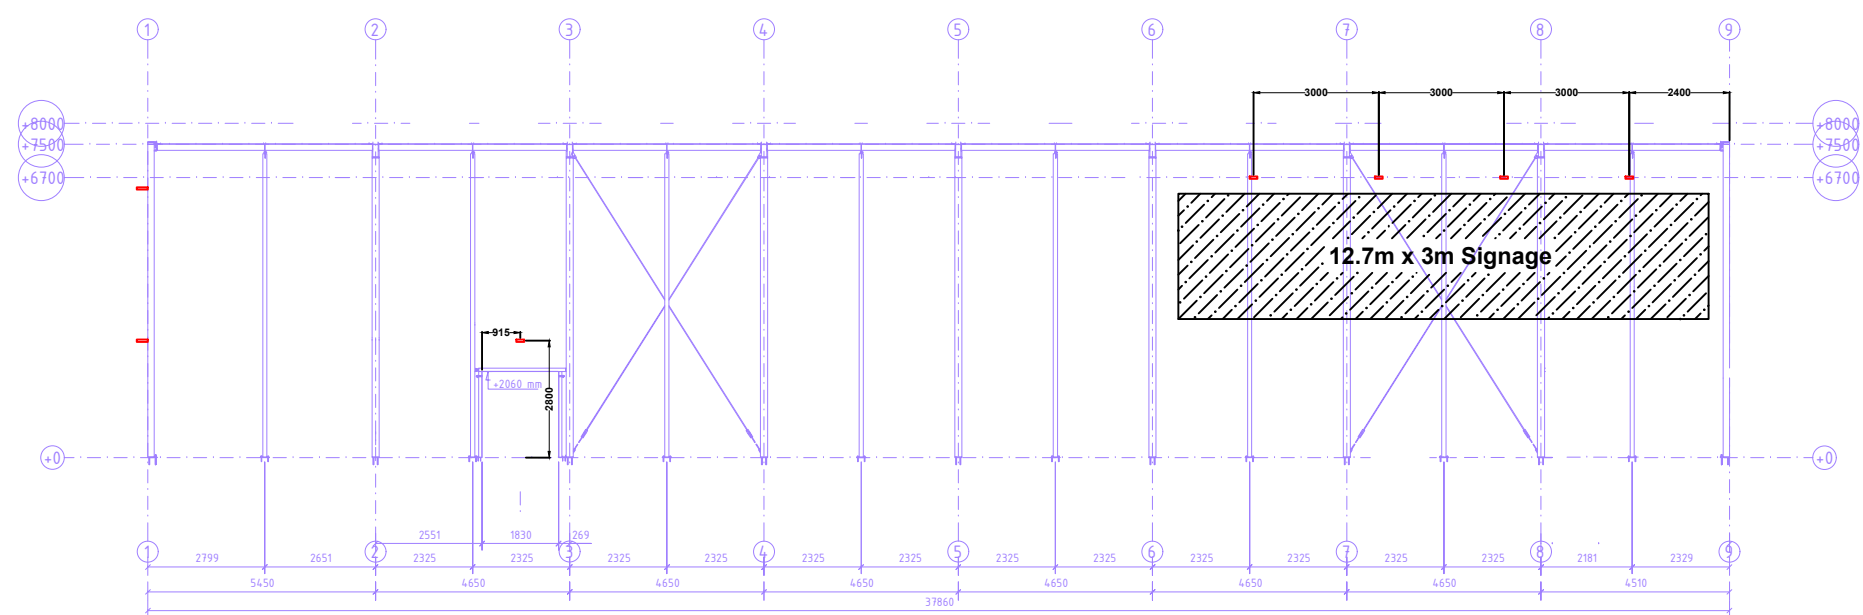

VIEW FROM NORTH



Duke House, Down Mill road,
Bracknell, RG12 1QS

Project:
Dan Housego - Indoor Cricket Club
Wokingham

Title:
Outdoor lighting arrangement

Date:
4 AUG 2024

Revision
0

Drawn By
Andrew Chan

Checked By