




Planning Updates - NMA 1
ECMWF-BDP-ZZ-ZZ-RP-Z-000500
Revision - P02
05.07.24

Elevations comparison

West Elevation




NMA - West Elevation

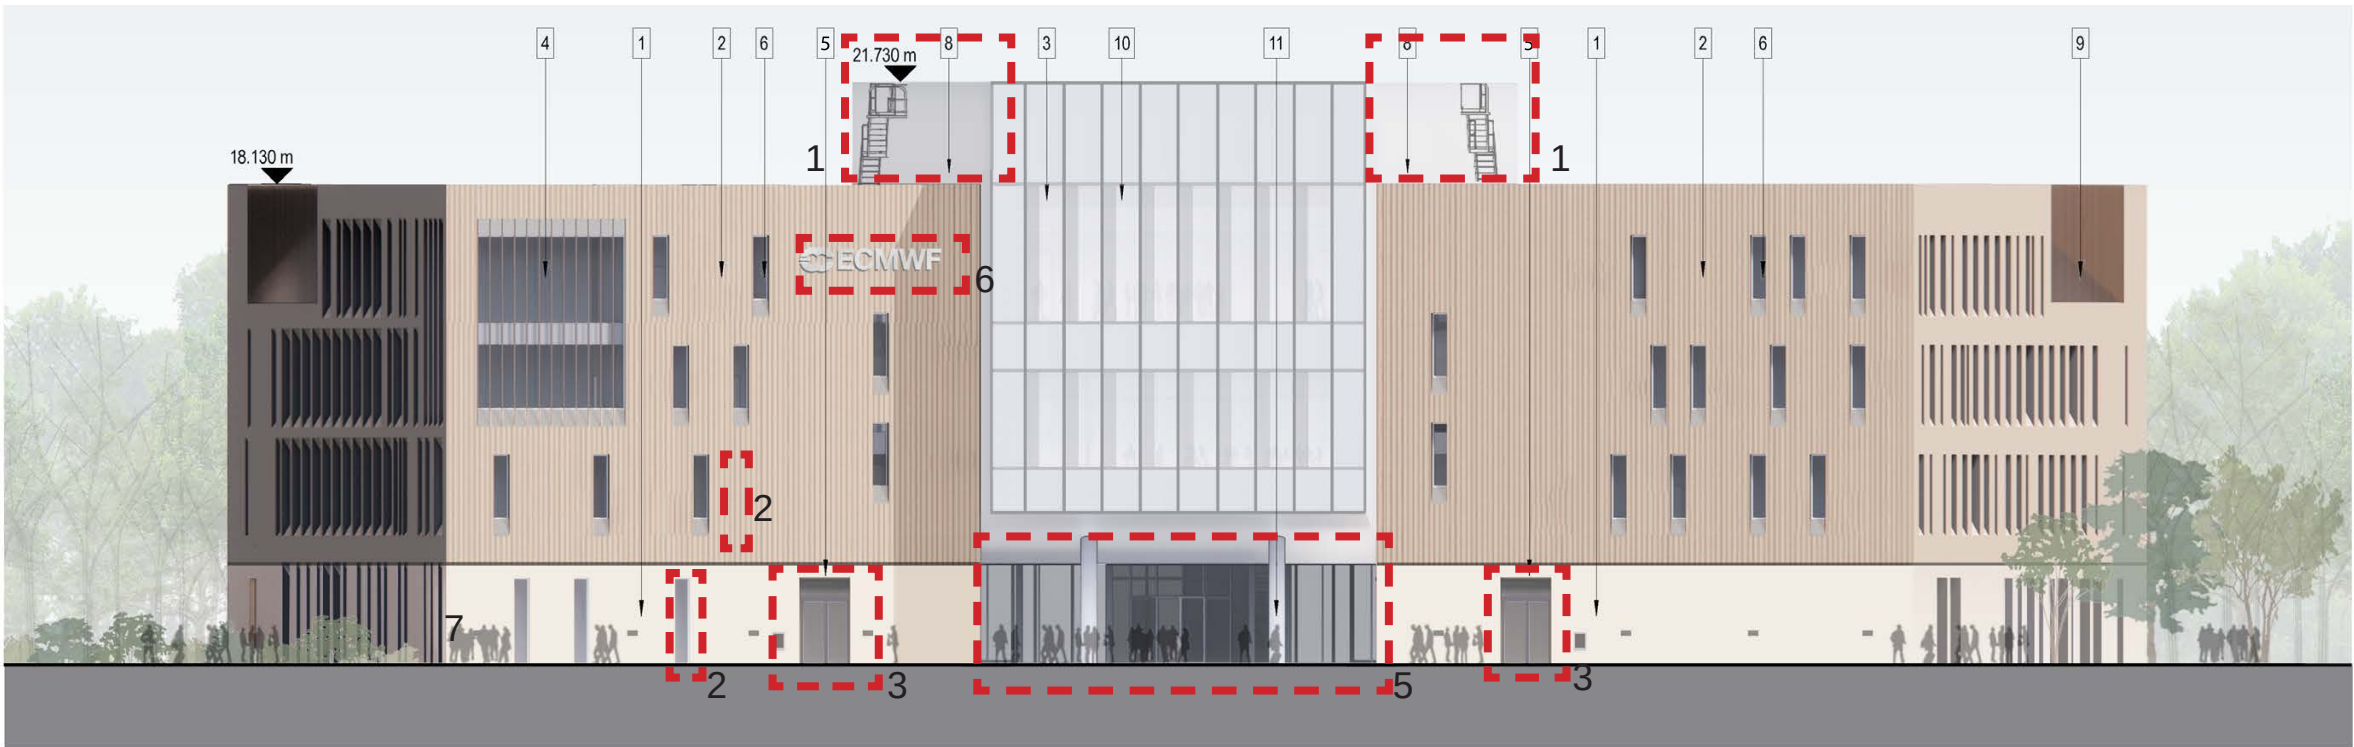


- 1. Ladder added to access beacon roof PVs
- 2. Window & doors relocated in response to internal replanning.
- 3. Door changed from glass to solid metal door.
- 4. Louver resized in response to internal replanning.
- 5. Main entrance curtain wall has been pulled out in line of draft lobby.
- 6. Logo updated
- 7. Dry riser and facade lighting added on ground floor facade

Elevations comparison

East Elevation

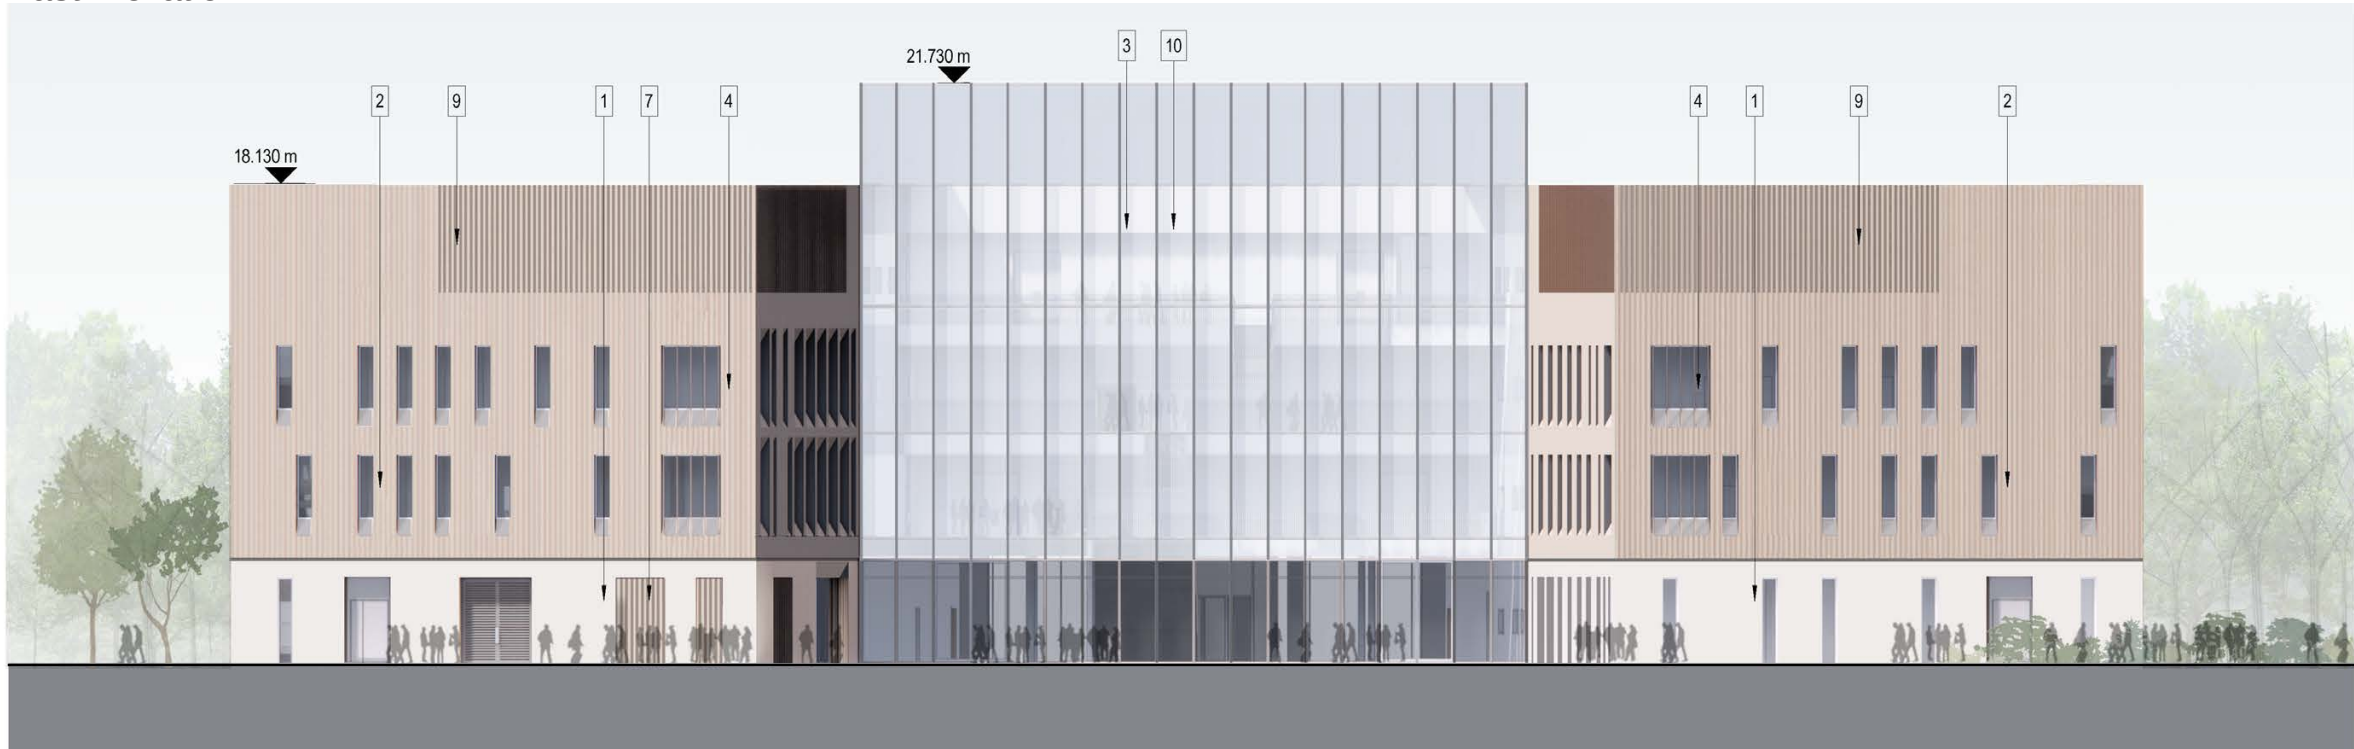

NMA - East Elevation

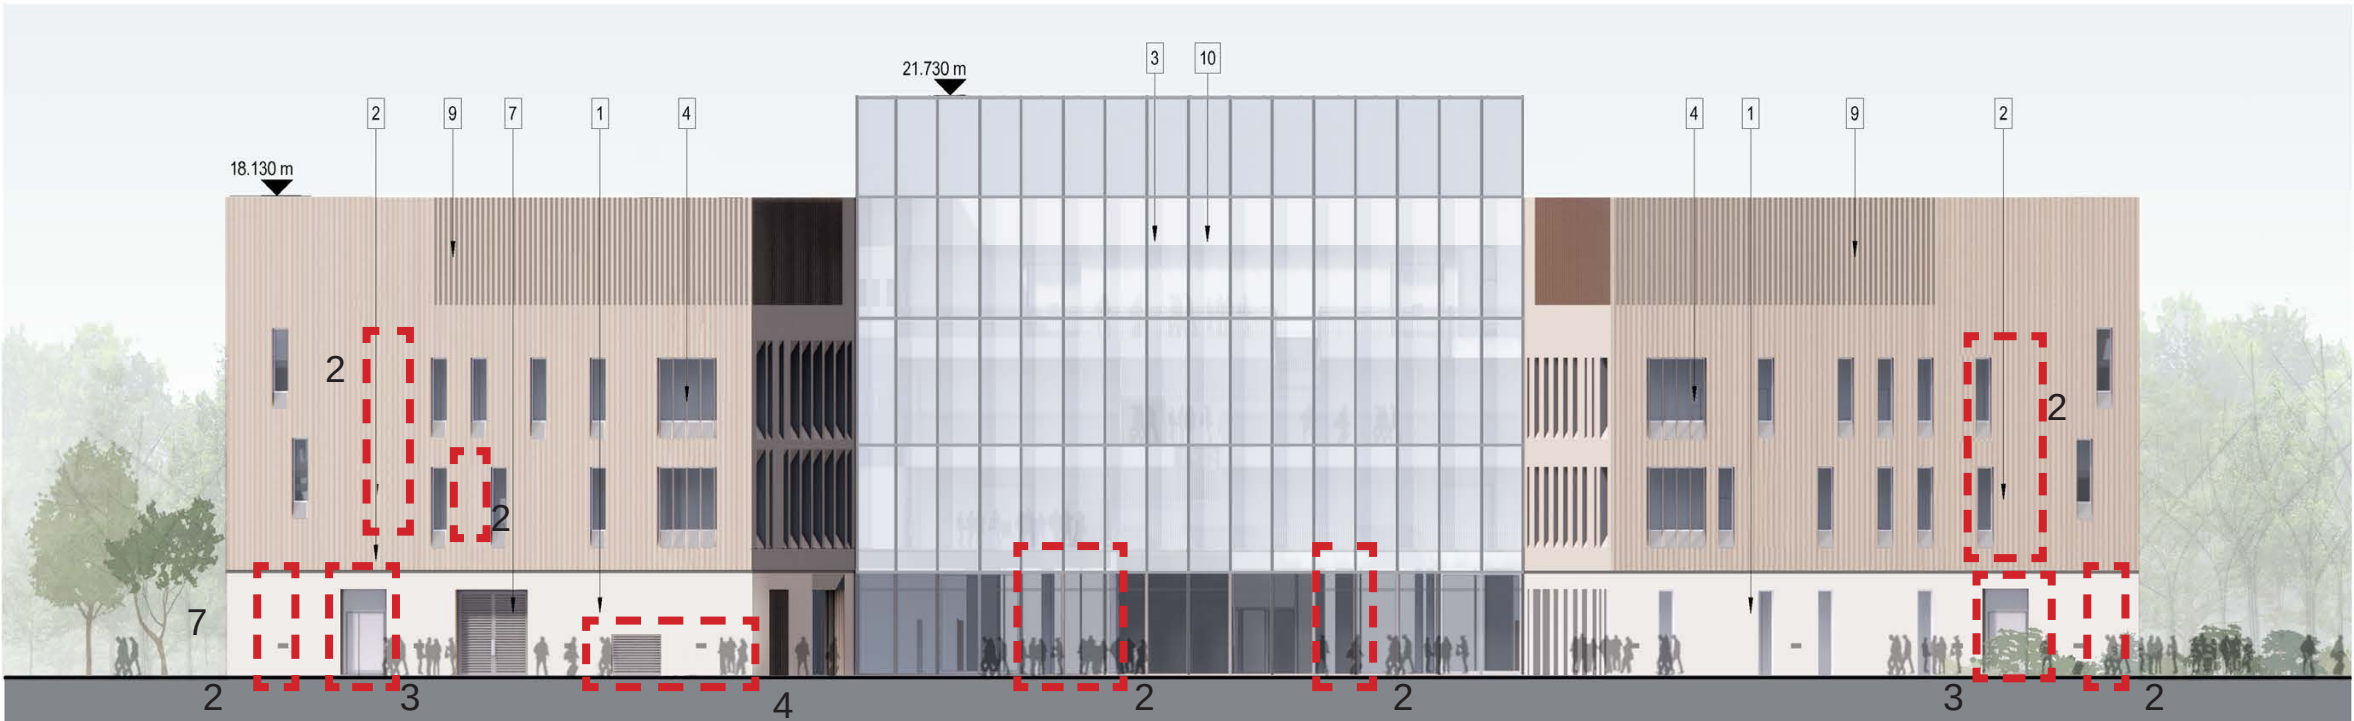


- 1. Ladder added to access beacon roof PVs
- 2. Window & doors relocated in response to internal replanning.
- 3. Door changed from glass to solid metal door.
- 4. Louver resized in response to internal replanning.
- 5. Main entrance curtain wall has been pulled out in line of draft lobby.
- 6. Logo updated
- 7. Dry riser and facade lighting added on ground floor facade

Elevations comparison

North Elevation



NMA-North Elevation

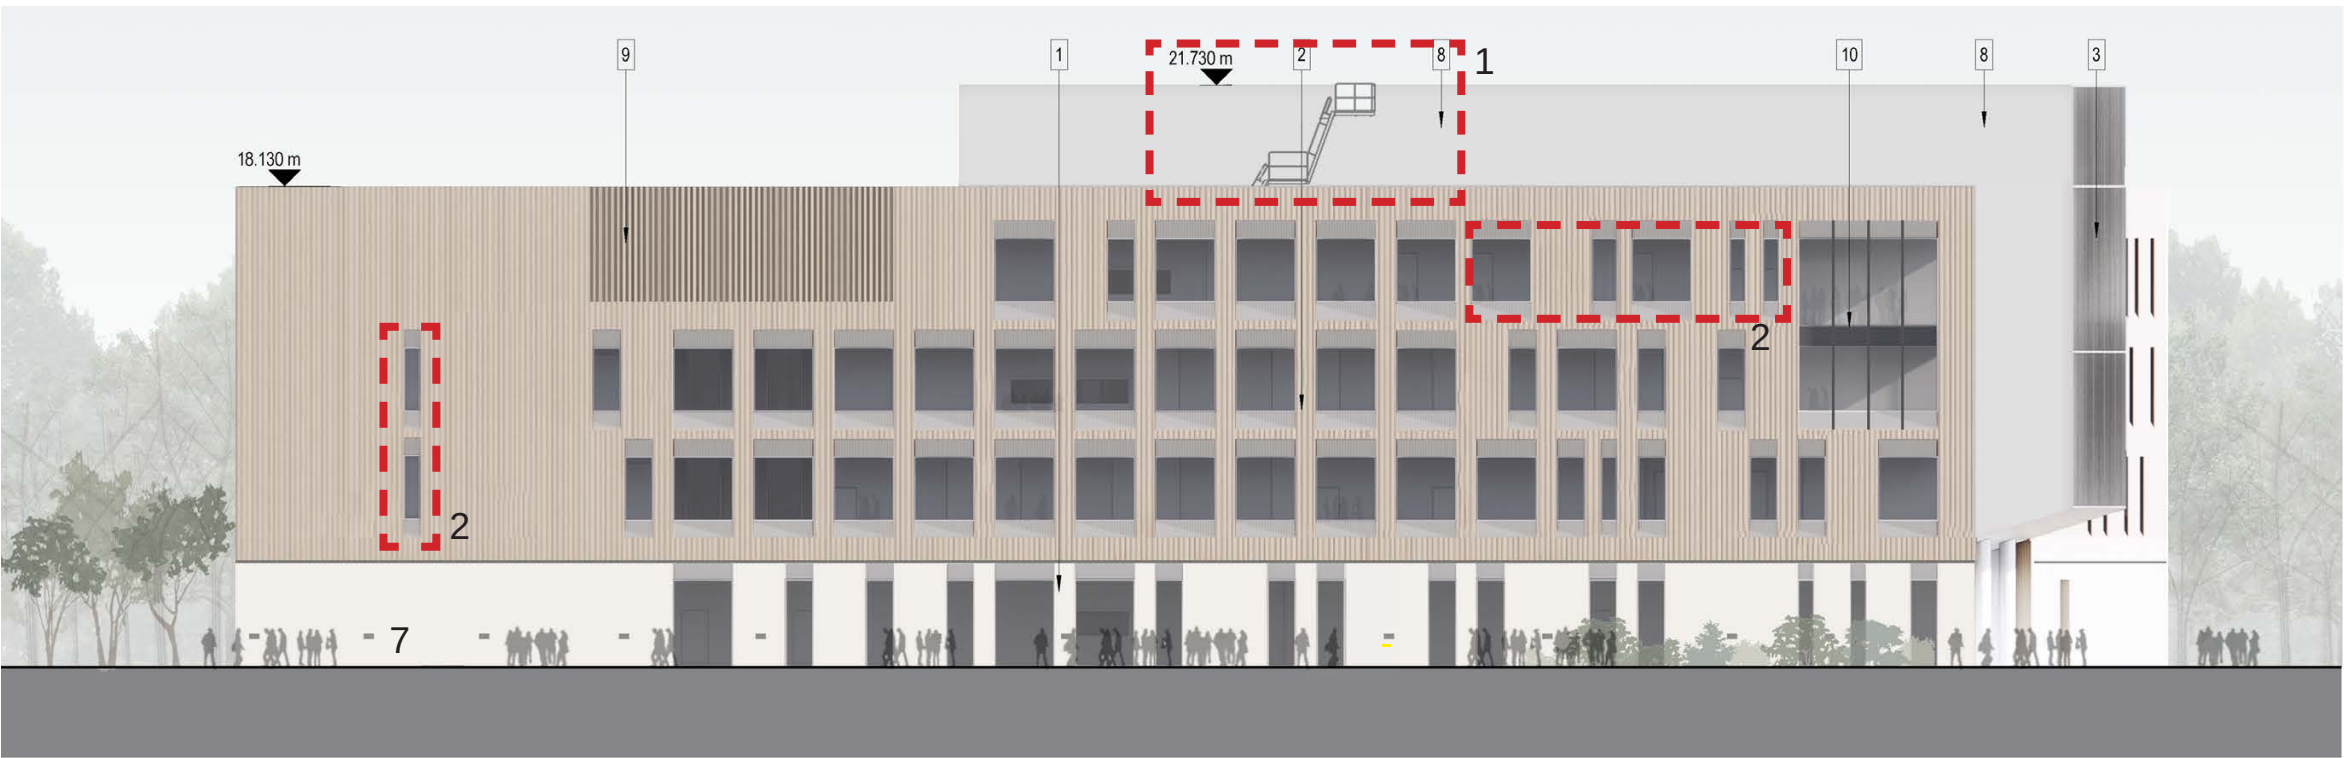


- 1. Ladder added to access beacon roof PVs
- 2. Window & doors relocated in response to internal replanning.
- 3. Door changed from glass to solid metal door.
- 4. Louver resized in response to internal replanning.
- 5. Main entrance curtain wall has been pulled out in line of draft lobby.
- 6. Logo updated
- 7. Dry riser and facade lighting added on ground floor facade

Elevations comparison

South Elevation



NMA-South Elevation

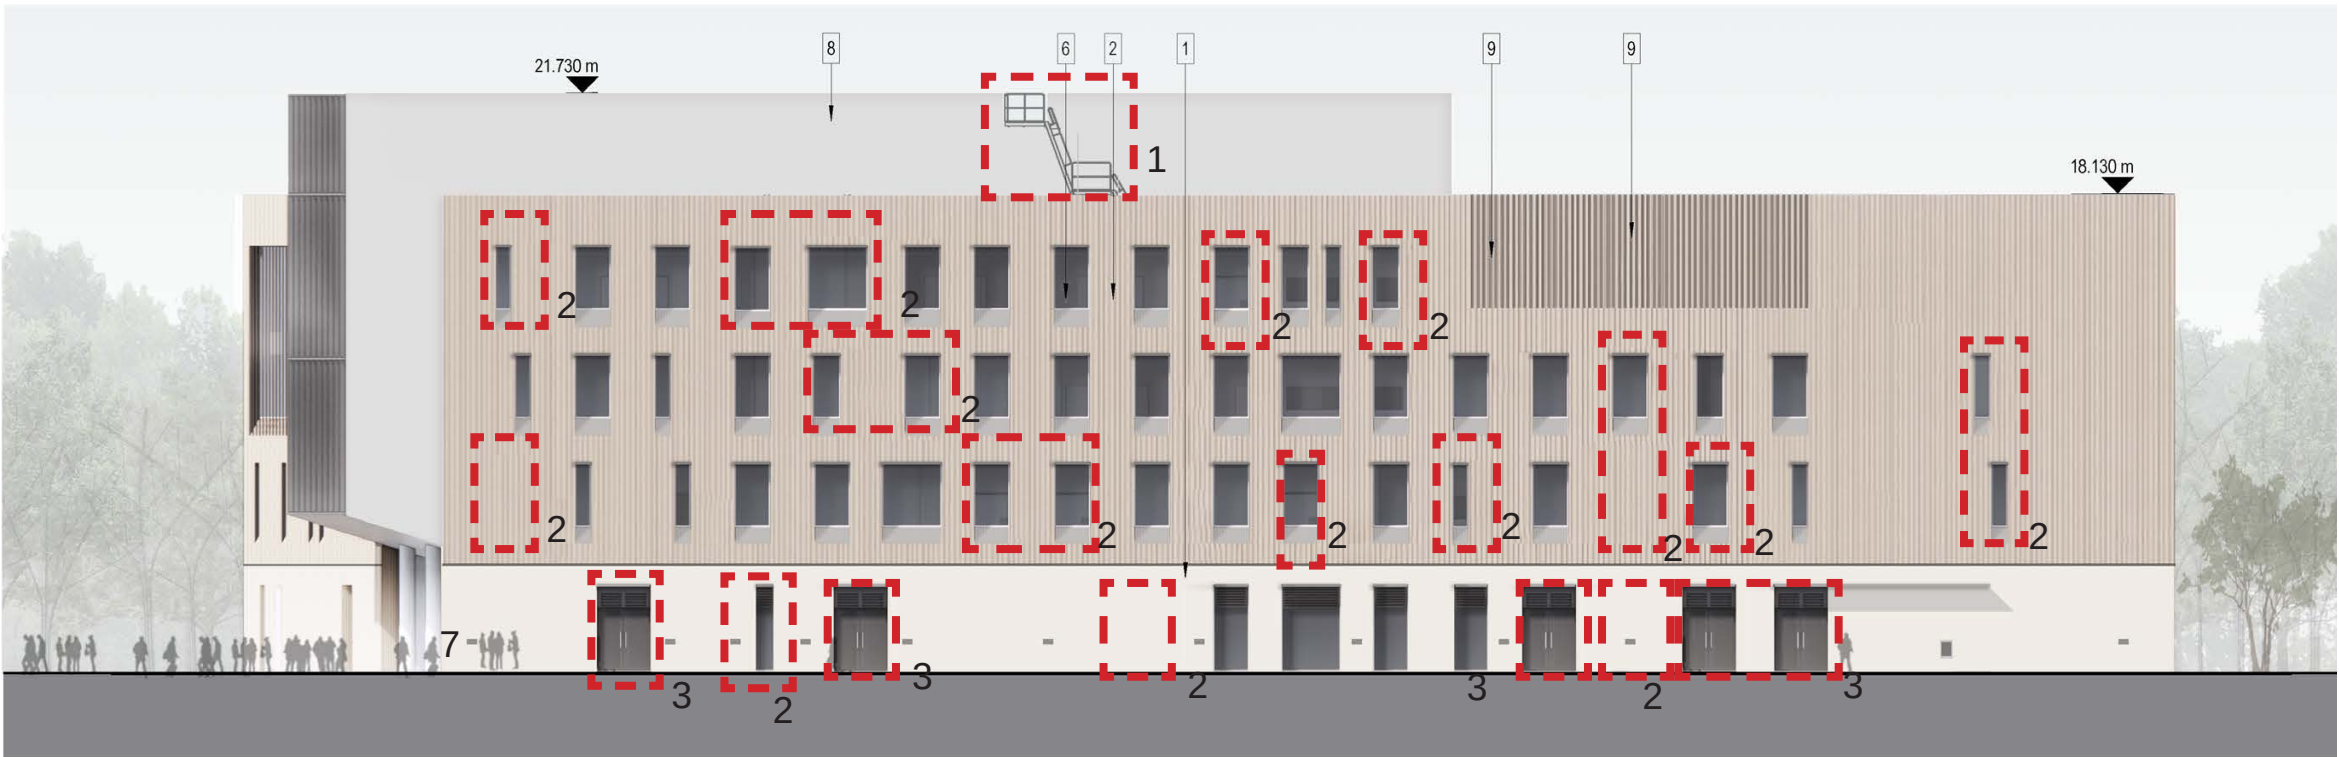

- 1. Ladder added to access beacon roof PVs
- 2. Window & doors relocated in response to internal replanning.
- 3. Door changed from glass to solid metal door.
- 4. Louver resized in response to internal replanning.
- 5. Main entrance curtain wall has been pulled out in line of draft lobby.
- 6. Logo updated
- 7. Dry riser and facade lighting added on ground floor facade