



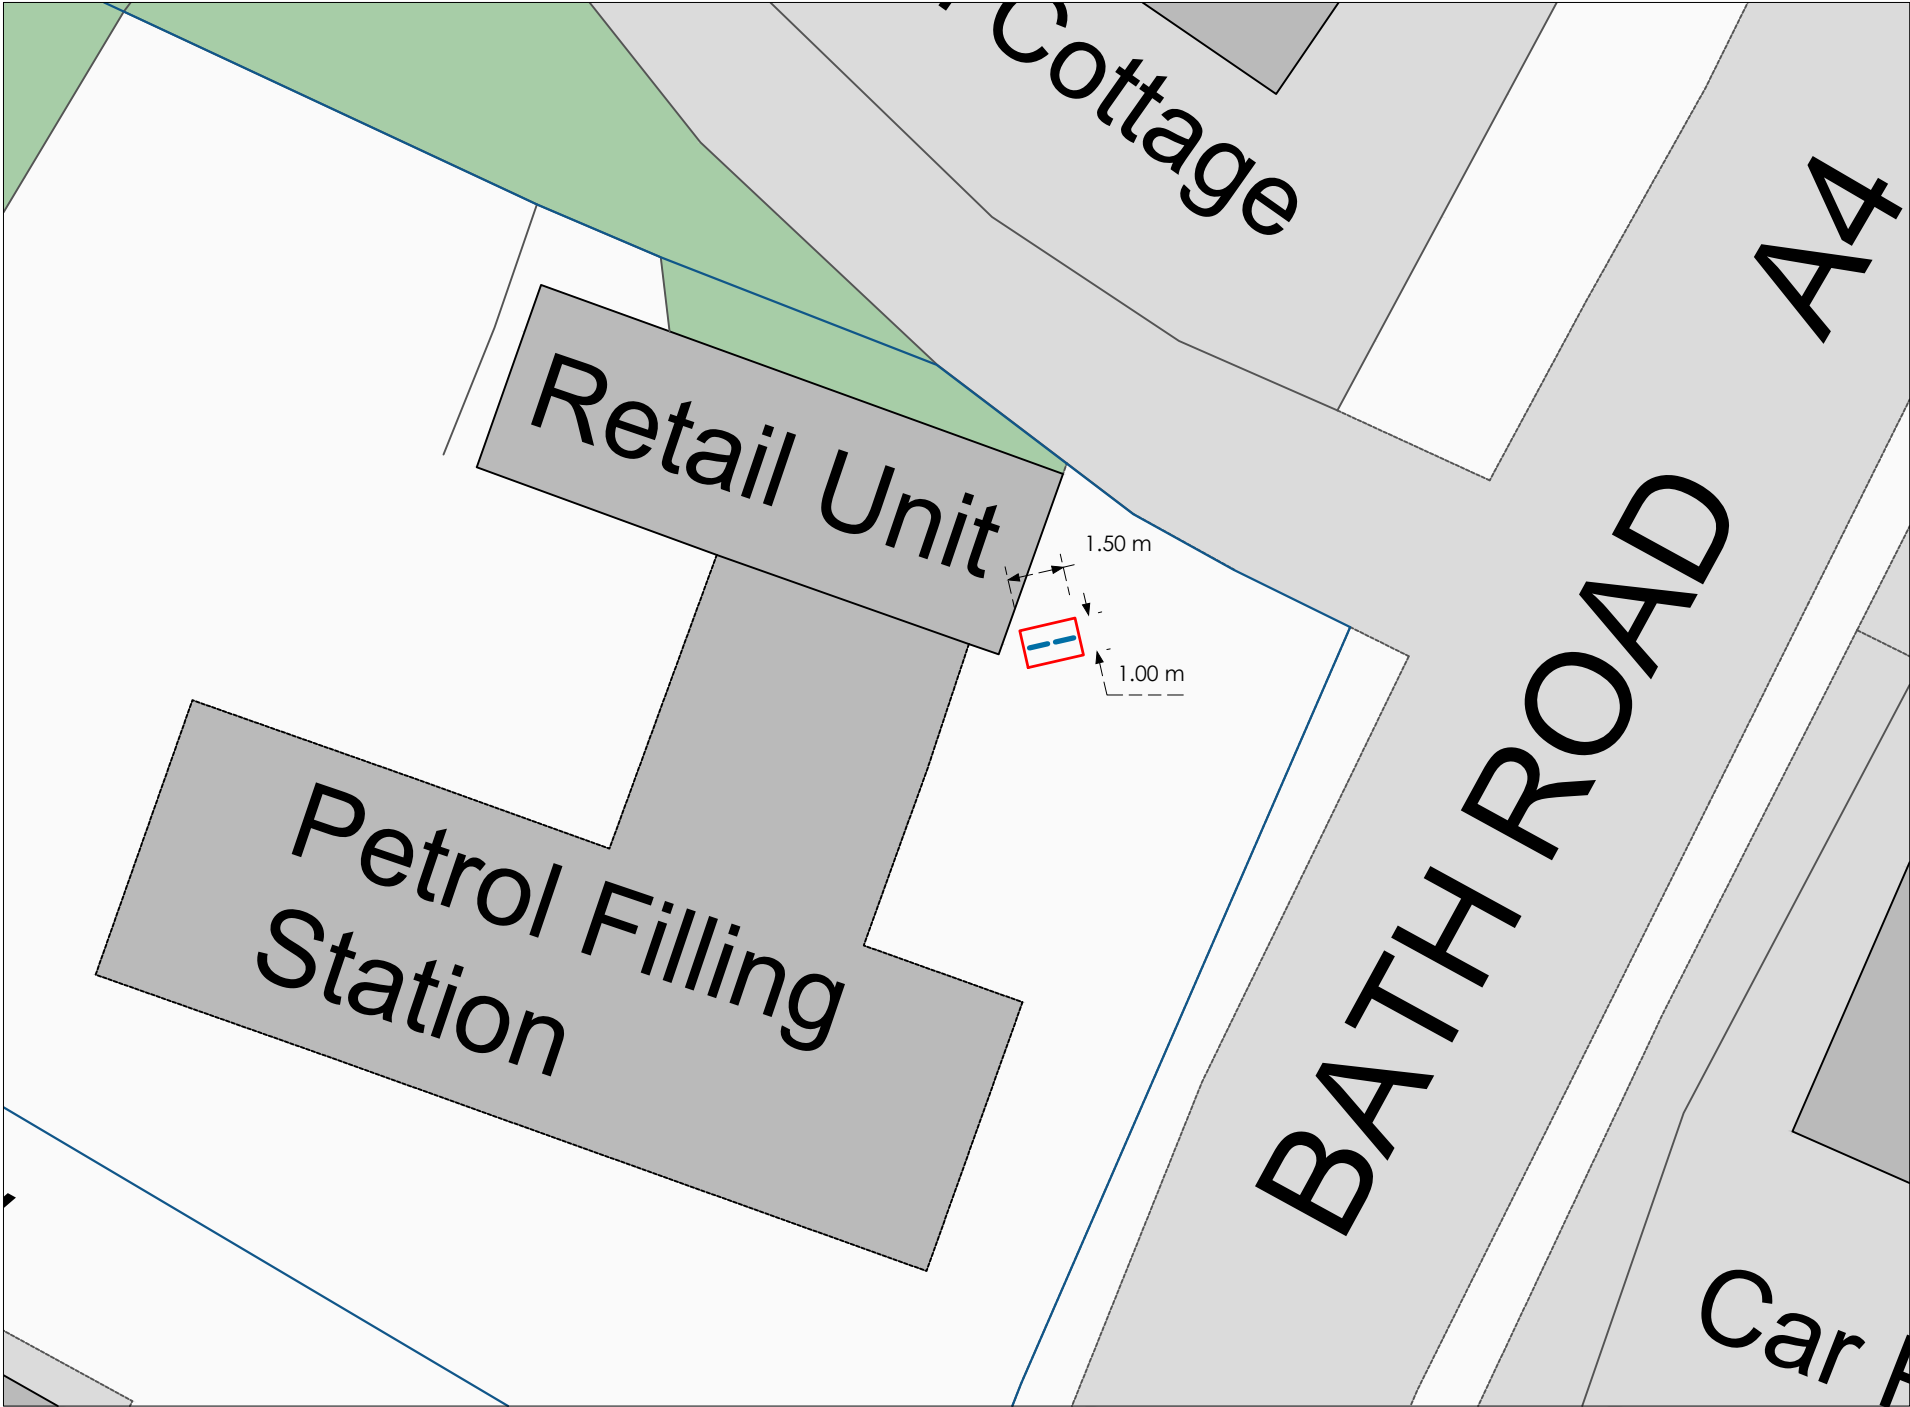

Crown copyright and database rights (2024) OS (100063368)

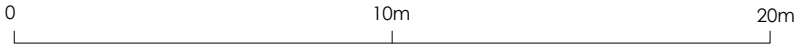

Title
Proposed Site Plan

Address
Bath Road A4, Charvil Reading,
Berkshire, Charvil Reading, RG10 9UP

Client

Job No.	Issued
23632	30/07/24
FS893	
Scale	
1:200 @ A3	

Key

1.	Site Boundary
2.	Proposed Digital Display
3.	Petrol Filling Station Boundary

All information is to be checked on site for accuracy and fit. Only drawings with WD status with the most recent revision are to be used for construction.