

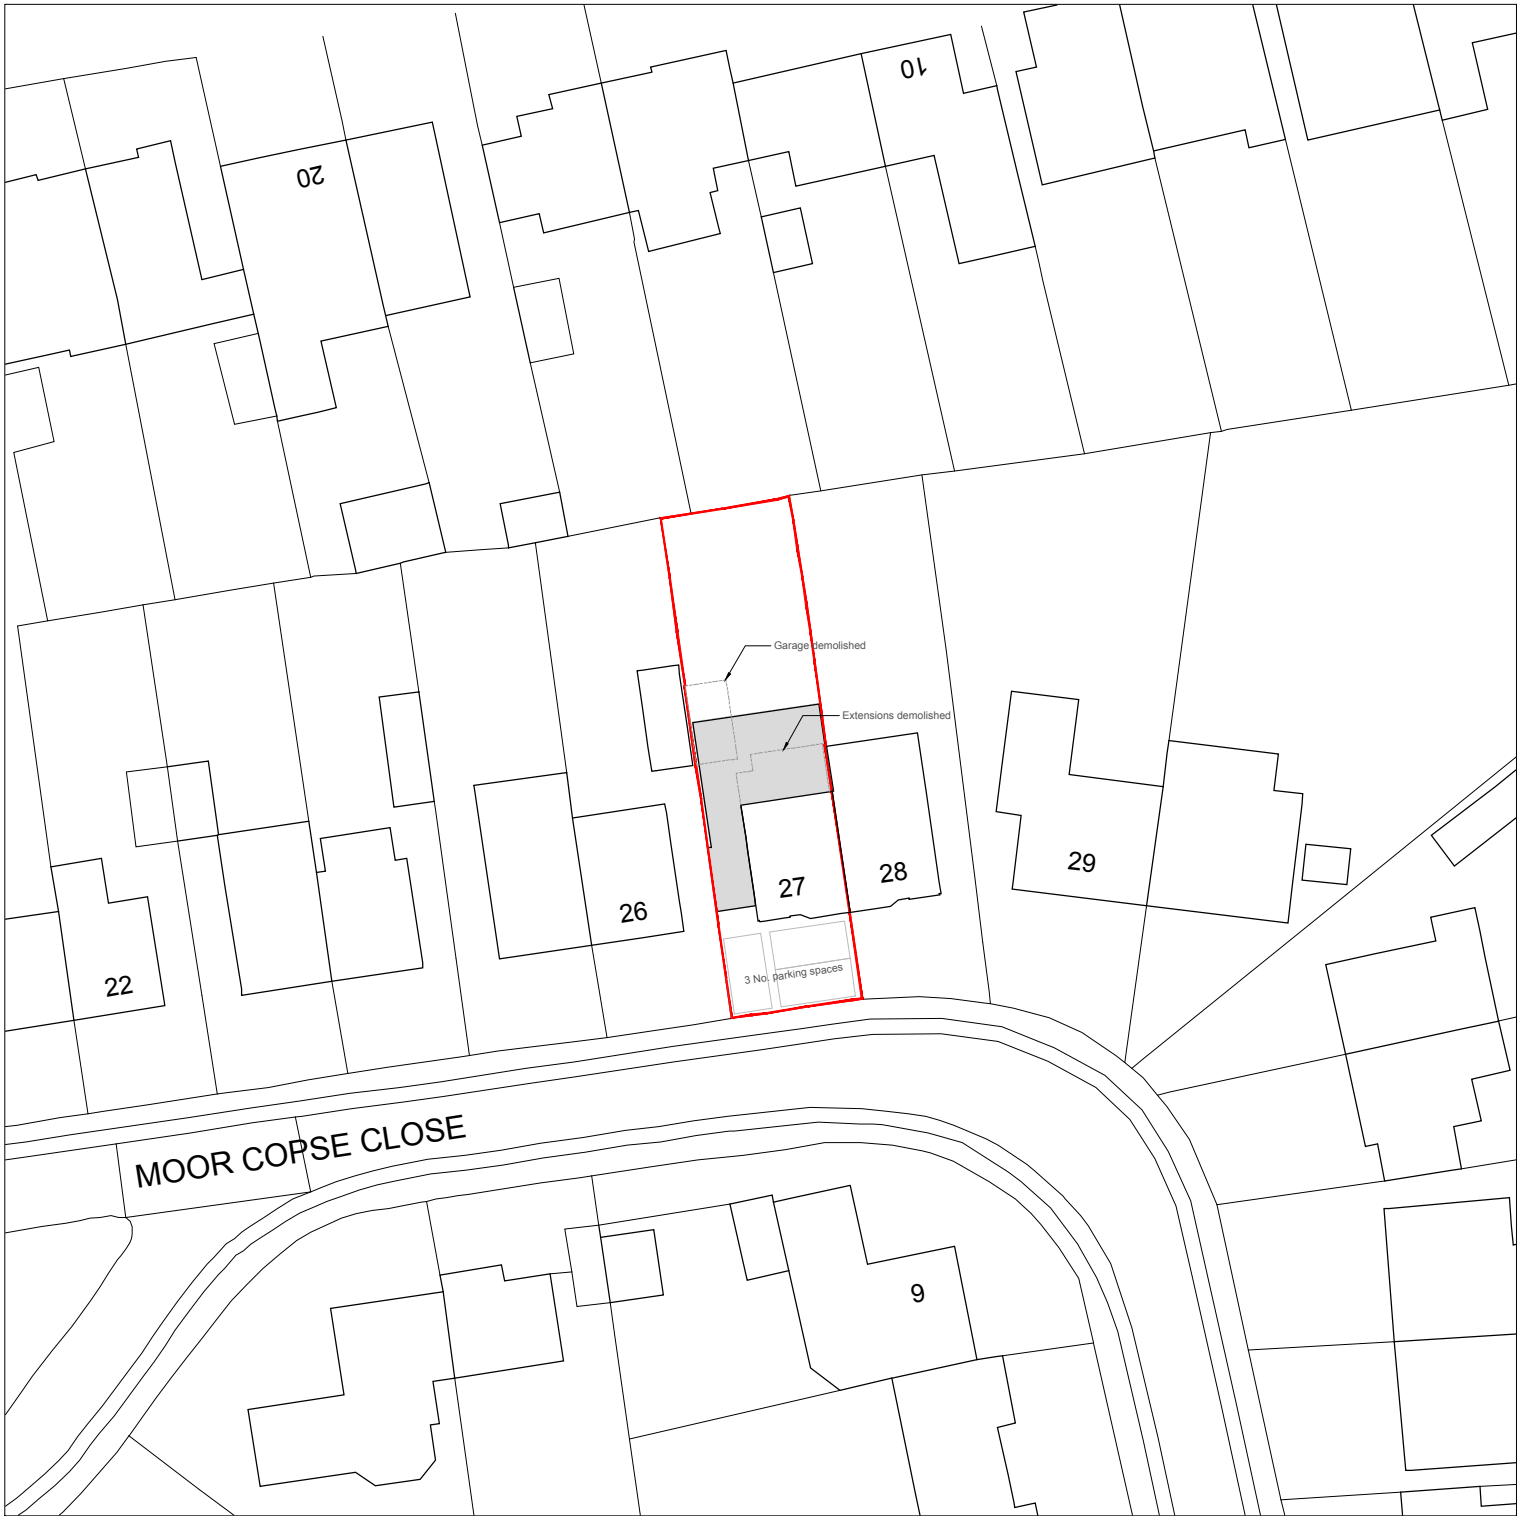


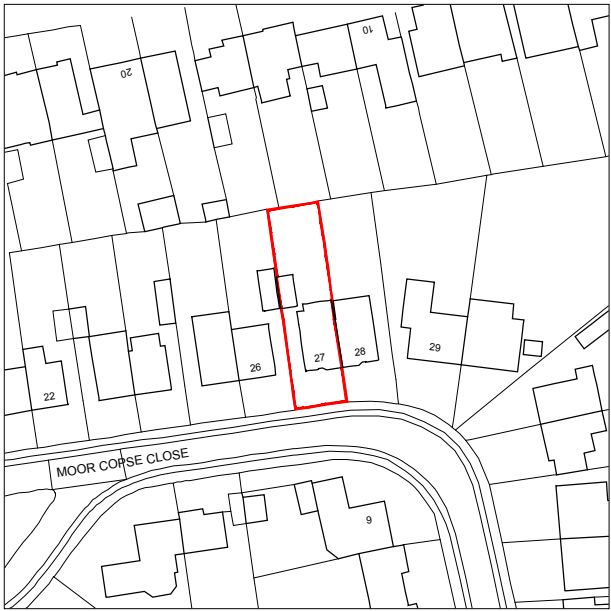


Crown copyright and database rights 2026 Ordnance Survey licence number 0100031673

BLOCK PLAN
SCALE 1 : 500

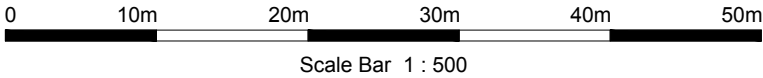

LOCATION PLAN
SCALE 1 : 1250

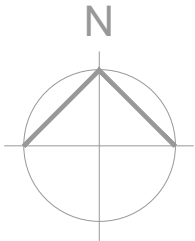

NOTES

© *SpaceOffice* - THIS DRAWING AND DESIGN REMAINS THE COPYRIGHT AND INTELLECTUAL PROPERTY OF OF SPACE OFFICE LIMITED (*SpaceOffice*) AND SHALL NOT BE COPIED IN ANY FORMAT WITHOUT APPROVAL.

THIS DRAWING IS TO BE READ IN CONJUNCTION WITH ALL OTHER DRAWINGS AND DOCUMENTS PROVIDED. THE CONTRACTOR MUST CHECK ALL DIMENSIONS ON SITE BEFORE PLACING ORDERS FOR MATERIALS OR SHOP FABRICATIONS OR COMMENCING WORKS ON SITE. ANY DISCREPANCIES SHOULD BE NOTIFIED BEFORE PROCEEDING.

THIS DRAWING MUST BE PRINTED IN COLOUR FOR FULL CLARITY.

Rev B 06.08.26 Side extension set back 1m, ref: Case Officer email 04.08.26



email: mail@spaceoffice.com mobile: 07974 707832

Client:
MR NABEEL MAHMOOD

Project:
EXTENSIONS AND ALTERATIONS

Location:
**27 MOOR COPSE CLOSE
EARLEY, READING RG6 7NA**

Drawing Title:
LOCATION PLAN AND BLOCK PLAN

Date:
JUN 2026

Sheet Size:
A3

Drawn:
MC

Drawing No:

P2604-21

Revision:

B