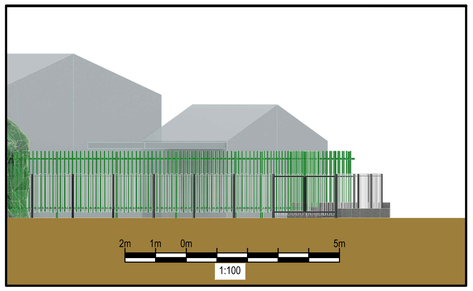

Existing Elevation Looking North
Scale 1:100

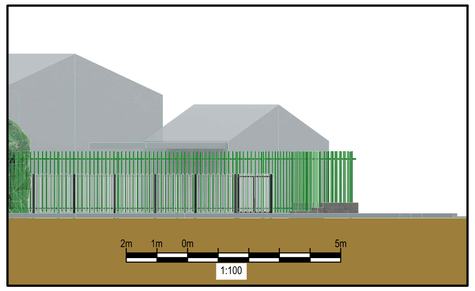

Proposed Elevation Looking North
Scale 1:100

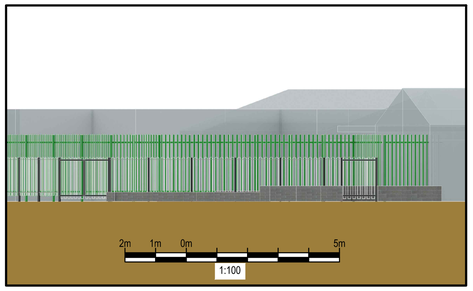

Existing Elevation Looking West
Scale 1:100

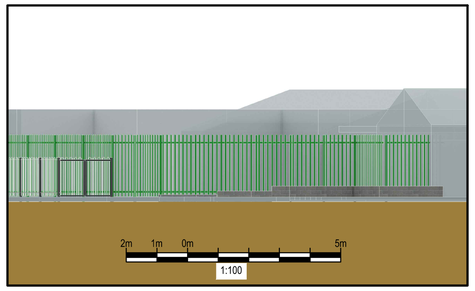

Proposed Elevation Looking West
Scale 1:100

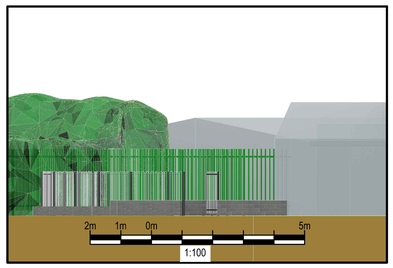

Existing Elevation Looking East
Scale 1:100

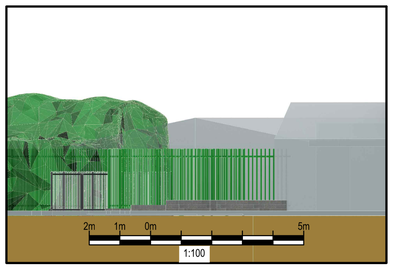

Proposed Elevation Looking East
Scale 1:100

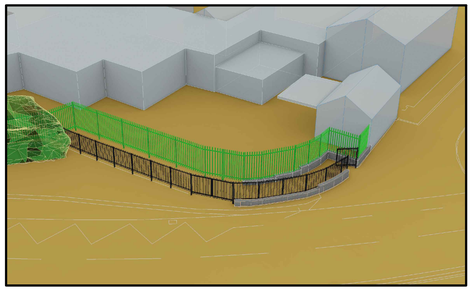

Existing View A

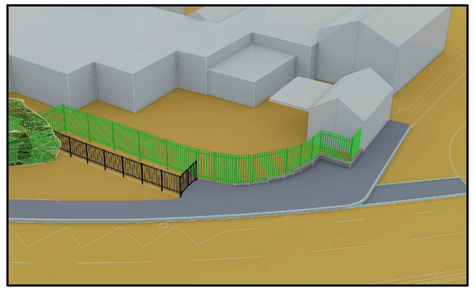

Proposed View A

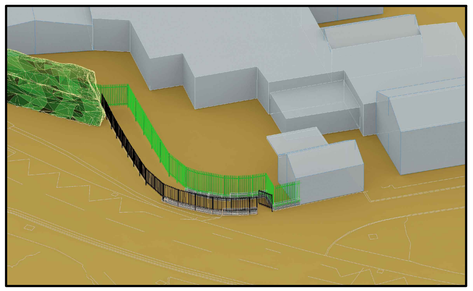

Existing View B

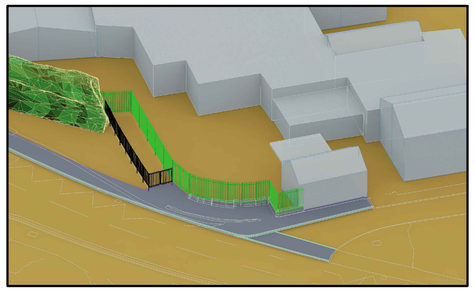

Proposed View B

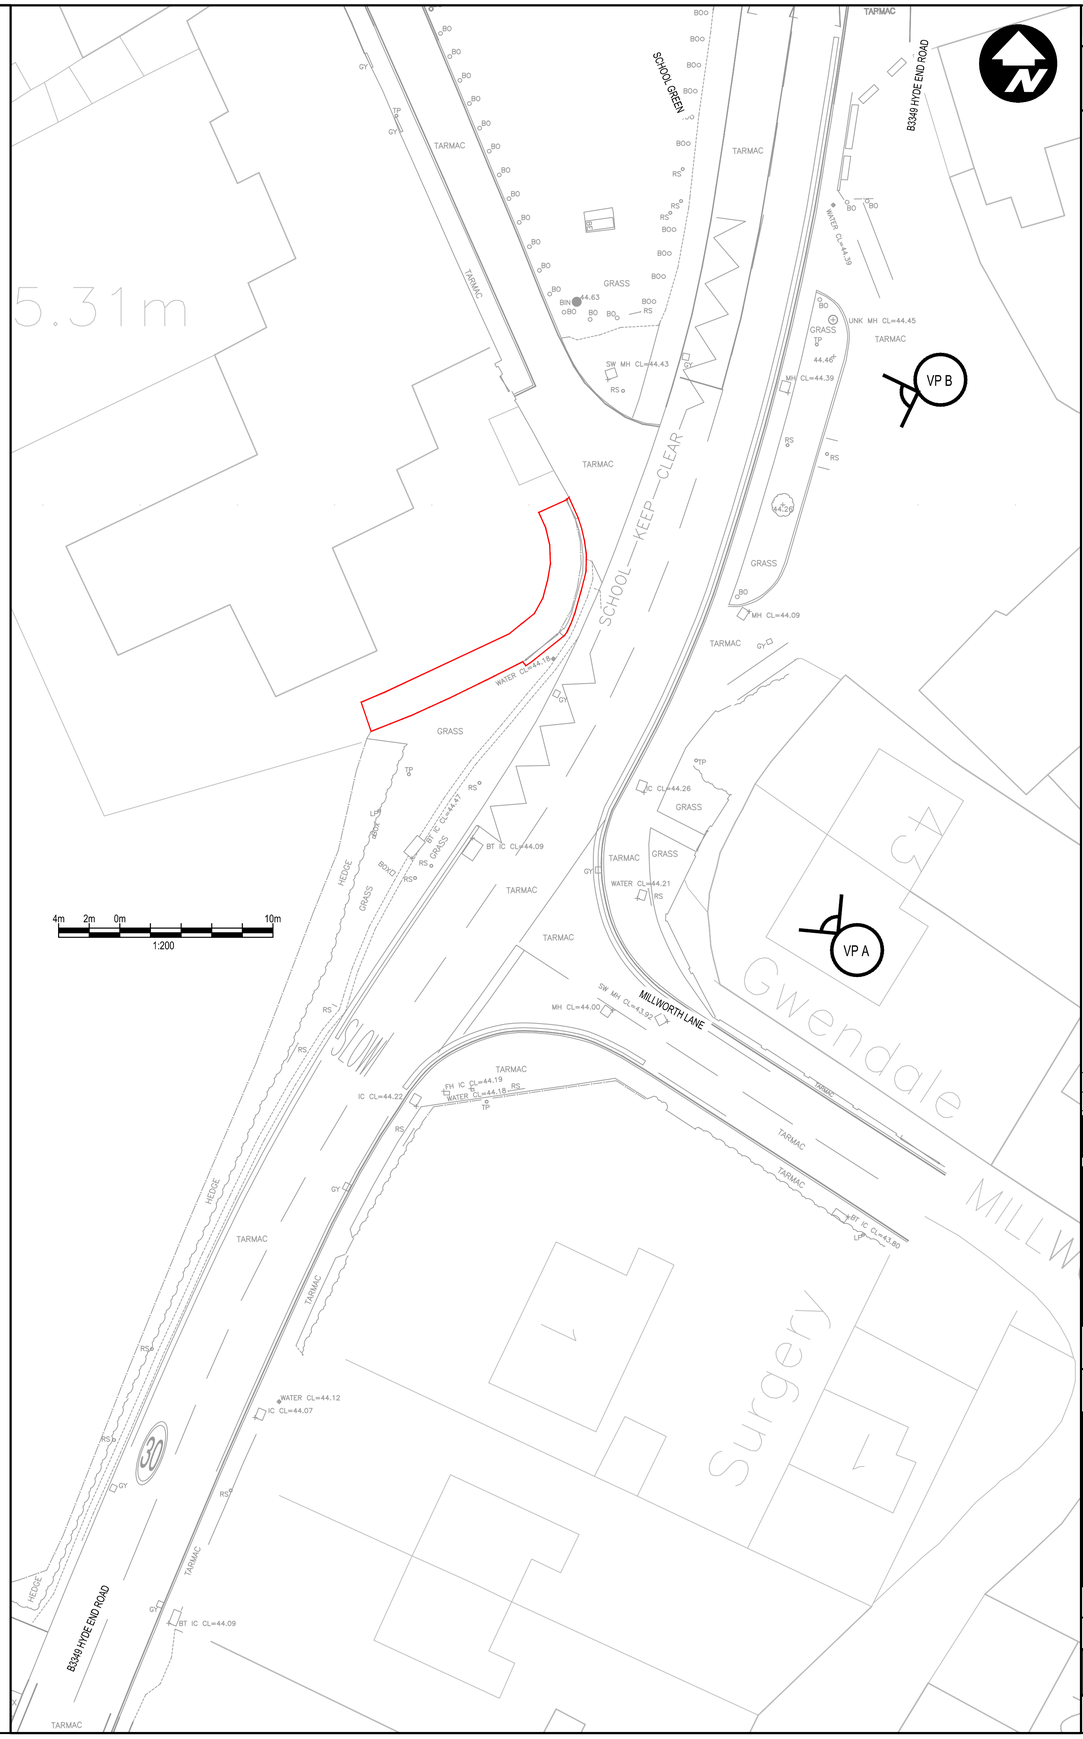

DO NOT SCALE

Key:

Proposed Scheme Red Line Boundary

REV	DATE	BY	DESCRIPTION	CHK	APP
P01	13/01/2026	TM	FIRST ISSUE	RP	VA

DRAWING STATUS:

1 Capital Quarter, Tyndall St, Cardiff, CF10 4BZ, UK
T+ 44 (0) 292 076 9200
wsp.com

CLIENT: Wokingham Borough Council

ARCHITECT:

SITE/PROJECT: Shinfield Infant and Nursery School

TITLE: Existing and Proposed Elevations for Full Planning and Listed Building Consent Application

SCALE @ A1:	CHECKED:		APPROVED:
Custom	SS		RP
PROJECT NO: 8093402	DESIGNED: TM	DRAWN: TM	DATE: 13/01/2025

DRAWING No: 8093402-WSP-IP-PLN-015 REV: P01

© WSP UK Ltd