



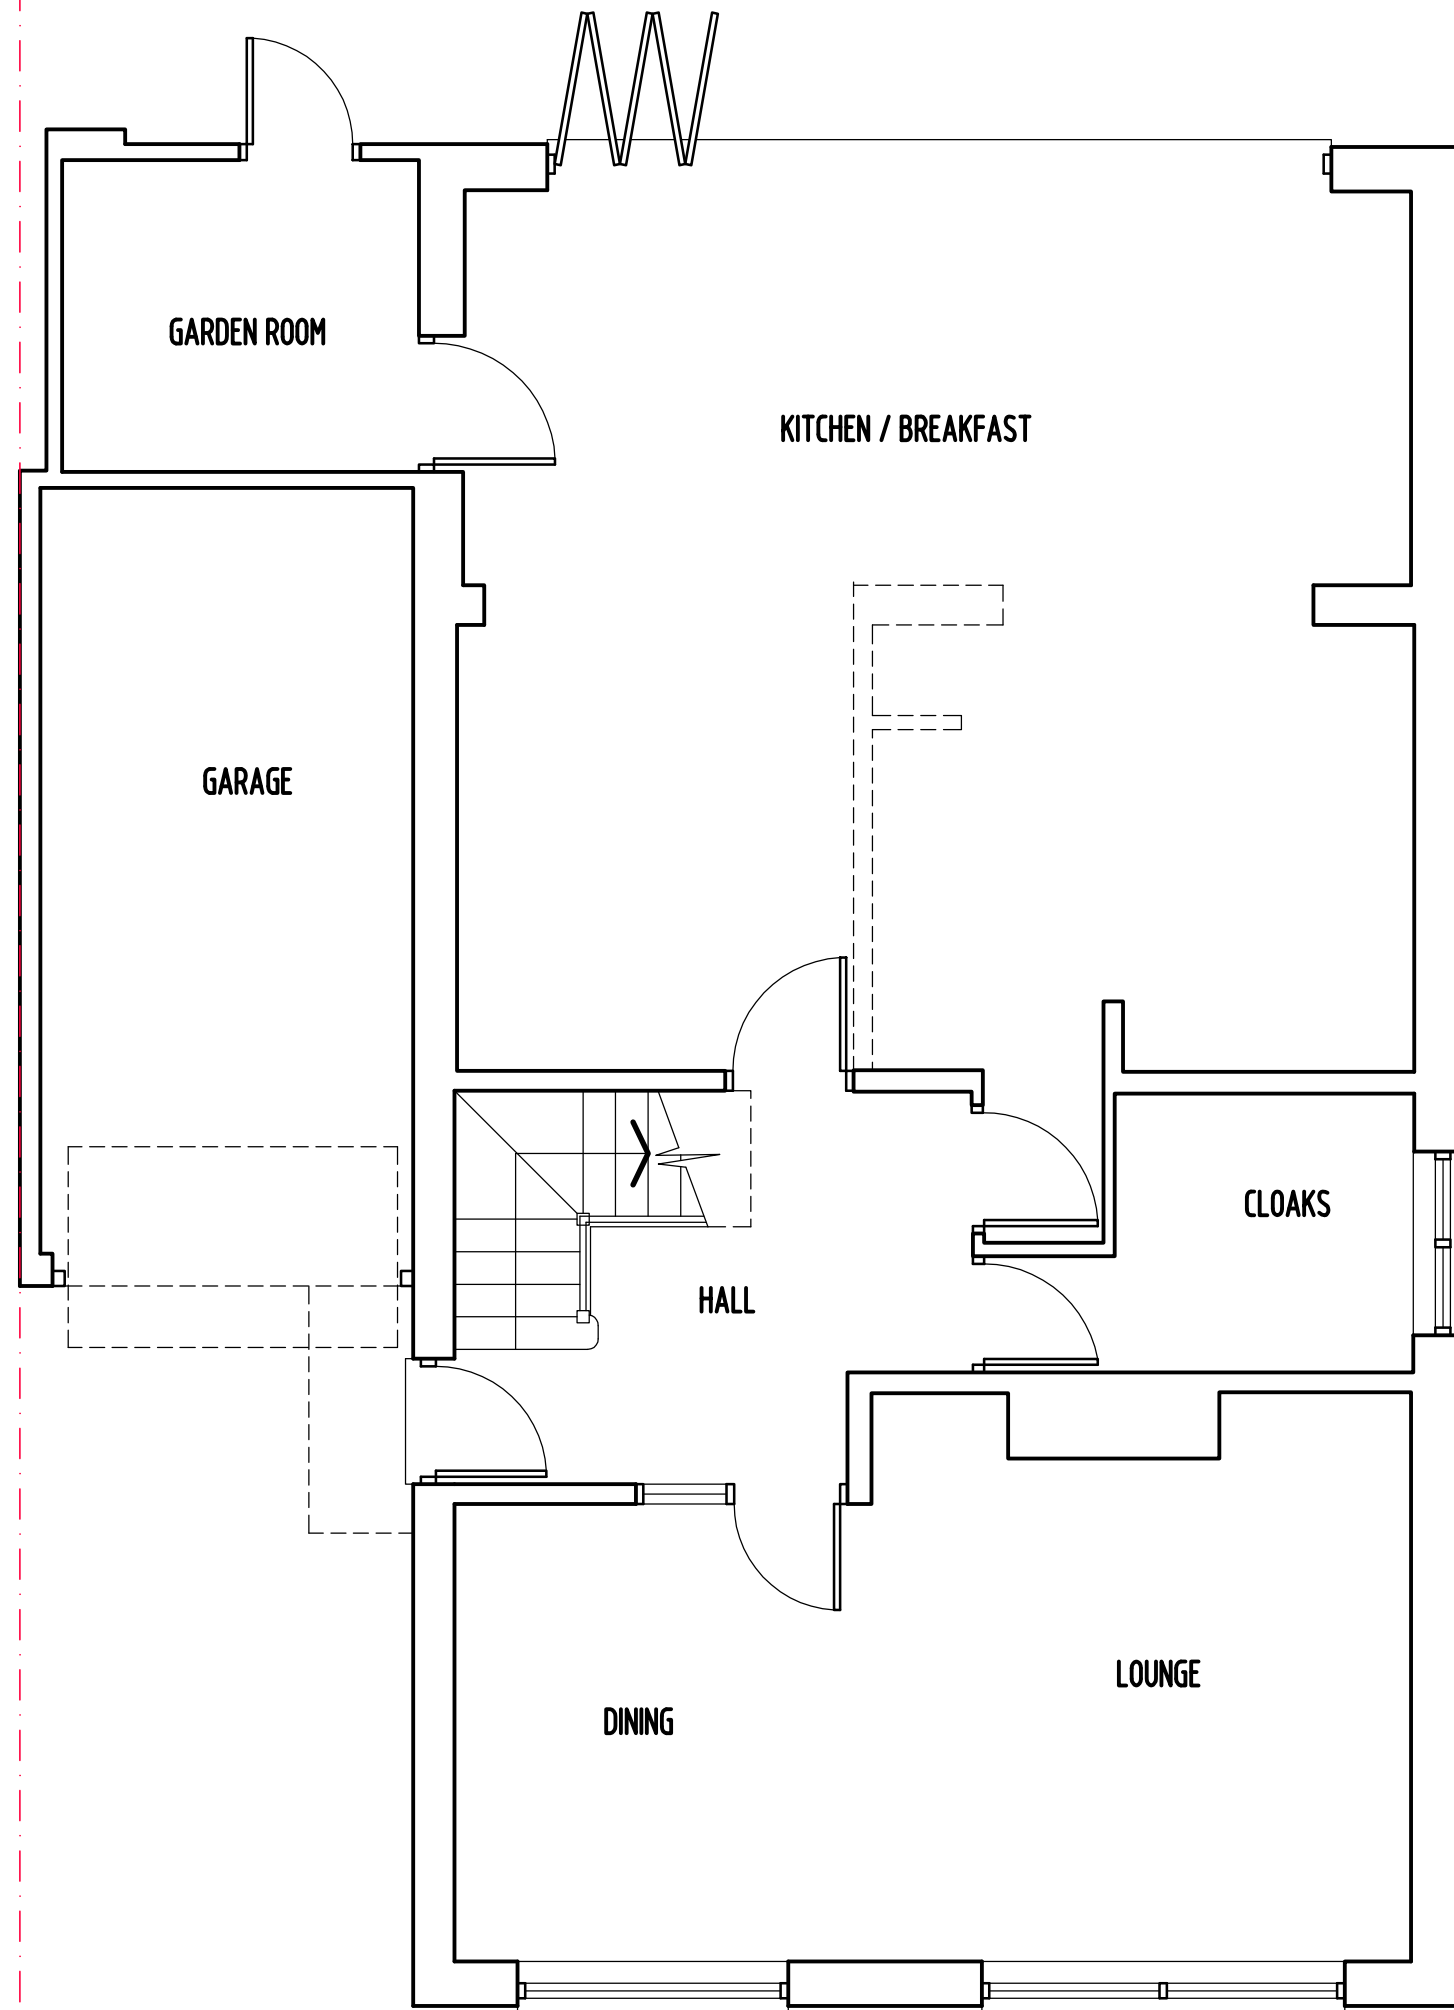

PROPOSED GROUND FLOOR LAYOUT

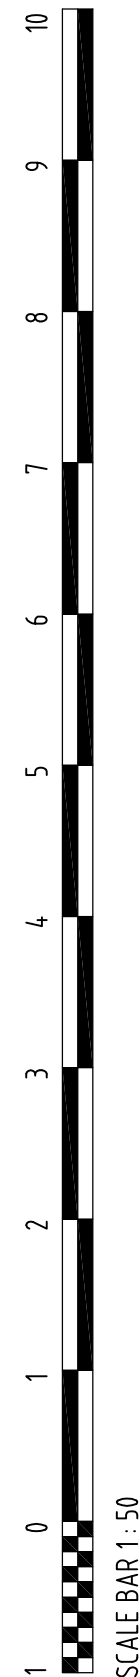

NOTE
ALL MATERIALS INTENDED TO BE USED ON
NEW EXTENSION ARE TO MATCH EXISTING.
THIS DRAWING HAS BEEN PREPARED WITHOUT
THE BENEFIT OF AN ACCURATE SITE SURVEY



RICHARD FENN DESIGNS
11 HARRIER CLOSE, WOODLEY,
READING, BERKSHIRE. RG5 4PE.
Telephone READING (0118) 9691684
E-Mail : architect@ntlworld.com

PROPOSED NEW ENTRANCE CANOPY TO
35 WESSEX GARDENS, TWYFORD, BERKSHIRE
for MR and MRS HALFORD.

PROPOSED GROUND FLOOR LAYOUT

DATE	SCALE
NOVEMBER 25th 2025	1 : 50
DRAWING No.	REVISION

WG13