
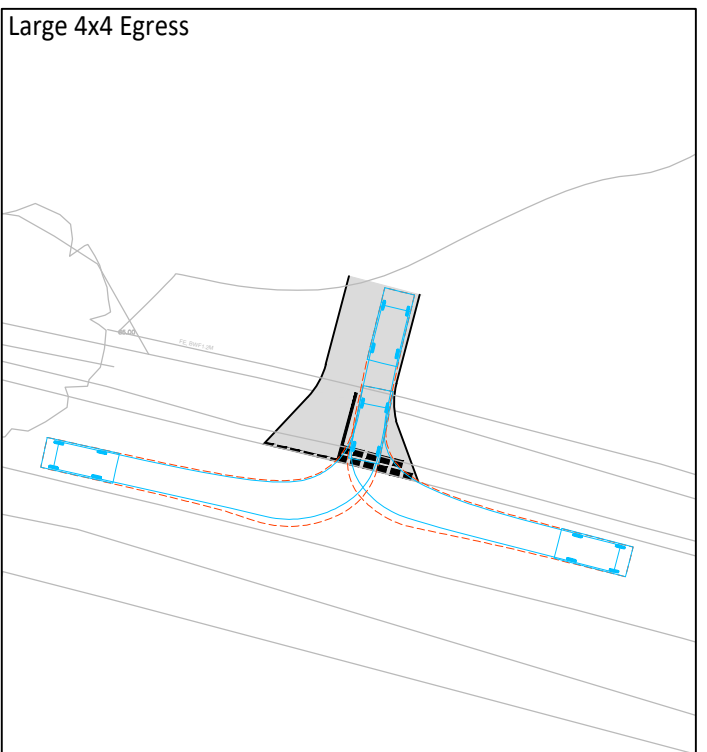
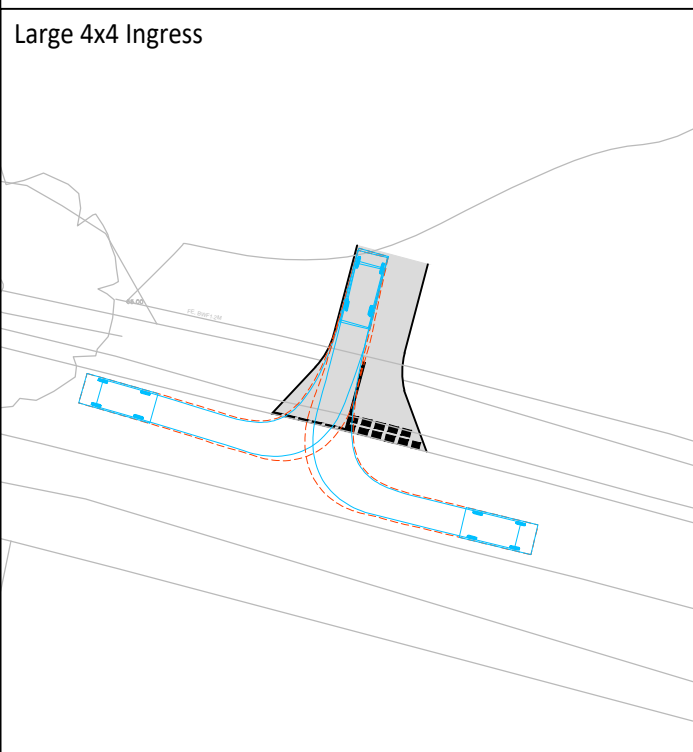


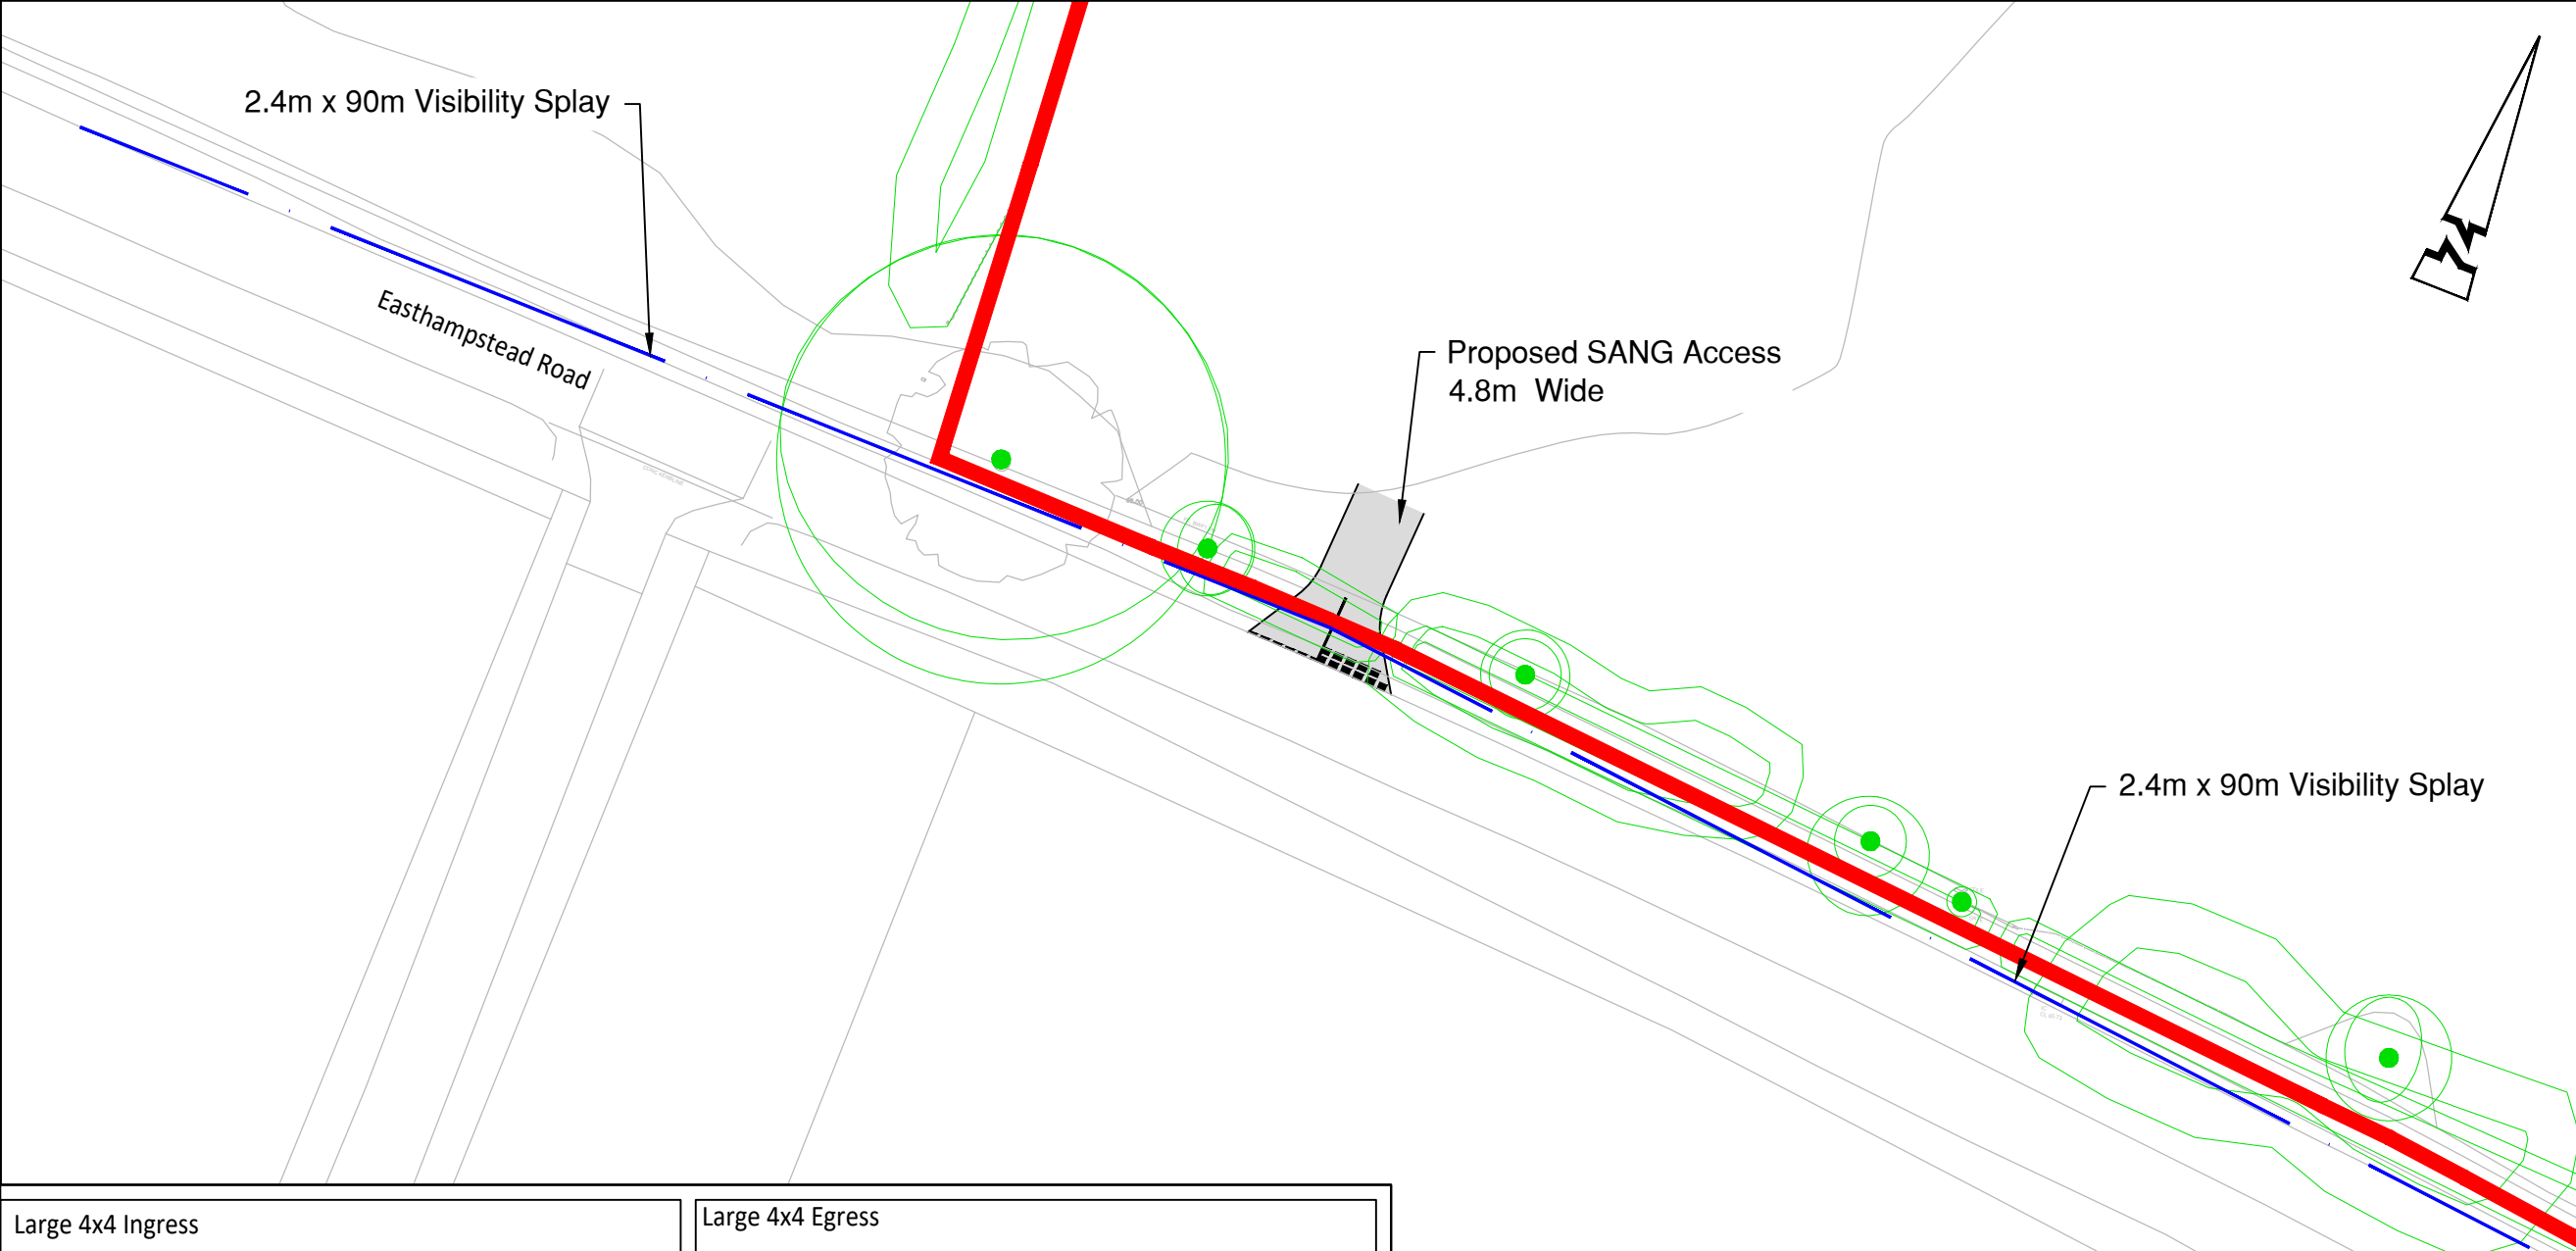

© ABLEY LETCHFORD PARTNERSHIP LTD.
This drawing should not be reproduced without consent.

KEY

- Redline Boundary
- Proposed Access
- 2.4m X 90m Visibility Splay

4 Wheel Drive Car	
Overall Length	4.835m
Overall Width	2.009m
Overall Body Height	1.873m
Min Body Ground Clearance	0.257m
Max Track Width	1.817m
Lock to lock time	4.005s
Kerb to Kerb Turning Radius	5.725m

P2	11.25	ALT'S TO REFLECT WBC COMMENTS	TDM	JO
P1	01.24	FIRST ISSUE	TDM	NB
Rev	Date	Description	Drawn	Checked

www.ableyletchford.co.uk

Client

**NICOLAS KING
LIGHTWOOD STRATEGIC**

Project

**SOUTHERN WOKINGHAM
SDL EXTENSION**

Title

**PROPOSED SANG ACCESS
NORTH OF EASTHAMPSTEAD
ROAD**

Status

PRELIMINARY

Scale	Date	Drawn	Checked
1:500 @ A3	JAN 2024	TDM	NB

Drawing No	Revision
A218-032	P2