



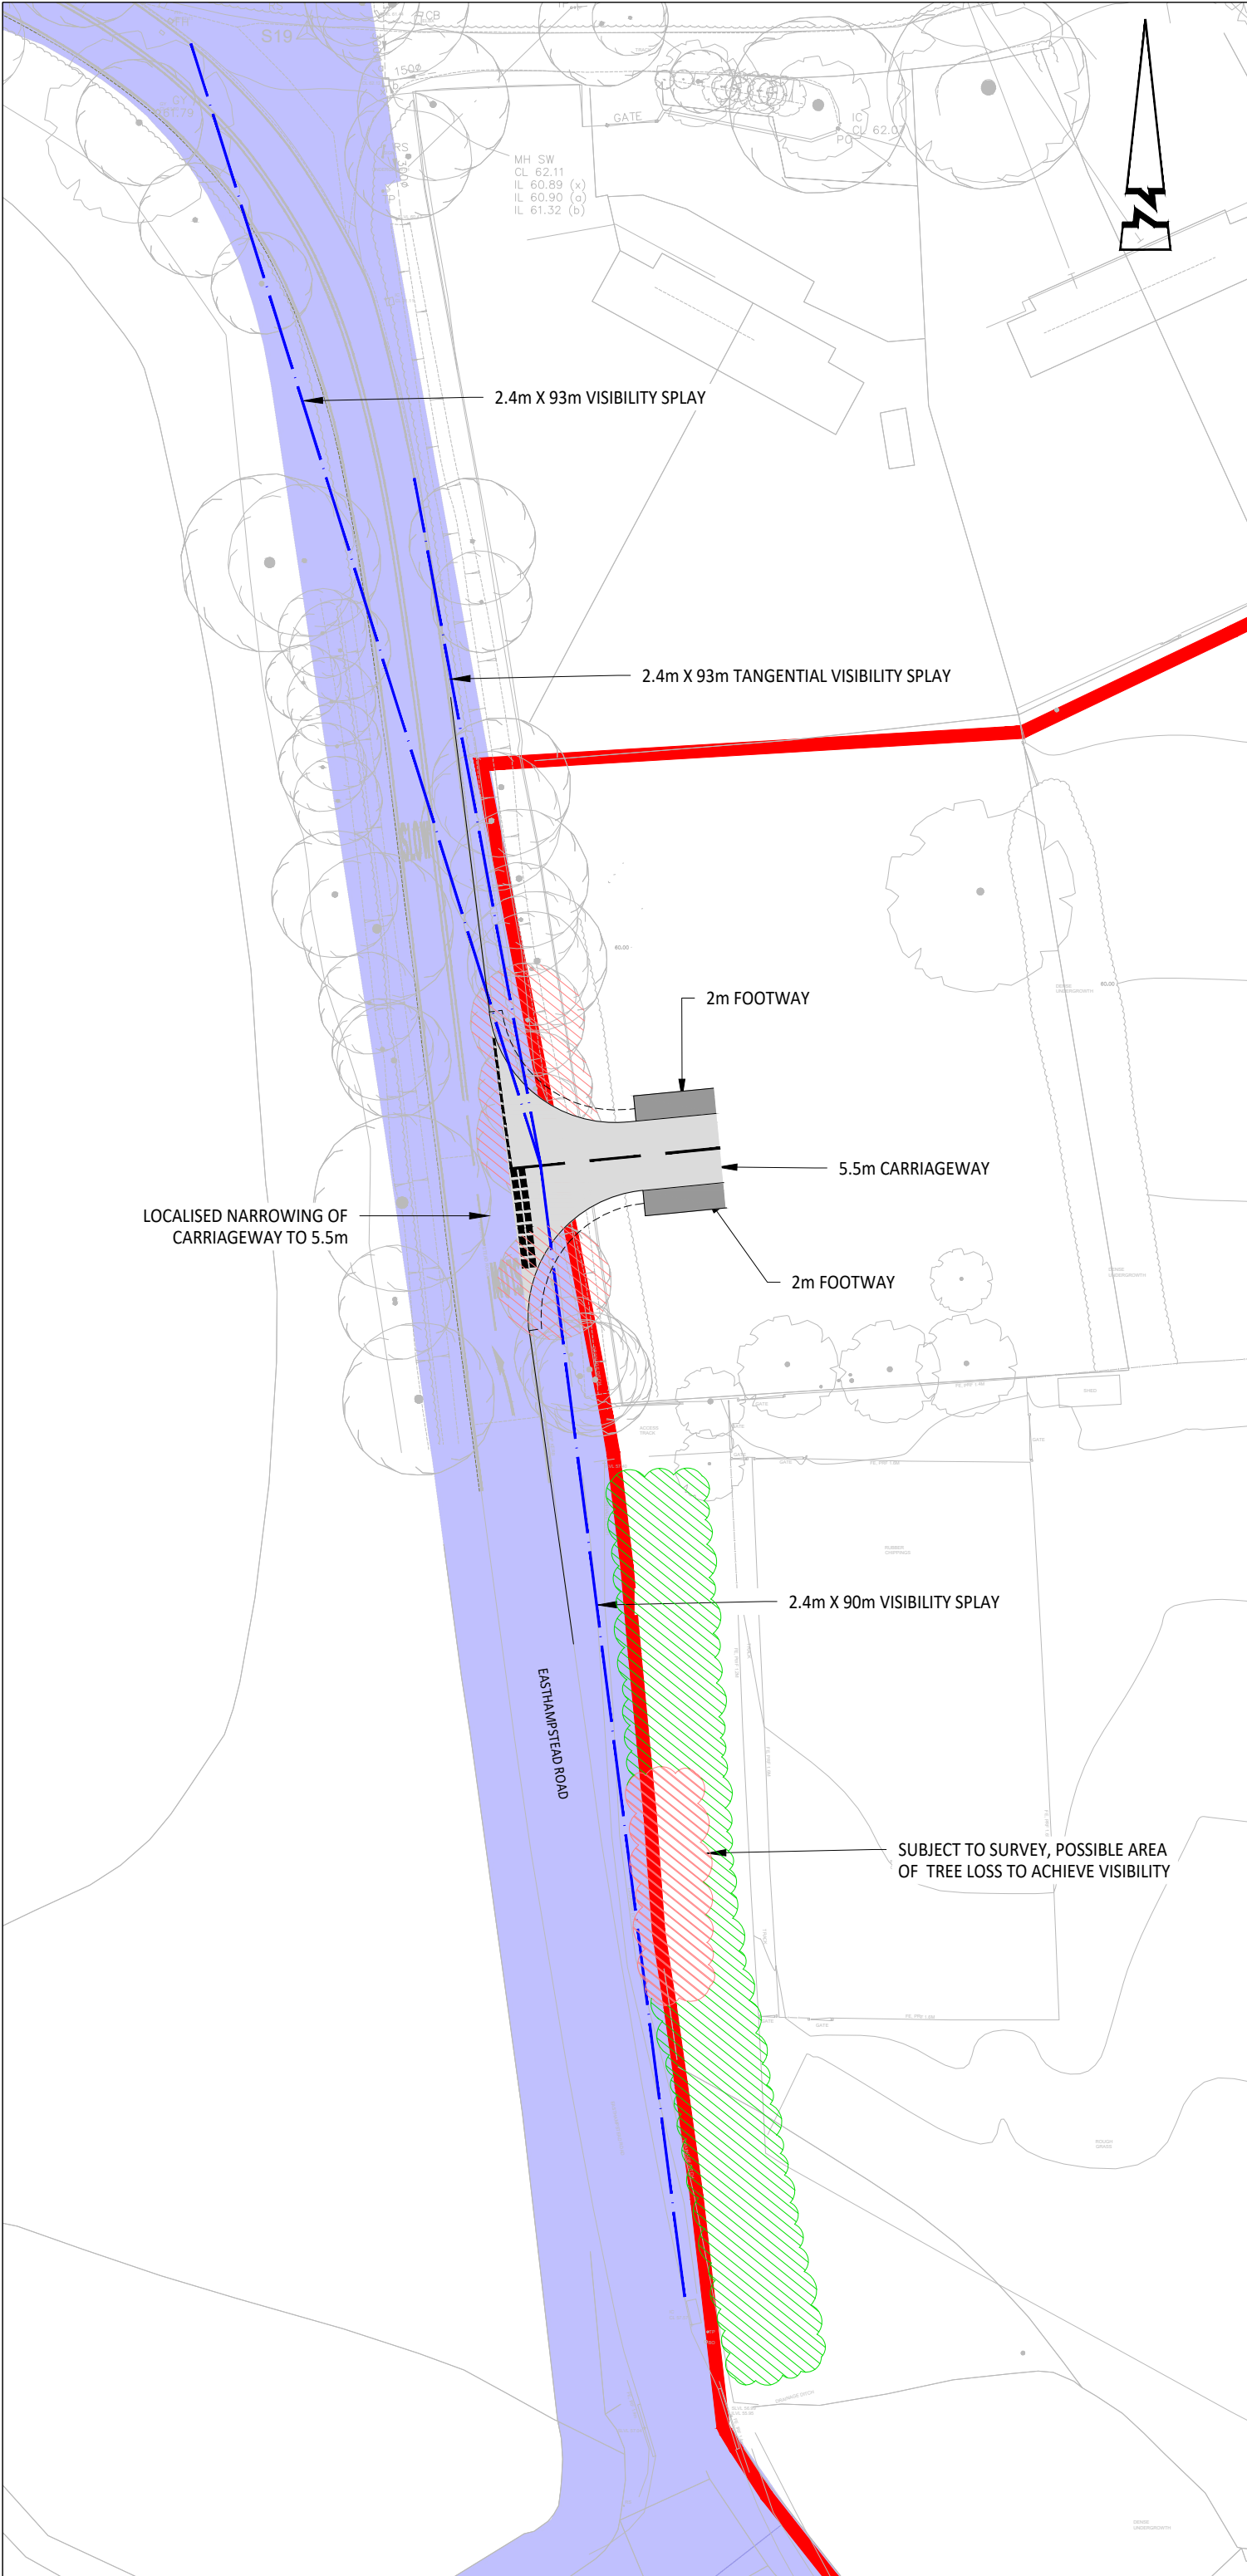

© ABLEY LETCHFORD PARTNERSHIP LTD.
This drawing should not be reproduced without consent.

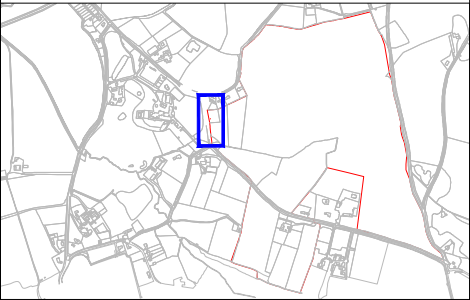

KEY

- REDLINE BOUNDARY
- VISIBILITY SPLAY
- HIGHWAY BOUNDARY
- UNSURVEYED VEGETATION / TREES
- LIKELY AREA OF TREE LOSS

P3	11.25	HIGHWAY BOUNDARY ADDED	TDM	JO
P2	07.23	FRAME AMENDMENTS	TDM	PJ
P1	06.23	FIRST ISSUE	TDM	PJ
Rev	Date	Description	Drawn	Checked



www.ableyletchford.co.uk

Client

LIGHTWOOD STRATEGIC /
NICHOLAS KING HOMES

Project

SOUTH WOKINGHAM
SDL EXTENSION

Title

SECONDARY ACCESS
EASTHAMPSTEAD ROAD
(WESTERN LOCATION)

Status

PRELIMINARY

Scale	Date	Drawn	Checked
1:500 @ A3	JUNE 2023	TDM	PJ

Drawing No	Revision
A218-022	P2