


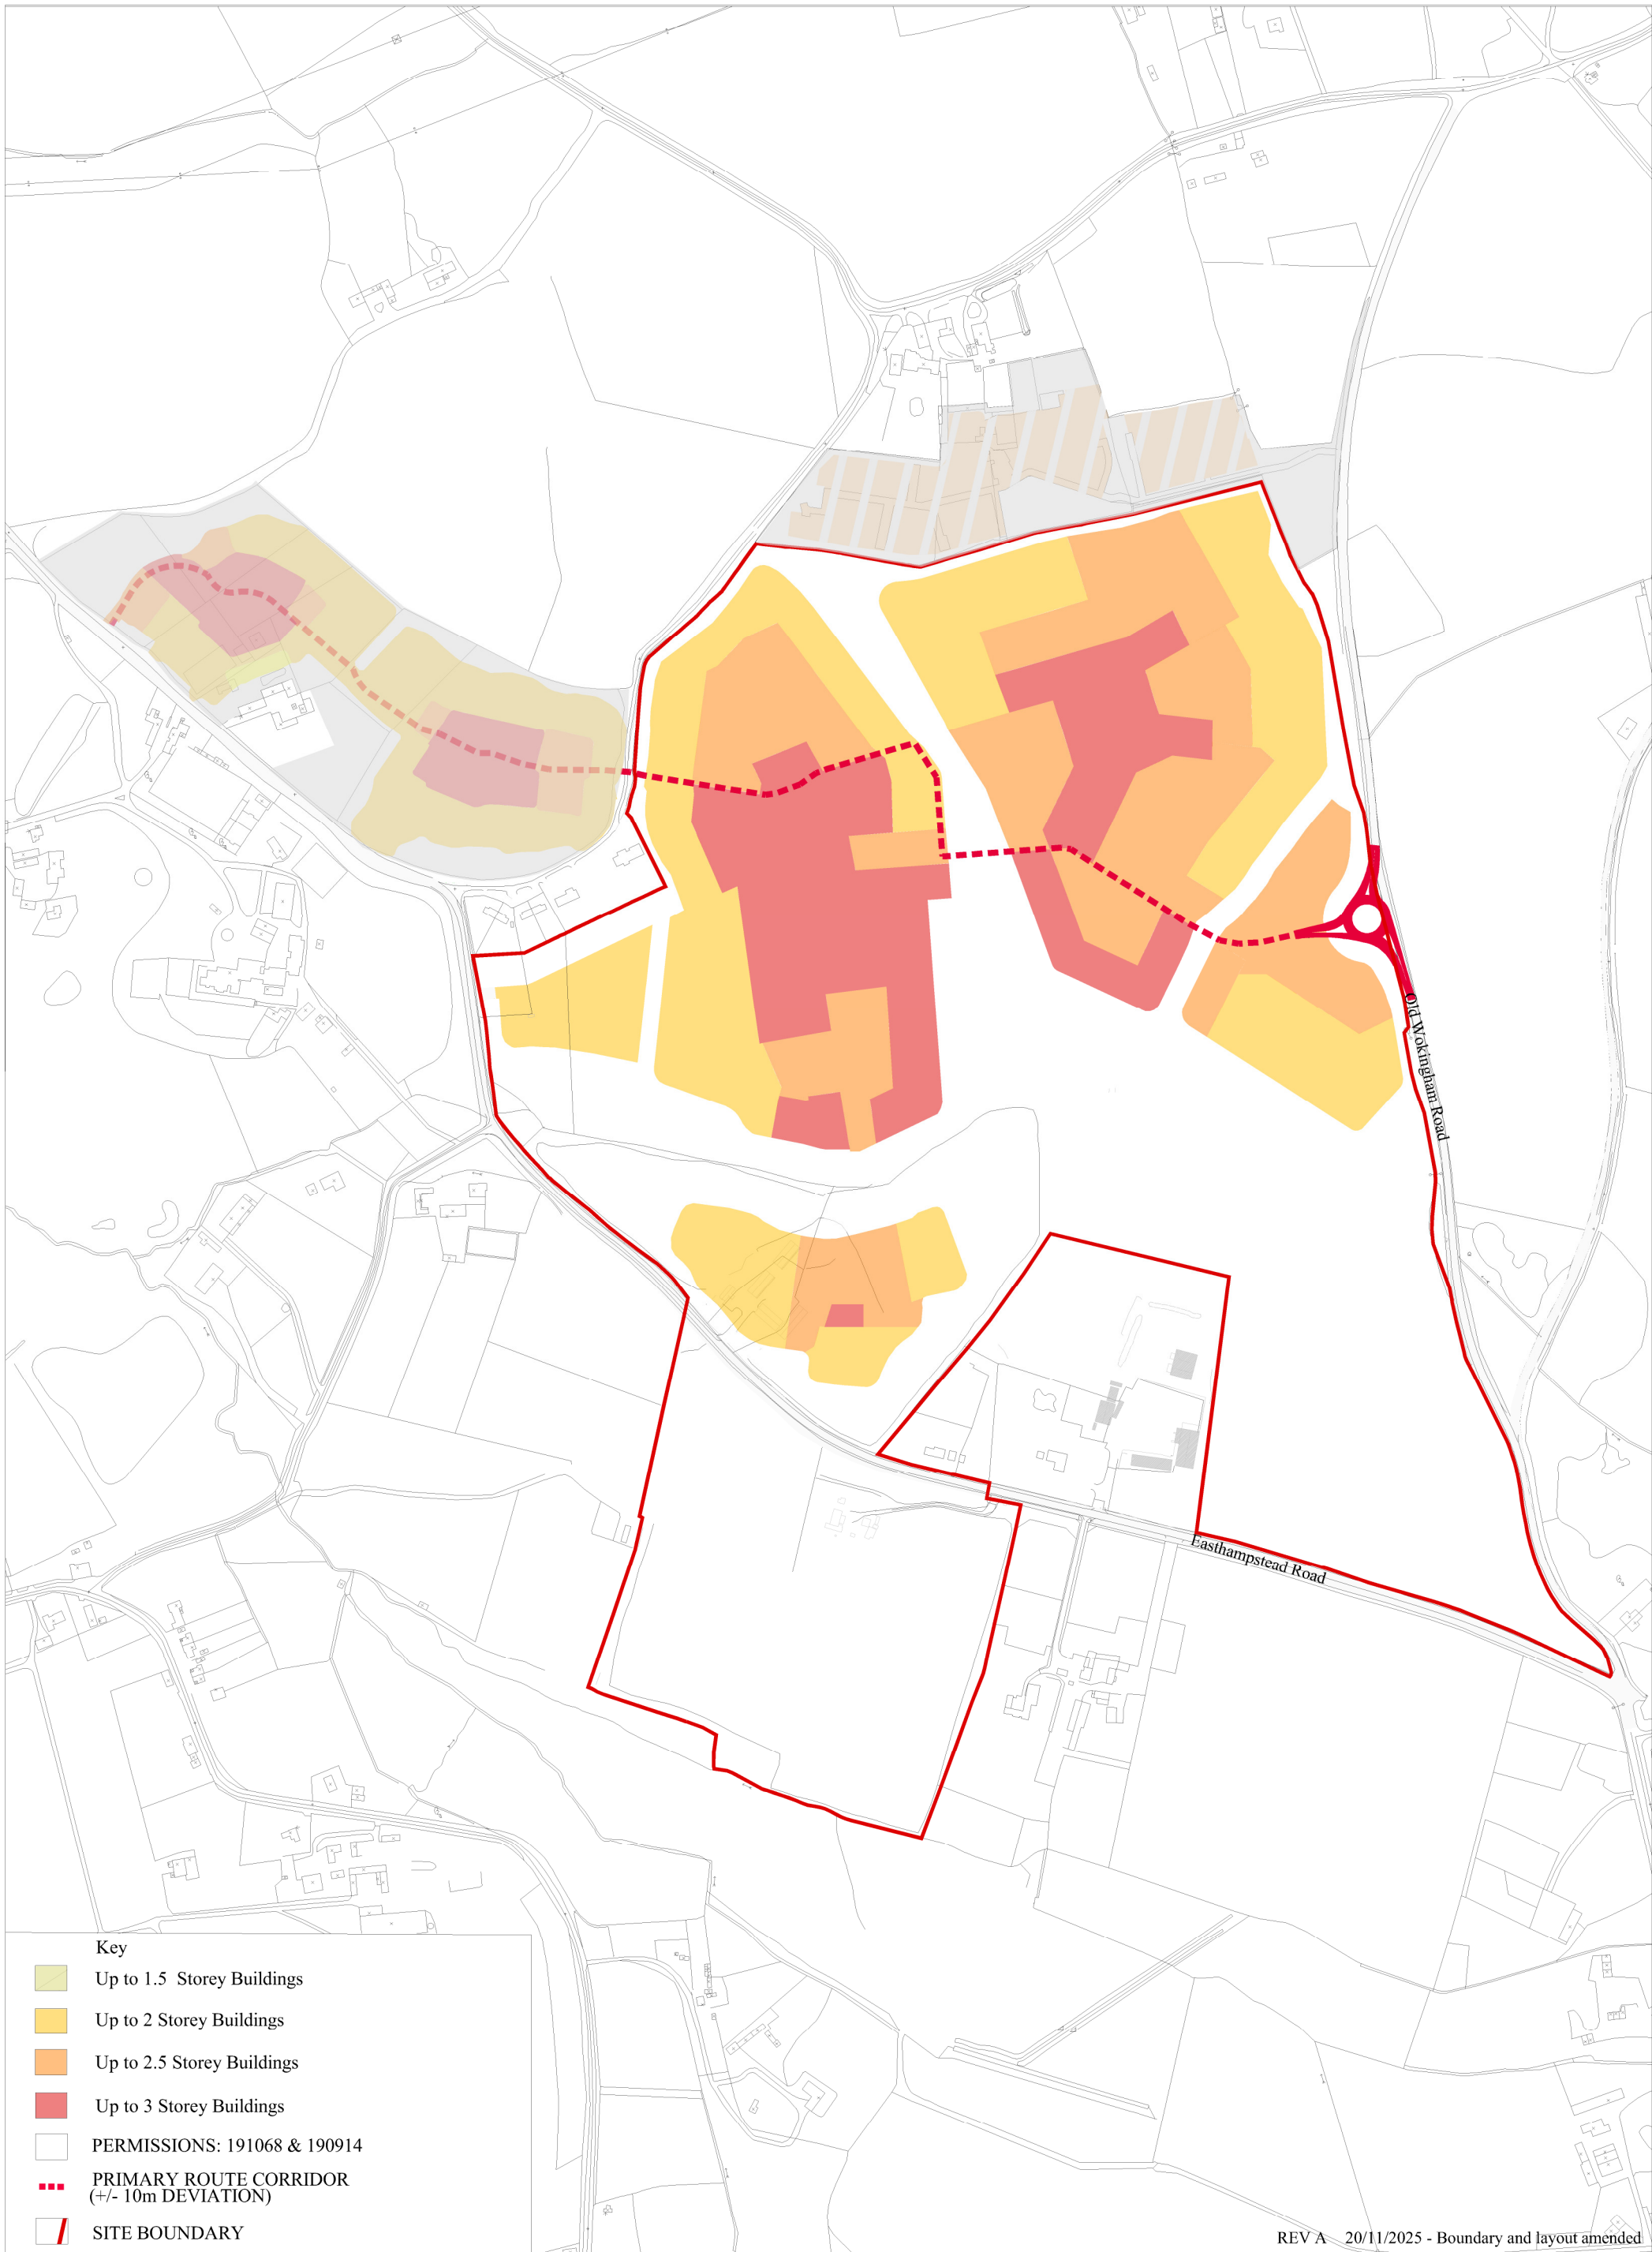

WKH2104
20/06/2024

BUILDING HEIGHTS PARAMETER PLAN
PHASE 4C OF THE SOUTH
WOKINGHAM SDL EXTENSION

Drawing No: SK02.6.2 A
Scale: 1:2500@A1