

Side Elevation. Rear Elevation. Side Elevation.

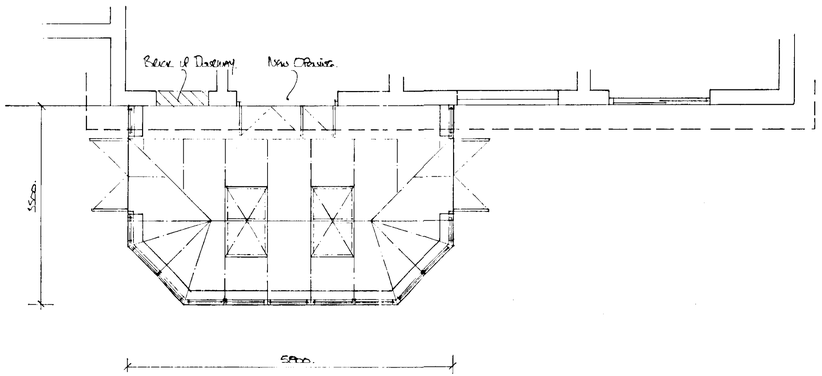


Plan.

NOTES
All dimensions must be checked on site and not scaled from this drawing

Conservatory.
Made from Selected Hardwood.
Mahogany Stain Finish

APPROVED

Glazing:
Toughened, Double Glazed, Argon Gas Fillet, Low 'E' Plantation 'K' Glass Units to Windows Doors & Roof. Roof Also to Be Anti-Sun Tint.

Brickwork:
Natural Finish Brickwork Both Internal & Externally. Brick to Match Existing.

| A | Date | Revisions |
|---|---|---|

LANDSDOWNE
23 CHESHAM ROAD
AMERSHAM
BUCKS
HP6 5HN.
01494 432223

Client
MR & MRS MILLER.

Job Title
28 ASHDALE PARK
FINCHAMPSTEAD
WOKINGHAM
RG 40 3QS
01344 779718

Drawing Title
PROPOSED CONSERVATORY.

Scale 1:50 1:100

Date 26:10:01 Drawn by KP.

Drg No. C 273 Rev.

30.OCT.2001 * 5212

930000 ARCHITECT STANDARD AMERSHAM BUSINESS SERVICES

420 x 594mm A2