




FRONT ELEVATION

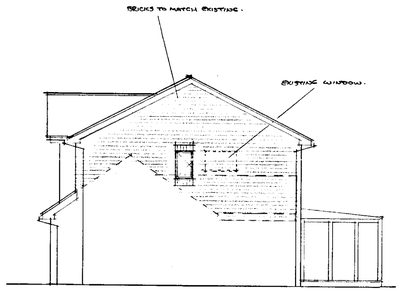


SIDE ELEVATION

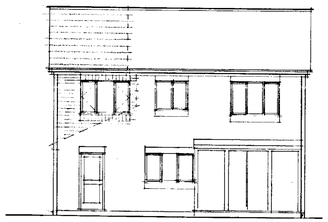


REAR ELEVATION

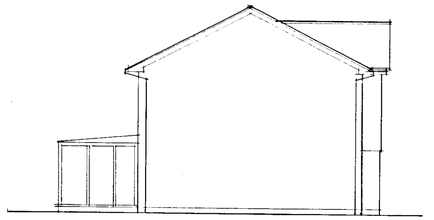

SIDE ELEVATION

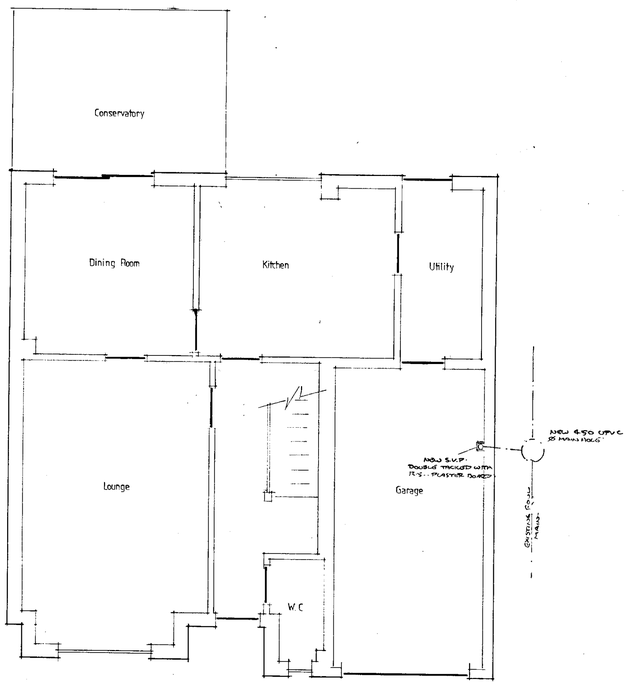

Plan Of Ground Floor

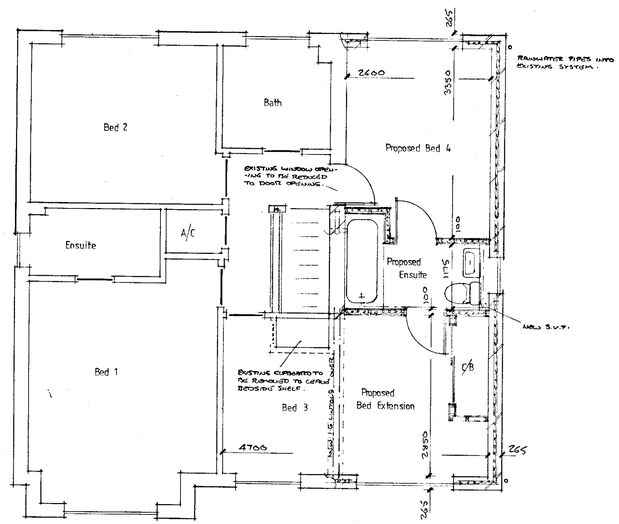

Plan Of First Floor

0 10 20 30 40 50 60 70 80 90 100

3243

A	DATE	REVISION

CLIENT

Mr Sanders

JOB TITLE

Extension & Alterations to N°44 Lupin Ride, Kings Copse, Crowthorne Berks

DRAWING TITLE

Plans & Elevations

SCALE 1:50, 1:100

DATE Sep 01 | DRN BY

DRG N° 144:01:01 | REV