



Side Elevation

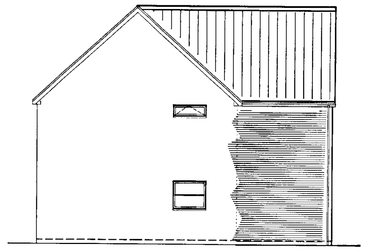


Rear Elevation




Side Elevation

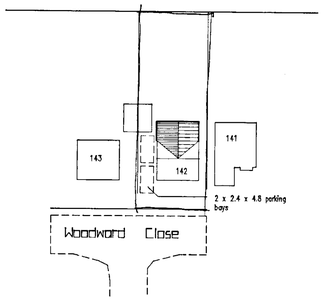



Block Plan
1:500

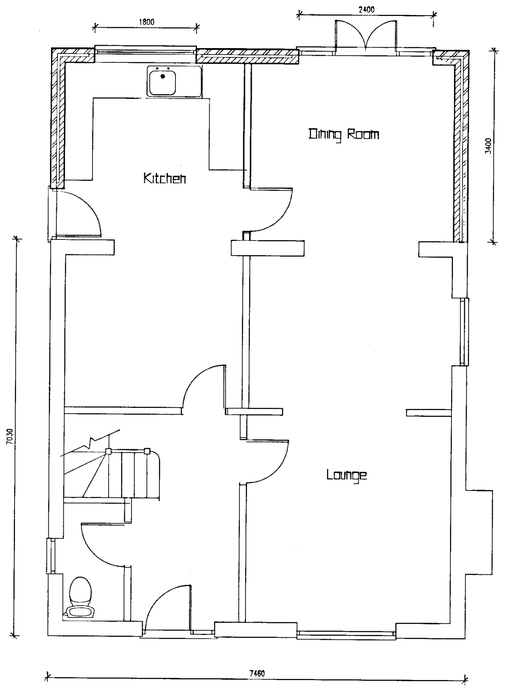


Ground Floor Plan

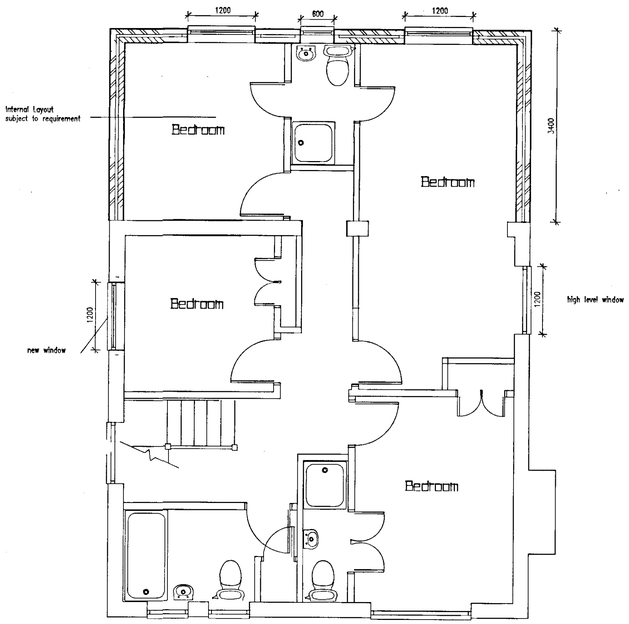


First Floor Plan

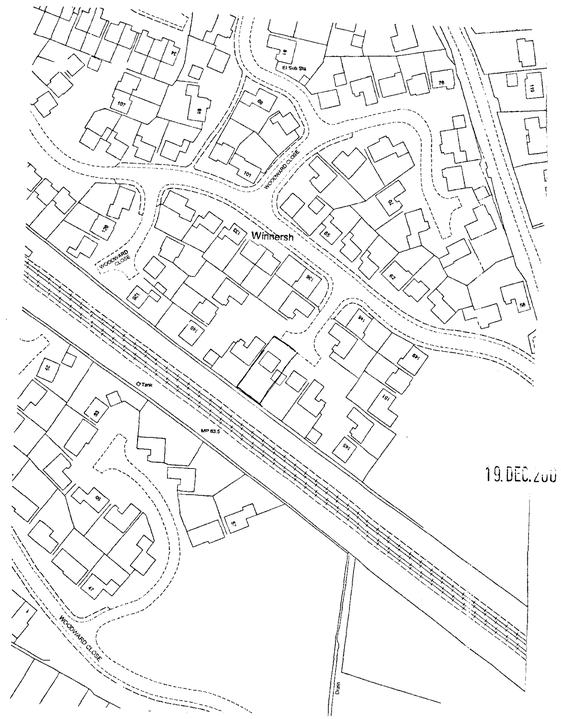


19.DEC.2001* 5850

Location Plan 1:1250

REVISIONS

| Rev. | Description | Date |
|---|---|---|


JOB TITLE
Mr & Mrs James
142 Woodword Close
Winnersh, Wokingham

TITLE
Rear Extension

SCALE 1:50 1:100

DATE 20/9/2001


DRAWING No. James:01

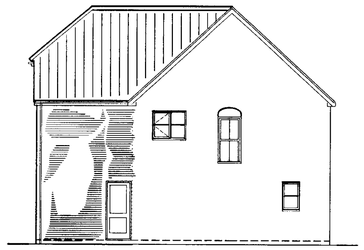


Side Elevation




Rear Elevation

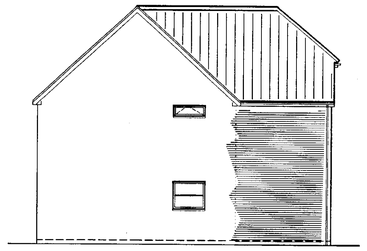


Side Elevation

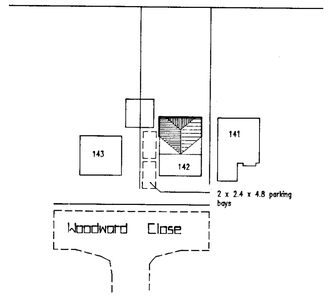


Block Plan
1:500

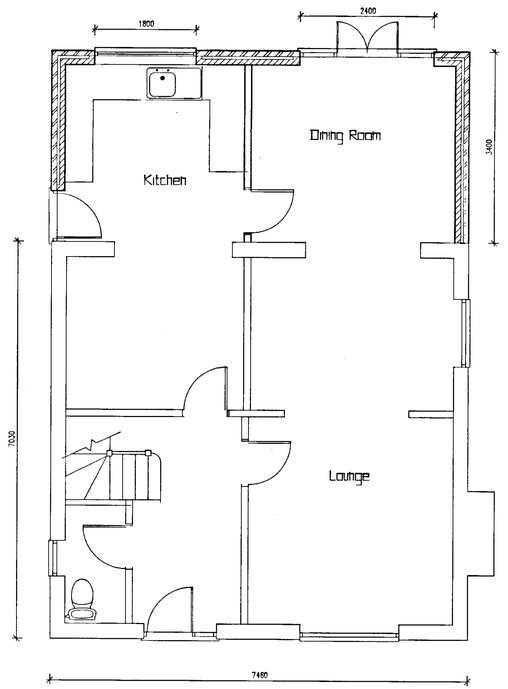


Ground Floor Plan

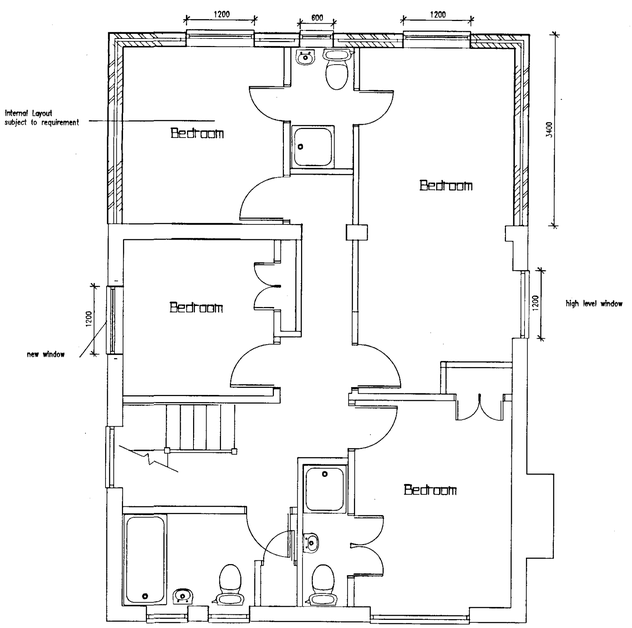



First Floor Plan



REVISED PLAN

5550 - 1

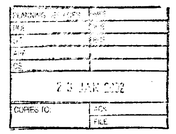


APPROVED

Location Plan 1:1250

REVISIONS

| Rev. | Description | Date |
|---|---|---|
| A | Hips added to roof | 19/1/2002 |

JOB TITLE
Mr & Mrs James
142 Woodword Close
Wimmersh, Wokingham

TITLE
Rear Extension

| SCALE | DATE | DRAWING No. |
|---|---|---|
| 1:50 1:100 | 20/9/2001 | James:01 A |

14/3/02