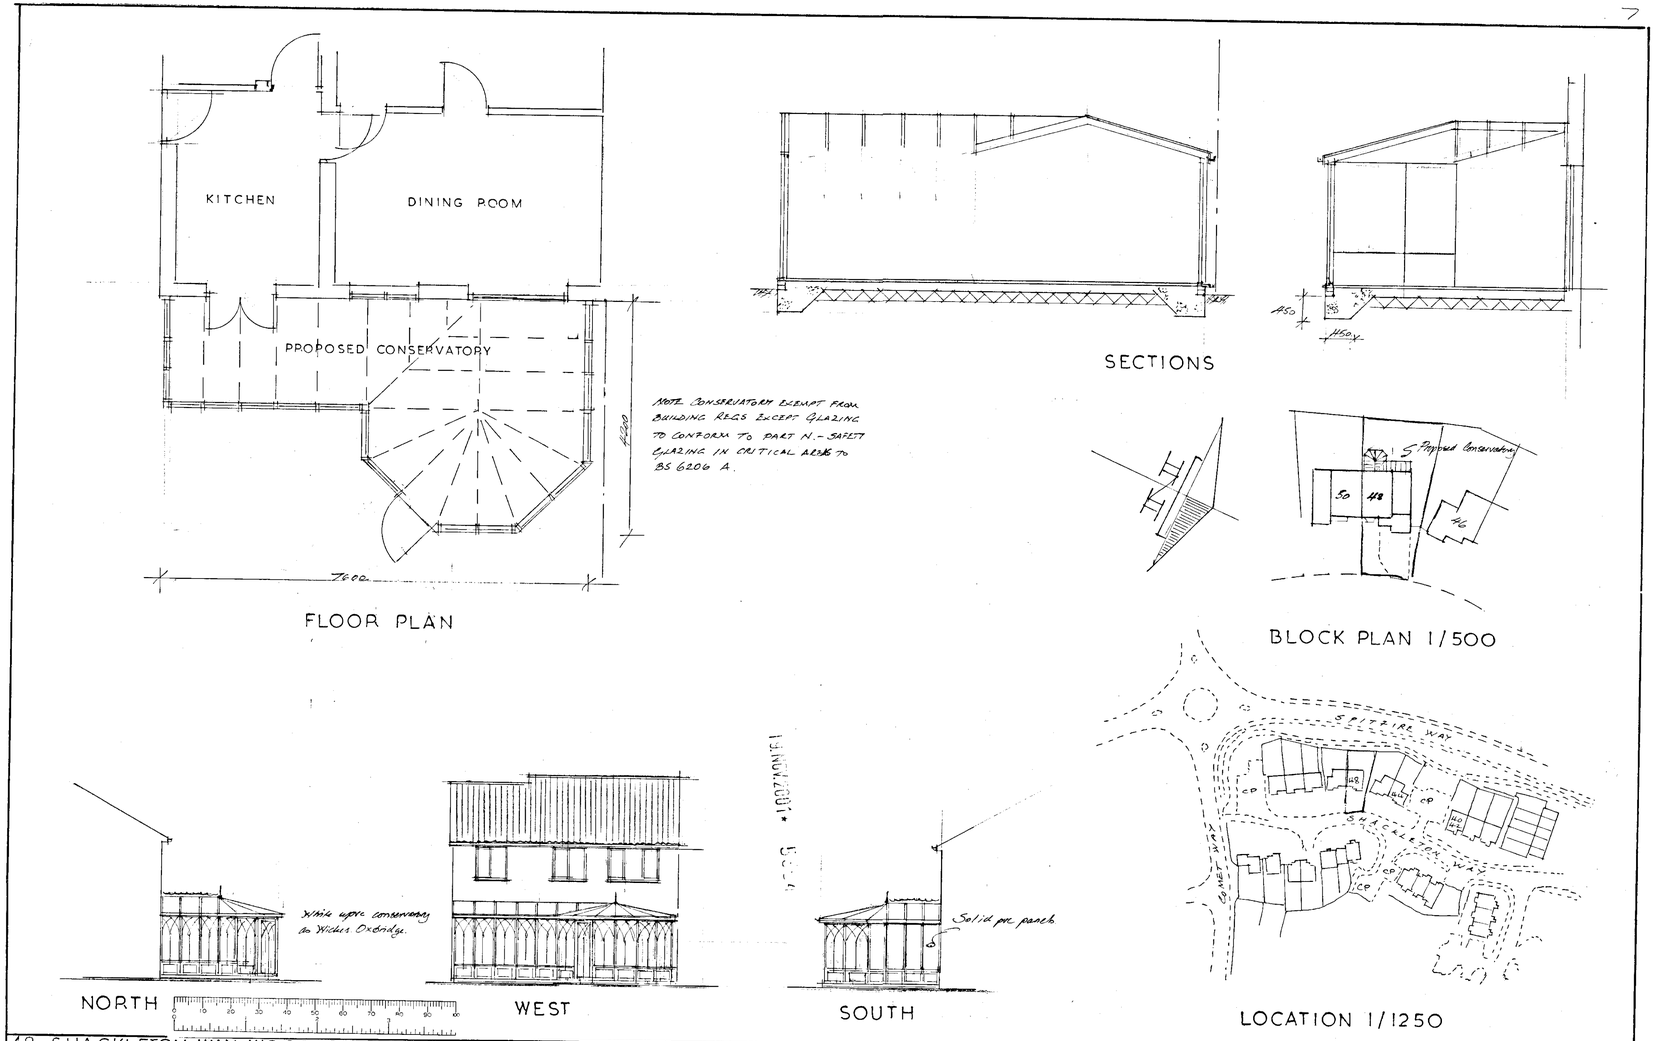

48, SHACKLETON WAY, WOODLEY, READING

PROPOSED CONSERVATORY

SCALES - 1/50 & 1/100

APPROVED

RICS

JOHN R HALL mrics
Tel. 0118 9882883

client Mr & Mrs R.Day

November 2001

PBC/1722

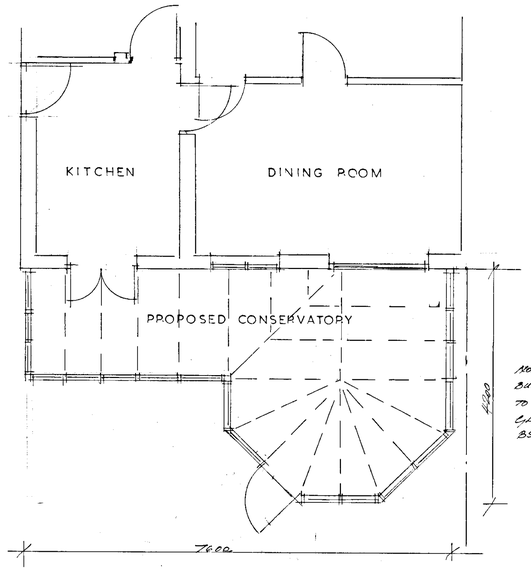

NOTE. CONSERVATORY EXEMPT FROM BUILDING REGS EXCEPT GLAZING TO CONFORM TO PART N - SAFETY GLAZING IN CRITICAL AREAS TO BS 6206 A.

FLOOR PLAN

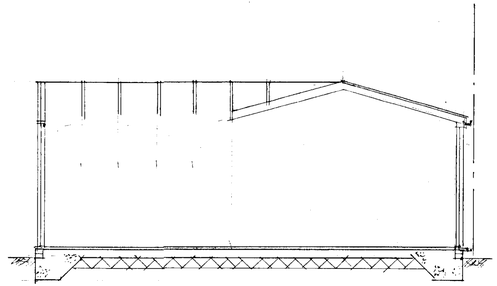

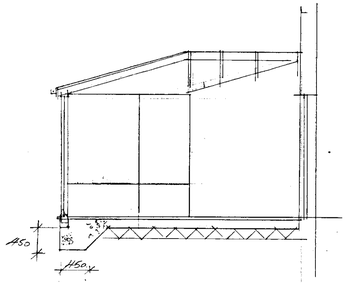

SECTIONS

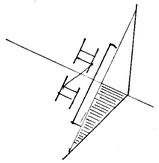

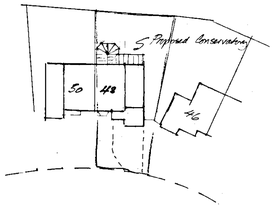

BLOCK PLAN 1/500

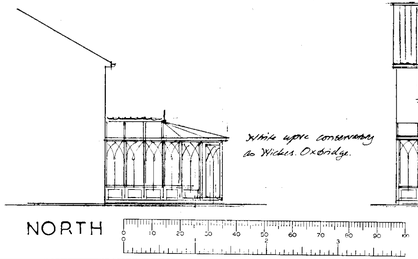

NORTH

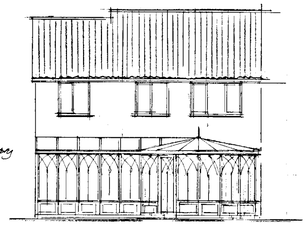

WEST

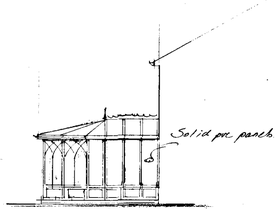

SOUTH

19 NOV 2001 5504

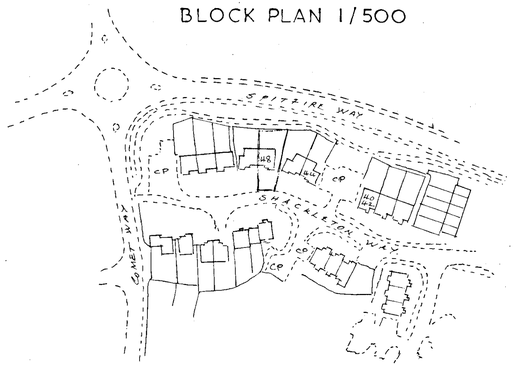

LOCATION 1/1250

48, SHACKLETON WAY, WOODLEY, READING

PROPOSED CONSERVATORY

SCALES - 1/50 & 1/100

APPROVED

RICS

JOHN R HALL mRICS
Tel. 0118 9882883

client Mr & Mrs R. Day

November 2001

PBC/1722