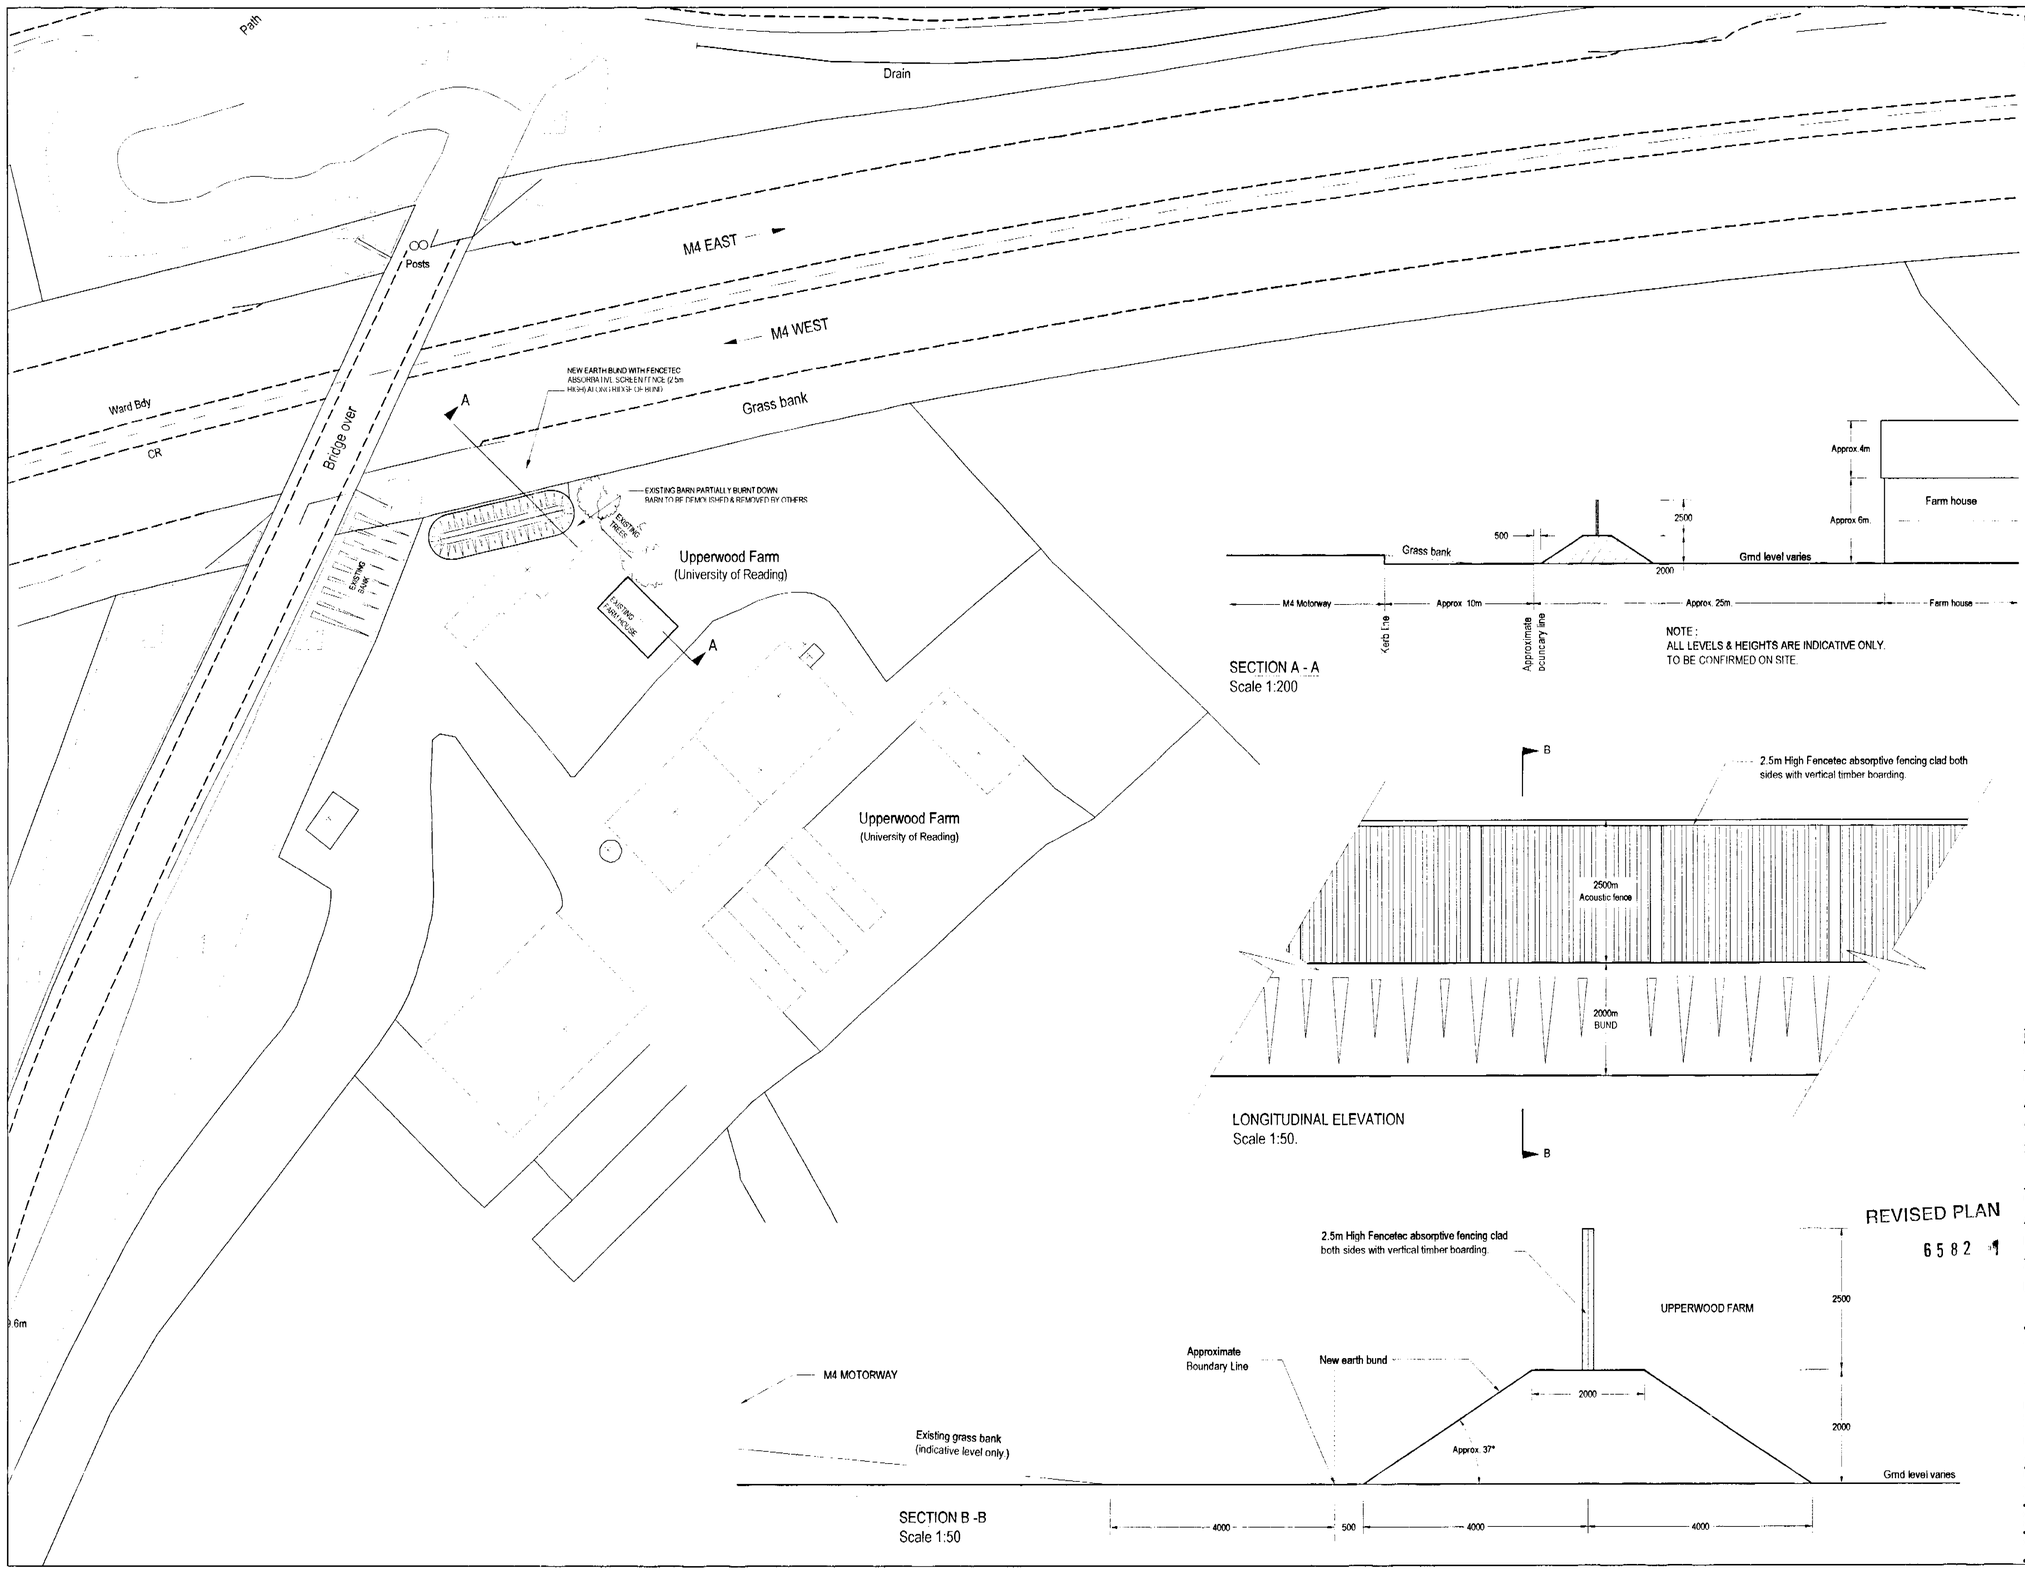


SECTION A - A
Scale 1:200

NOTE :
ALL LEVELS & HEIGHTS ARE INDICATIVE ONLY.
TO BE CONFIRMED ON SITE.

LONGITUDINAL ELEVATION
Scale 1:50.

SECTION B -B
Scale 1:50

NOTES

1 DO NOT SCALE
2 DRAWINGS TO BE READ IN CONJUNCTION WITH ALL SERVICES AND STRUCTURAL ENGINEERS DRAWINGS & SPECIFICATIONS
3 ©COPYRIGHT. DRAWINGS NOT TO BE REPRODUCED OR USED WITHOUT PRIOR WRITTEN CONSENT

Based upon the 2001 Ordnance Survey 1/1,250 Sopeplan Data map
With the permission of the Controller of Her Majesty's Stationery Office
CROWN COPYRIGHT
The University of Reading
Estates & Buildings Department
PO Box 235
Reading, Berks
LICENCE No. 100018281

APPROVED
16.8.02

REVISED PLAN
6582 1

22 JUL 2002

REF	DATE	REVISION	DRAWN	CHECKED
B	19.7.02	Bund and fence relocated to 500mm from Highway fence.	JMO	
A	8.7.02	Bund and fence moved away from Highways Agency fence	JMO	

SCALE	DATE	DRAWN BY	CHECKED BY
1:500@A1	19/07/02	AG/jmo	

DRAWING

ACOUSTIC SCREENING WORKS
OUTLINE PROPOSALS
SITE PLAN & SECTIONS

PROJECT
ACOUSTIC SCREENING WORKS
UPPERWOOD FARM

CLIENT
UNIVERSITY OF READING

RIDGE
BEAUMONT HOUSE
59 HIGH STREET
THEALE
READING, RG7 5AL
TEL: 0118 932 3088
FAX: 01865 268701
E-mail: mail@ridge.co.uk
http://www.ridge.co.uk
Also at Oxford, Bristol and London

DRG NO
210604/A003

REV
B

FILE REFERENCE:
R:\DATA\JOBS\TEAM2141\210604\DRAWINGS\...

XREF FILE REFERENCE: