



NORTH ELEVATION

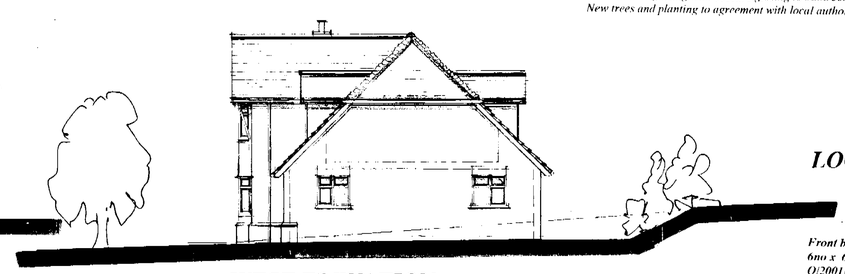


WEST ELEVATION

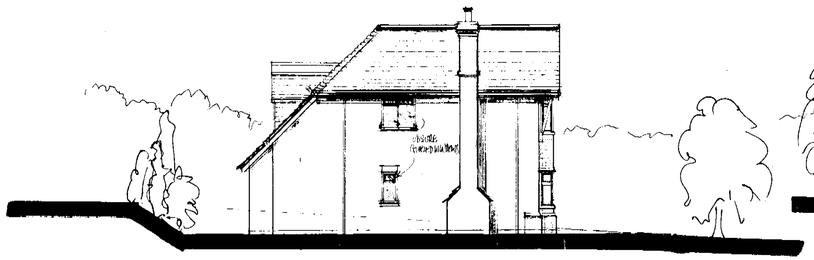


EAST ELEVATION



SOUTH ELEVATION

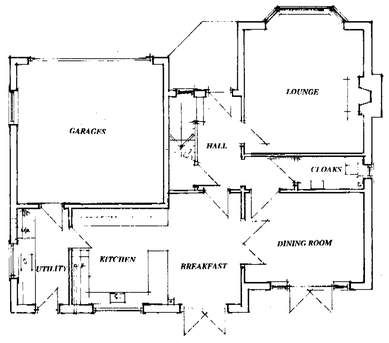


GROUND FLOOR PLAN

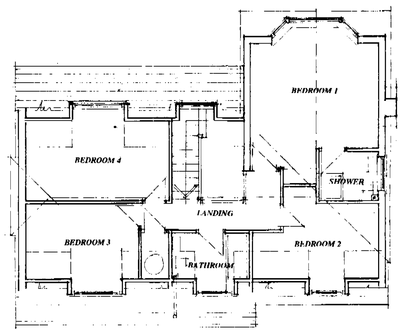


FIRST FLOOR PLAN

General Specification of materials
Roof to be orange/red plain clay tiles to LA approval
Plinth and walls to be red facing bricks to LA approval
White windows and fascias,
Clear double glazing with obscure glazing to bathrooms and shower rooms
New trees and planting to agreement with local authority

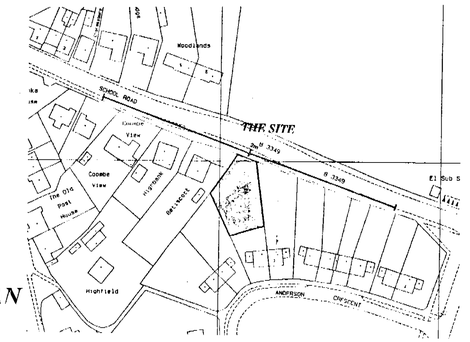

LOCATION PLAN
SCALE 1:1250

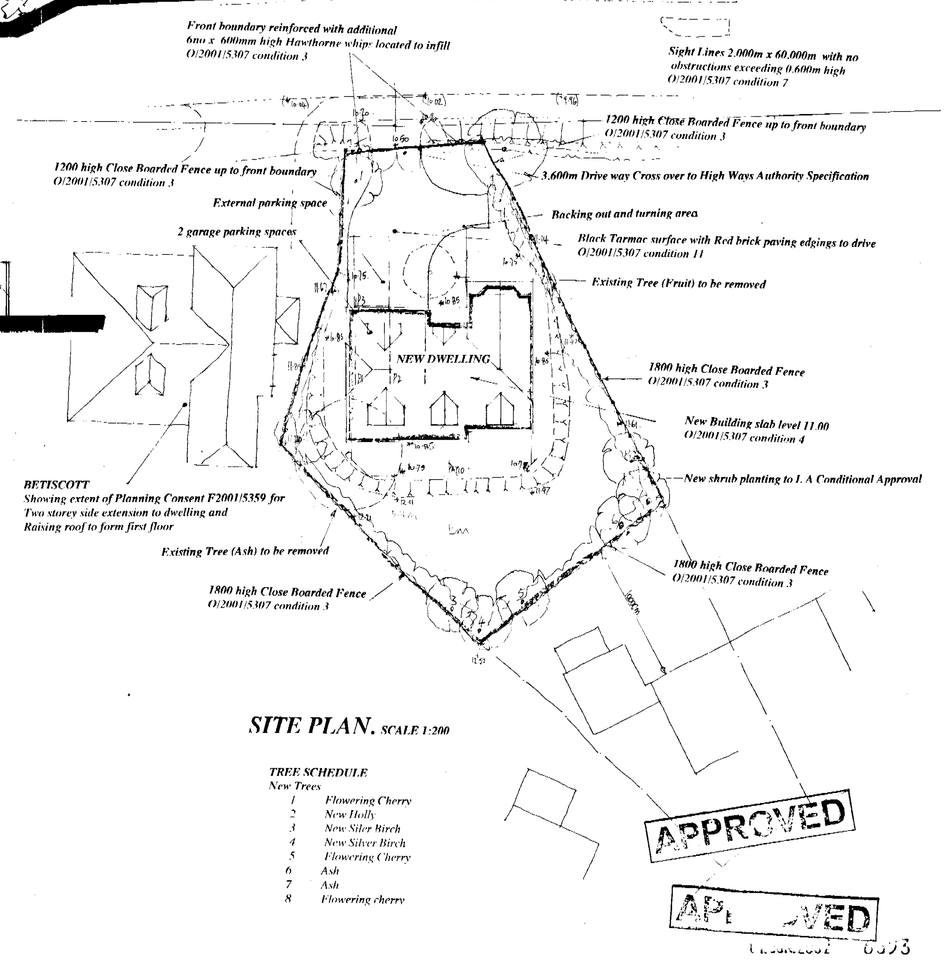

SITE PLAN. *SCALE 1:200*

TREE SCHEDULE
New Trees

1	Flowering Cherry
2	New Holly
3	New Silver Birch
4	New Silver Birch
5	Flowering Cherry
6	Ash
7	Ash
8	Flowering cherry

APPROVED


APPROVED

0393

Proposal PROPOSED NEW DWELLING.
Drawing PLANNING PROPOSALS
Site
LAND TO THE REAR OF 8 ANDERSON CRESCENT ABORFIELD.

Date 10 April, 2002 *Scale* 1:100 *Drawing No* D 653-02A

COLIN DAWSON & ASSOCIATES
Architectural Design & Building Surveying.
MALVERN HOUSE
1 MALVERN WAY
TWYFORD
READING BERKSHIRE RG10 9PY
Tel: (0118) 9343322 *Fax:* (0118) 9343322

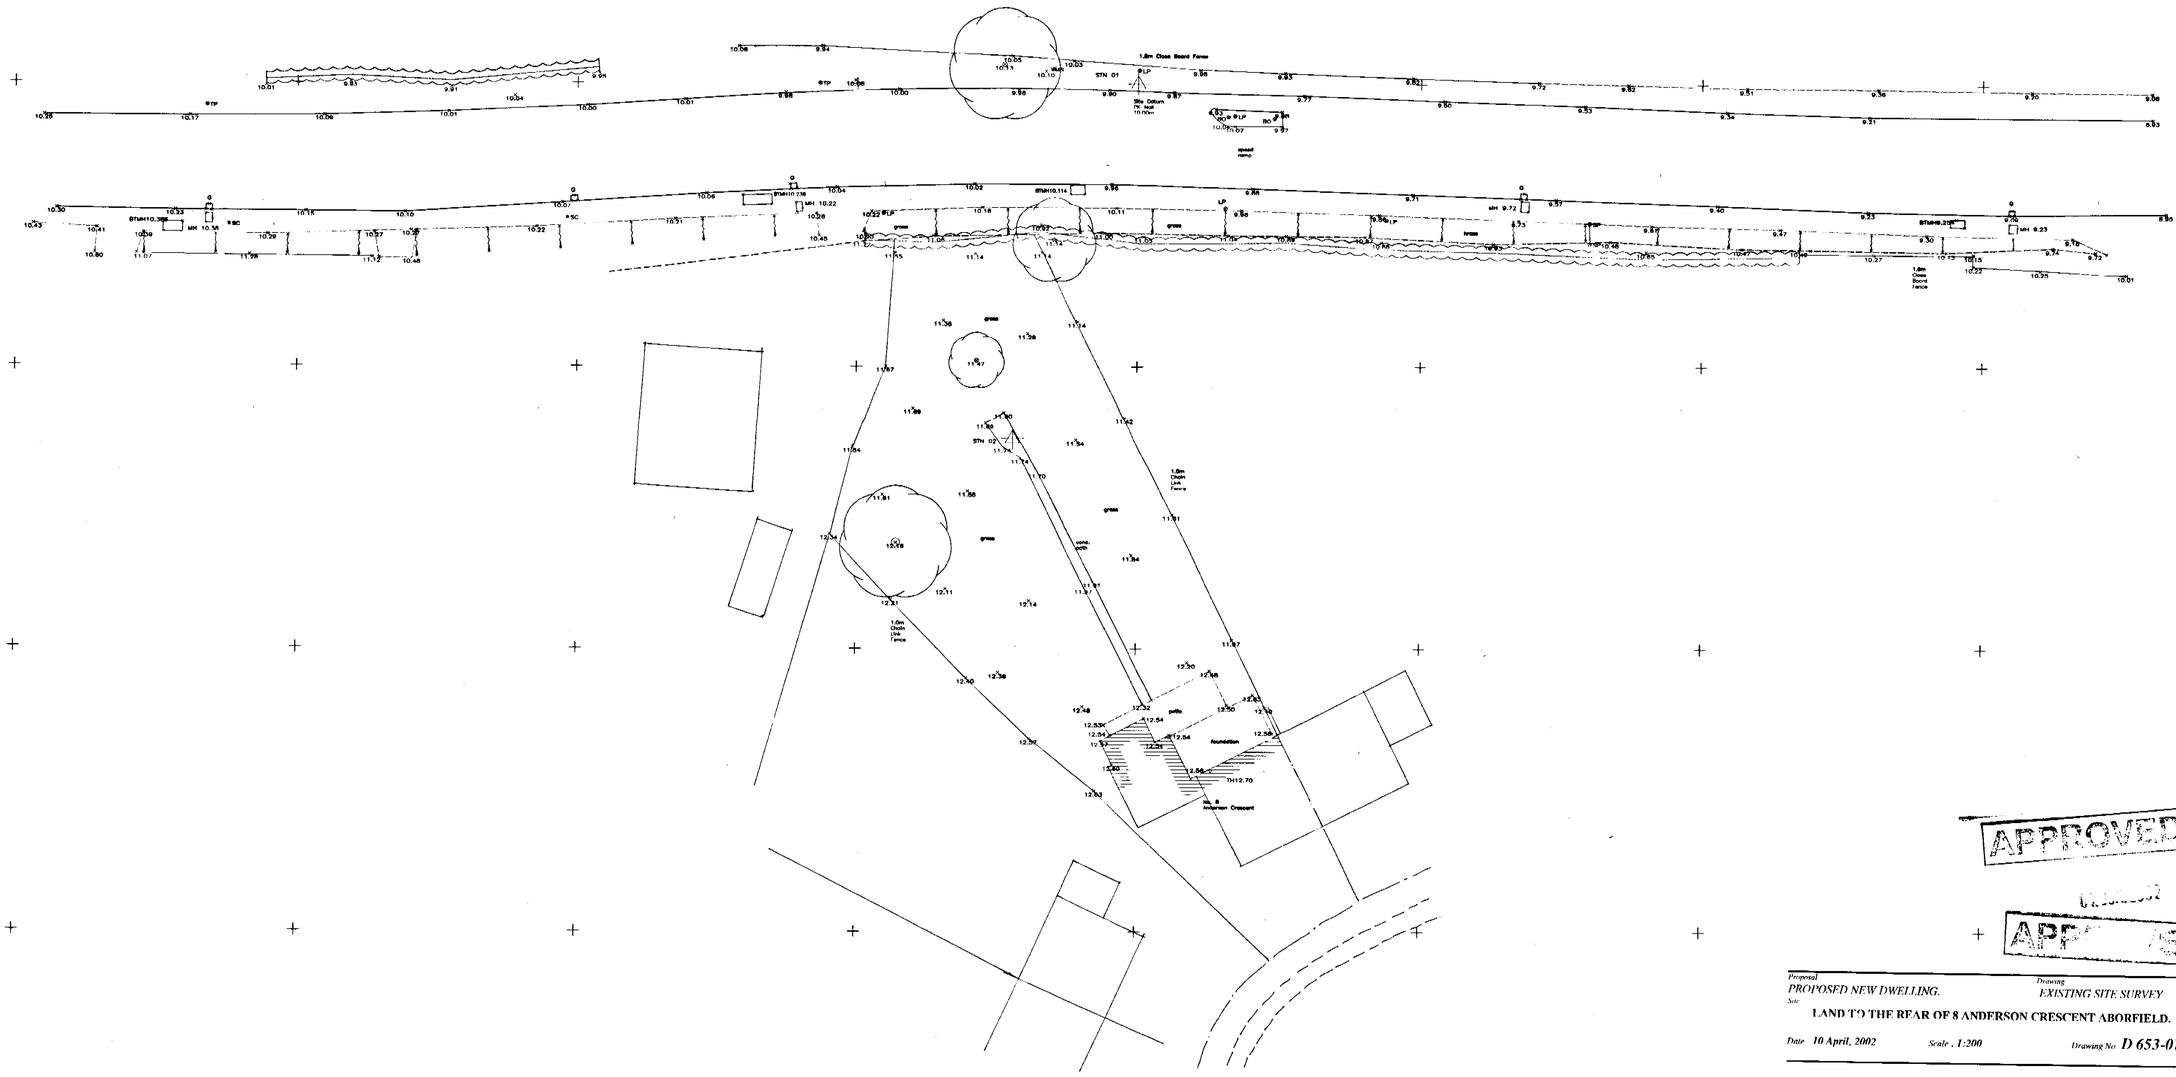

APPROVED

APPROVED

Proposal
PROPOSED NEW DWELLING.

Drawing
EXISTING SITE SURVEY

Site
LAND TO THE REAR OF 8 ANDERSON CRESCENT ABORFIELD.

Date *10 April, 2002*

Scale . 1:200

Drawing No ***D 653-01***

COLIN DAWSON & ASSOCIATES
Architectural Design & Building Surveying.
MALVERN HORSE
1 MALVERN WAY
TWYFORD
READING, BERKSHIRE, RG10 9PY.
Tel: **(0118) 9343322** *Fax:* **(0118) 9343322**