

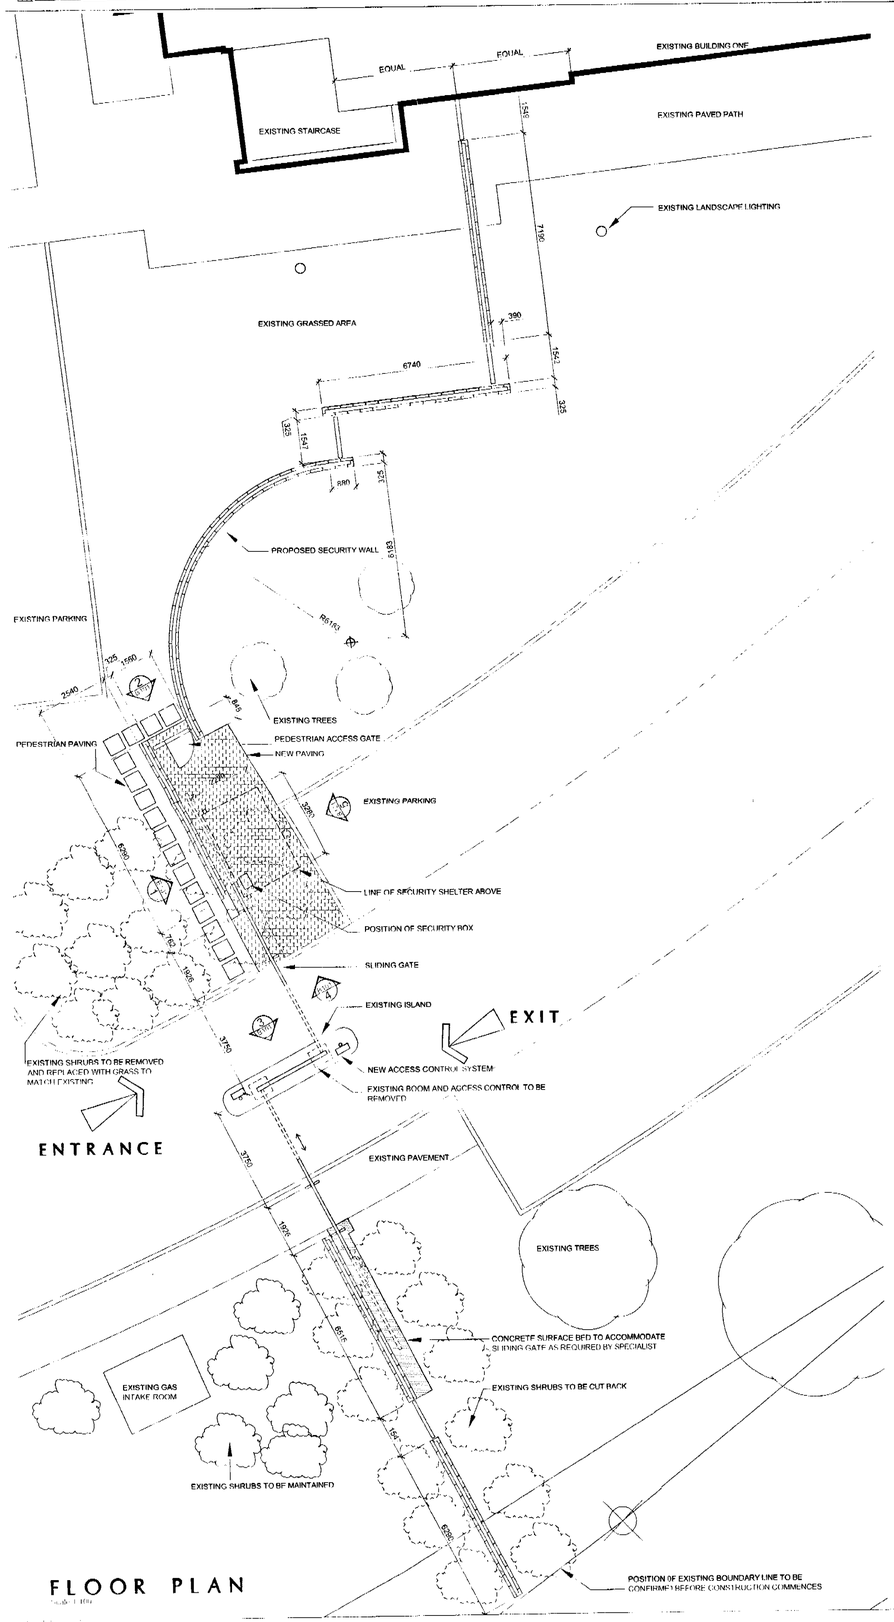


FLOOR PLAN

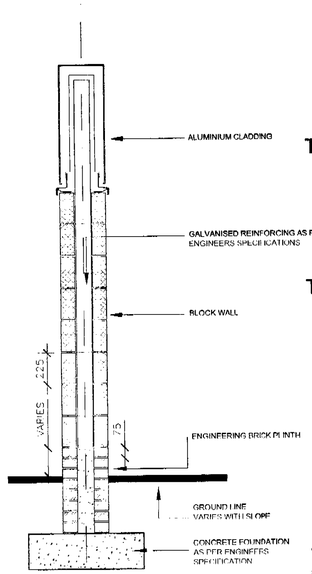


SECTION A-A

Scale 1:20

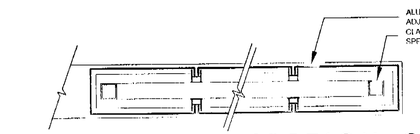

TYPICAL PLAN SECTION C

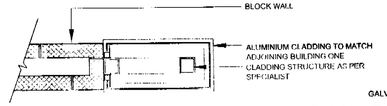


TYPICAL PLAN SECTION D






TYPICAL WALL CORNER DETAIL

Scale 1:20

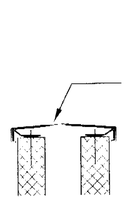


TYPICAL COPING DETAIL

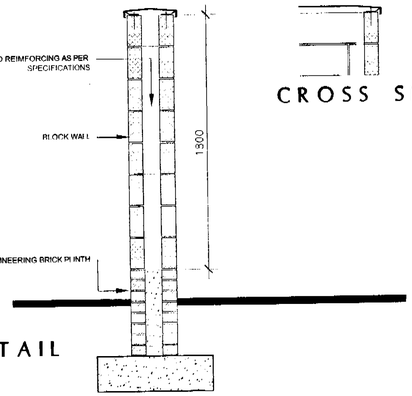

SECTION B-B

Scale 1:20

CROSS SECTION

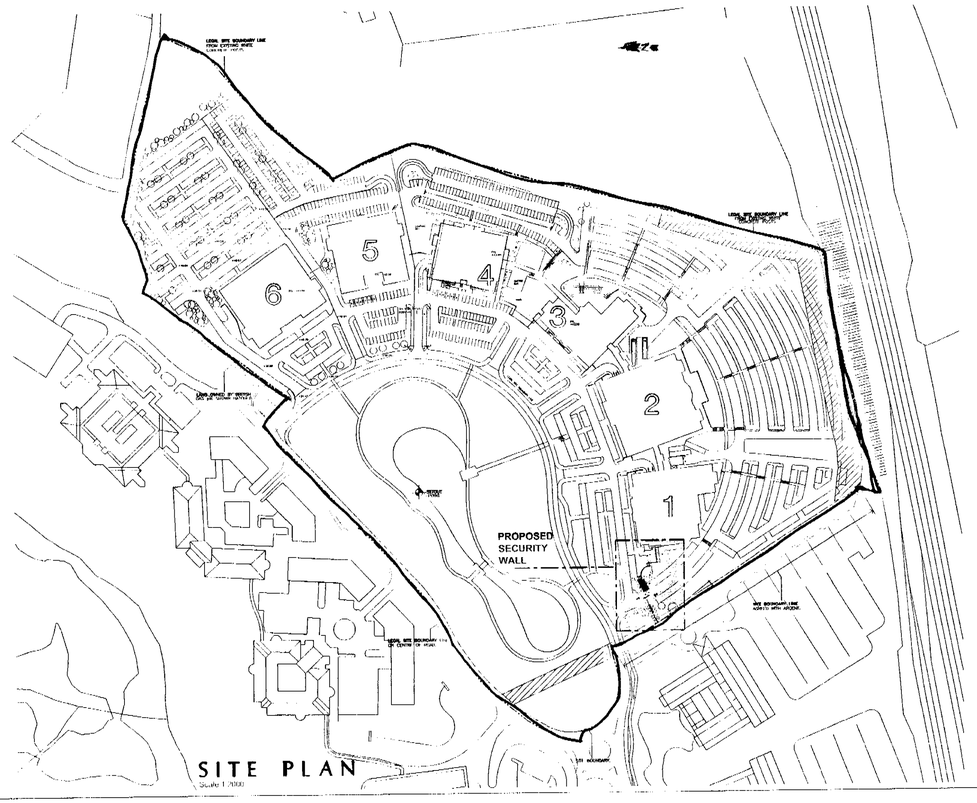

SITE PLAN

Scale 1:1000

APPROVED

DELETED

13 MAY 2002 6596

ISSUED

APPROVED

TP BENNETT

Revisions		Drawn	Checked	Date

tp bennett architects
architecture
design
planning

One America Street London SE1 0NE t. 020 7208 2000 f. 020 7208 2020
www.tpbennett.co.uk


Project

Microsoft
CAMPUS
THAMES VALLEY PARK


PROPOSED SECURITY WALL
PLANS & DETAILS

Drawn	Check	Date	Scale
AJB		30/04/02	AS SHOWN


Drawing Number: A8578 D 100 — CAD File: A8578D100 — Rev.

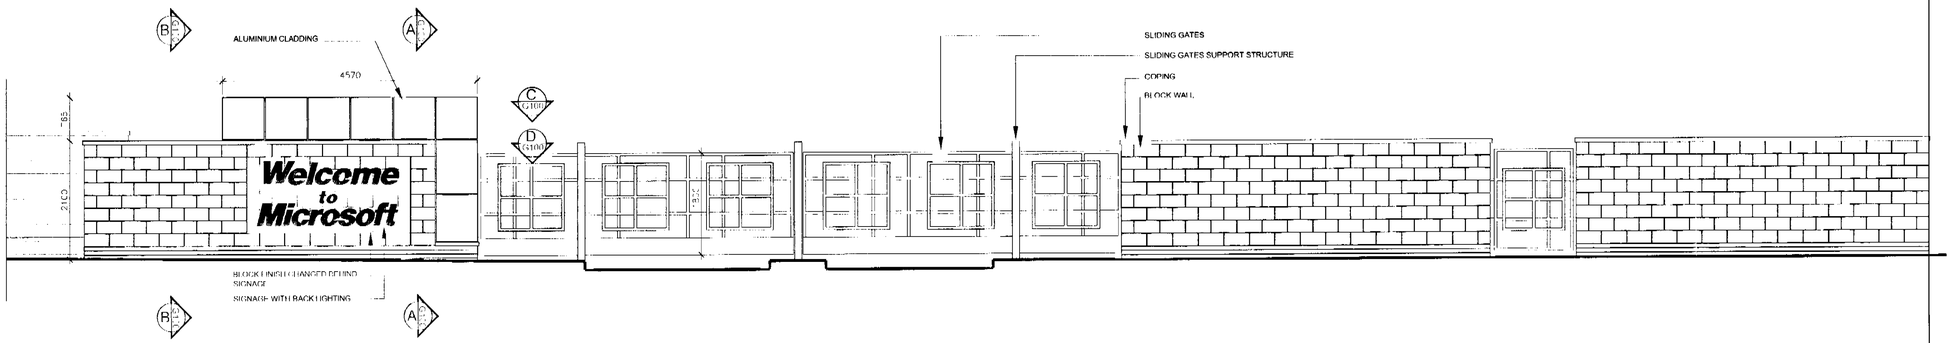


ELEVATION 1

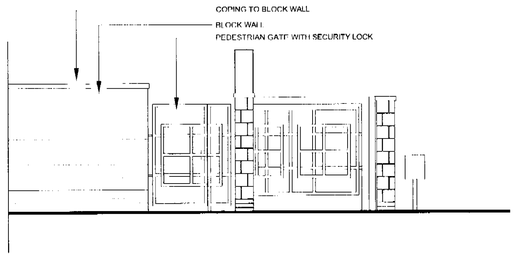


ELEVATION 2

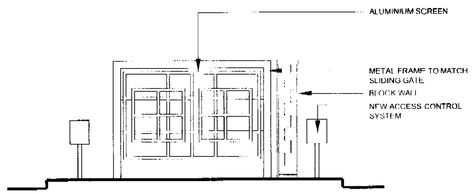


ELEVATION 3

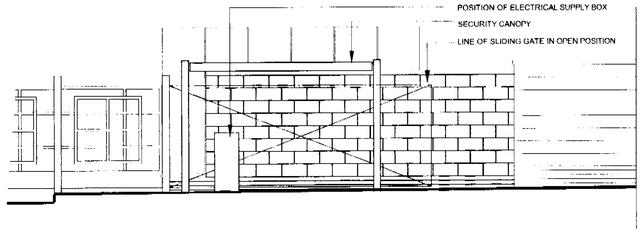

ELEVATION 5

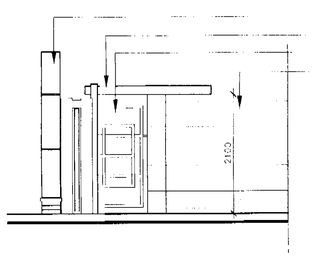

ELEVATION 4

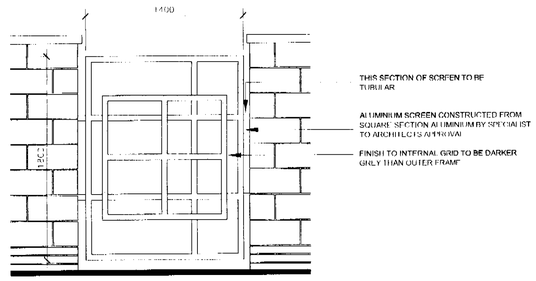

TYPICAL SCREEN ELEVATION



NORTH ELEVATION

APPROVED

DELEGATED

13.MAY.2002 65?2

13.MAY.2002 65?6

ISSUED
APPROVED
TP BENNETT

Revisions	Drawn	Checked	Date

tp bennett architects
architecture
design
planning
One America Street London SE1 0NE t: 020 7208 2000 f: 020 7208 2020
www.tpbennett.co.uk

Project
Microsoft
CAMPUS
THAMES VALLEY PARK

Drawing
PROPOSED SECURITY WALL
DETAILED ELEVATIONS

Drawn	Checked	Date	Scale
AJR		30/04/02	AS SHOWN

Drawing Number: A8578 D 101 Rev: A8578D101