

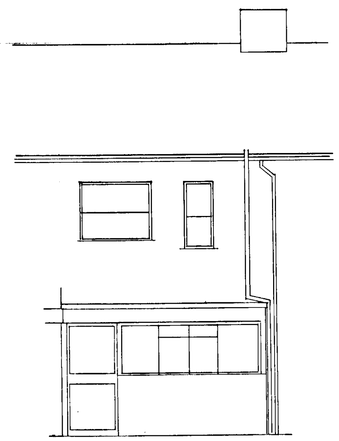



EXISTING REAR ELEVATION 1:50

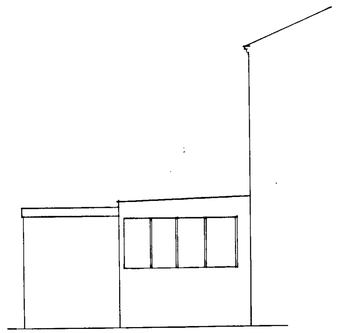


EXISTING SIDE ELEVATION 1:50

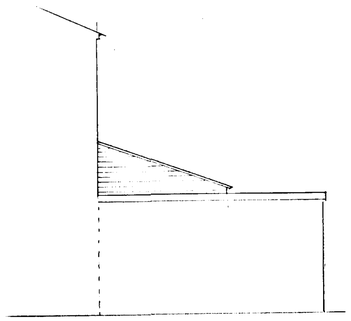

PROPOSED ELEVATION (WEST) SHOWING BEHIND ADJOINING PROPERTY 1:50

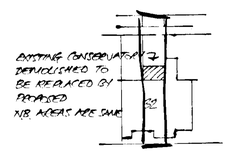

BLOCK PLAN 1:500

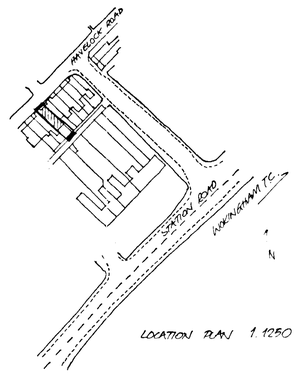

LOCATION PLAN 1:1250

NOTES:

All dimensions must be checked on site and not scaled from this drawing.

ALL WORKS TO COMPLY WITH CURRENT BUILDING REGULATIONS & AS DIRECTED BY APPLICATION INCHARGE AT PERSONAL INSPECTION.

PLEASE SEE ENVR. DETAILS AS ATTACHED 3616/01/E

PROPOSED EXTENSION DOES NOT FORM ANY PHYSICAL ATTACHMENT TO NEIGHBOURING PROPERTIES.

A	28/2/02	ADD DETAILS ADDED
	Date	Revisions

© Copyright

G B DUNBAR
CHESIL REGISTER
01489 896170
Hendonbarn@aol.com

05 MAR 2002 5907

Client
Ms. T. SELBY


Job Title
PROPOSED KITCHEN EXTENSION
AT:
30. HAVELOCK ROAD
WOKINGHAM

Drawing Title
GENERAL LAYOUT
APPROVED


Scale 1:100, 1:20 AS NOTED

Date 8 FEB 02 Drawn BY GB

Drg. No. 3616/00 Rev. A.

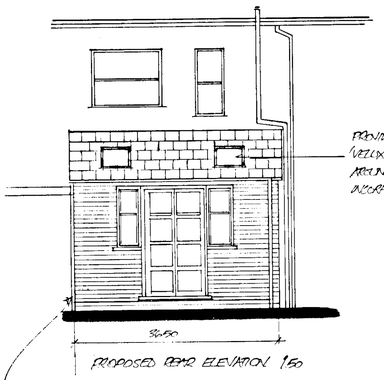


NOTE: NEW WALL TO WEST PLANC TO BE BUILT AS CLOSE AS POSSIBLE TO ADJOINING EXTENSION

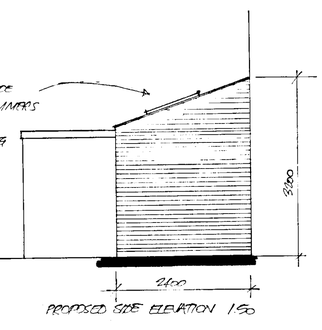


WALLS: 105 OUTER LEAF IN SIMILAR BRICK TO EXISTING, 50 INSULATED CAVITY, 100 INTERNAL SHIELD BLOCK

FOUNDATIONS: MIN 450 x 600 DEEP CONCRETE MIX TO BE TAKEN DOWN TO DEPTH AS DIRECTED BY BUILDING CONTROL

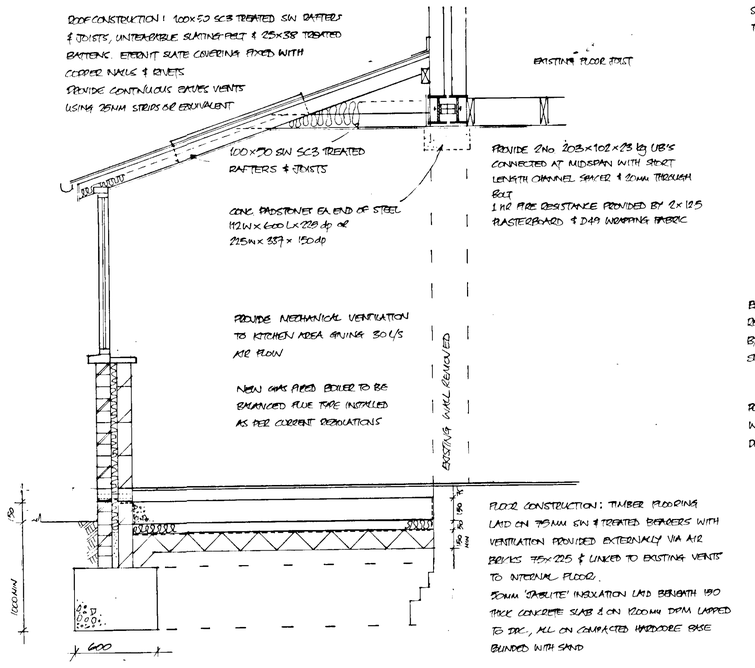

SECTION A-A SCALE 1:20

DRAINAGE: EXISTING FW + STORM WATER DRAINAGE TO REMAIN UNCHANGED

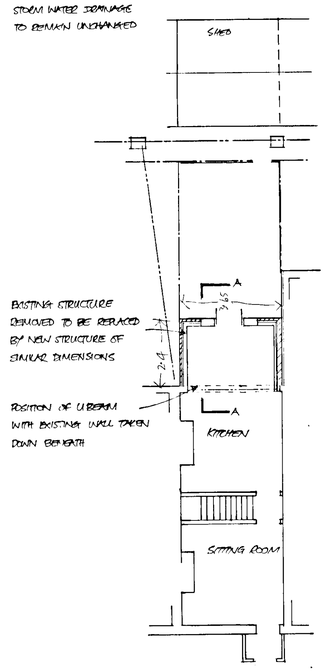

GROUND FLOOR LAYOUT
SCALE 1:100

0 10 20 30 40 50 60 70 80 90 100

A PRODUCT OF THE UNO RANGE - ARCHITECT CAT. No. 7311

594 x 841mm A1