
18.JUL.2002 7161




This map is based upon Ordnance Survey material with the permission of Ordnance Survey on behalf of the Controller of HMSO. © Crown Copyright.
Unauthorised reproduction infringes Crown Copyright and may lead to prosecution or civil proceedings.Wokingham District Council Licence LA086134

Development Control Section, Environmental Services, Wokingham District Council.
23 July 2002
Scale: 1 : 1250

N
W E
S

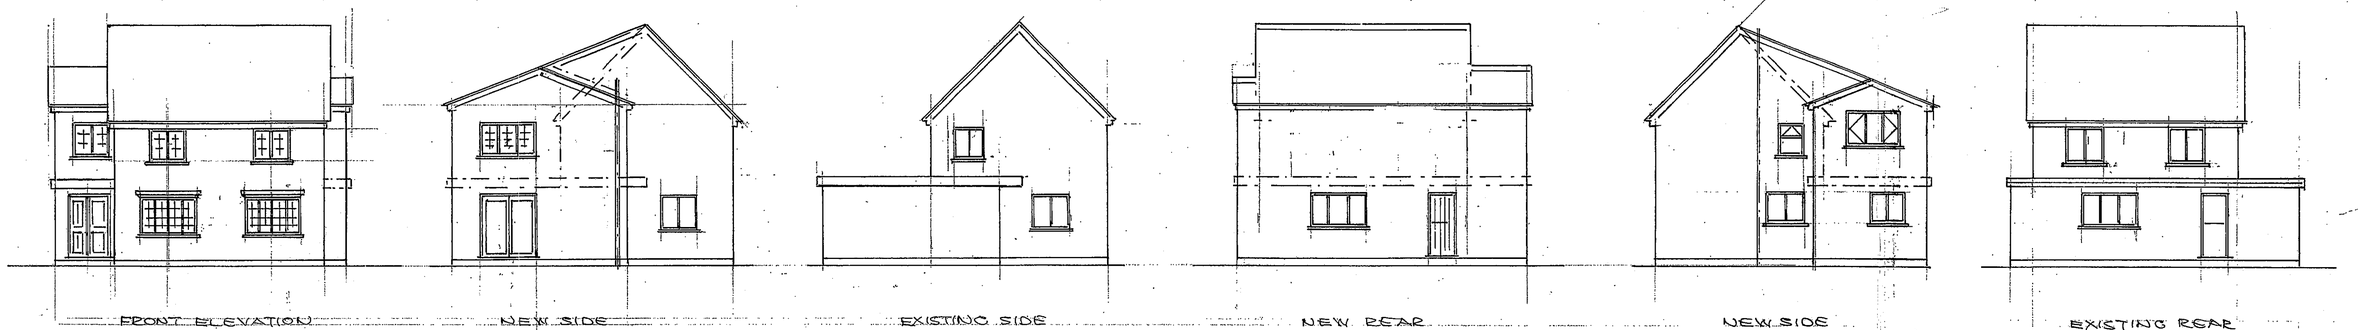

FRONT ELEVATION | NEW SIDE | EXISTING SIDE | NEW REAR | NEW SIDE (EXISTING CHAIN DOT.) | EXISTING REAR

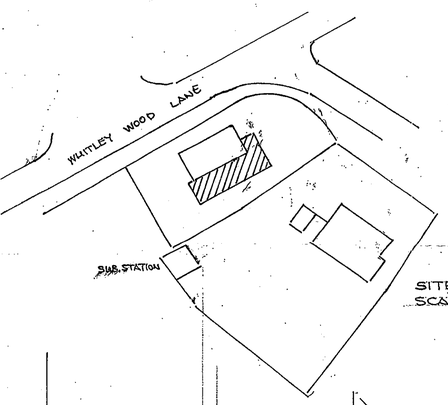

SITE PLAN
SCALE 1:200

NEW WALL CONSTRUCTION
100 m STD. BLOCK + 22 m RENDER TO MATCH
75 m CONT. CAVITY WITH FULL FILL ROCKWOOL
100 m TURBO BLOCK INNER LEAF WITH 13 m PLASTER FINISH TO GIVE 0.35 W/m²°C.
CAVITIES CLOSED AT EAVES + REVEALS WITH DAMPCORE OR THERMOBATE TO FRAMES + CILLS, LINTELS CATNIC COUGAR
WALL TIES AT 450 VERT + 900 HORIZ. CRS.


WINDOWS + GLAZED DOORS TO BE DOUBLE GLAZED WITH TOUGHENED OR LAMENATED GLASS IN UPVC FRAMES, 16 m AIR GAP + LOW 'E' COATING, 6 m TRICKLE VENTS + 350x550 (0.33m²) OPENINGS.
VENTILATION BY VENT AXIA TYPE FAN GIVING 2 AIR CHANGES PER HOUR AT 15 LITRES PER SEC. TO EN-SUITE + 8000 m² BACKGROUND VENT TO ALL ROOMS.


REAR ROOF CONSTRUCTION:
STRIP EXISTING REAR ROOF + CONSTRUCT NEW ROOF 21° PITCH TO EXISTING RIDGE
MARLEY MODERN TILES, FELT + BATTENS OVER 150 x 50 SC4 RAFTERS AT 400 CRS WITH VERTICAL POSTS 100 SQ AT 1600 CRS OVER EXISTING WALL PLATE TO SUPPORT 200 x 50 PURLINS + 45° STRUTS AT 1500 CRS.
CEILING JOISTS 150x50 AT 400 CRS WITH 1000x30x5 RESTRAINT STRAPS AT ROOF, EAR TO JOISTS, 250 m ROCKWOOL + 12.5 m ROIL BACKED PLASTER BOARD TO GIVE 0.16 W/m²°C U VALUE


FIRST FLOOR CONSTRUCTION:
2 m T+G FLOOR BOARDS OVER 200x50 JOISTS AT 400 CRS WITH RESTRAINT JOIST HANGERS TO OUTSIDE WALLS + 12.5 m PLASTER BOARD TO CEILING.

225x25 FACIA BOARDS +
200x25 SOFFITS WITH 25 m VENT CAP + INSECT SCREEN,
100 m UPVC GUTTERS + 68 m P.V.PIPES TO EXISTING S.W.D
150 HIGH LEAD FLASHING + CAVITY TRAYS AT ABUTMENTS

BUILD UP GABLES IN BLOCK + RENDER

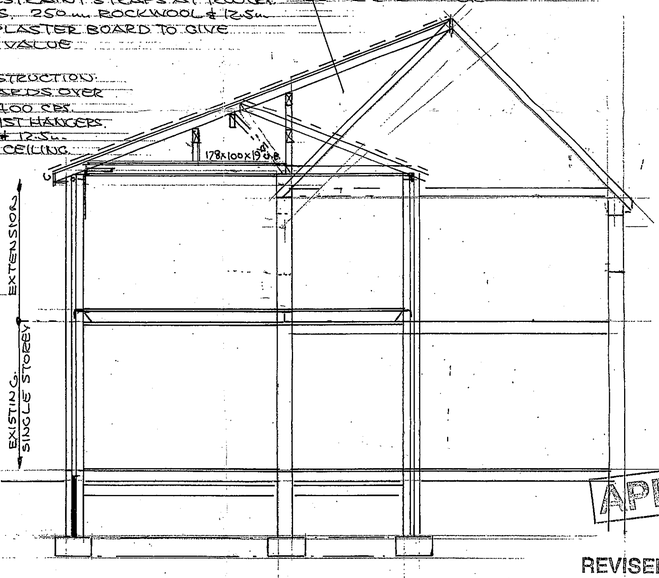

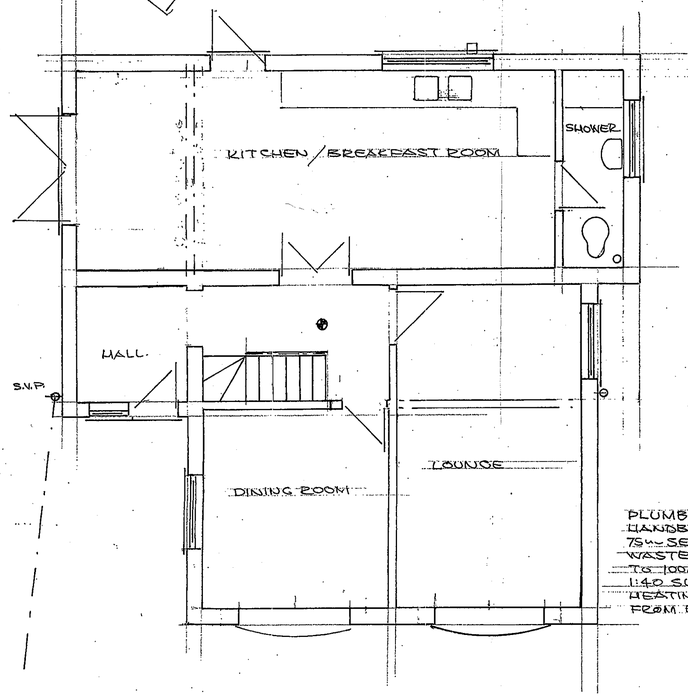

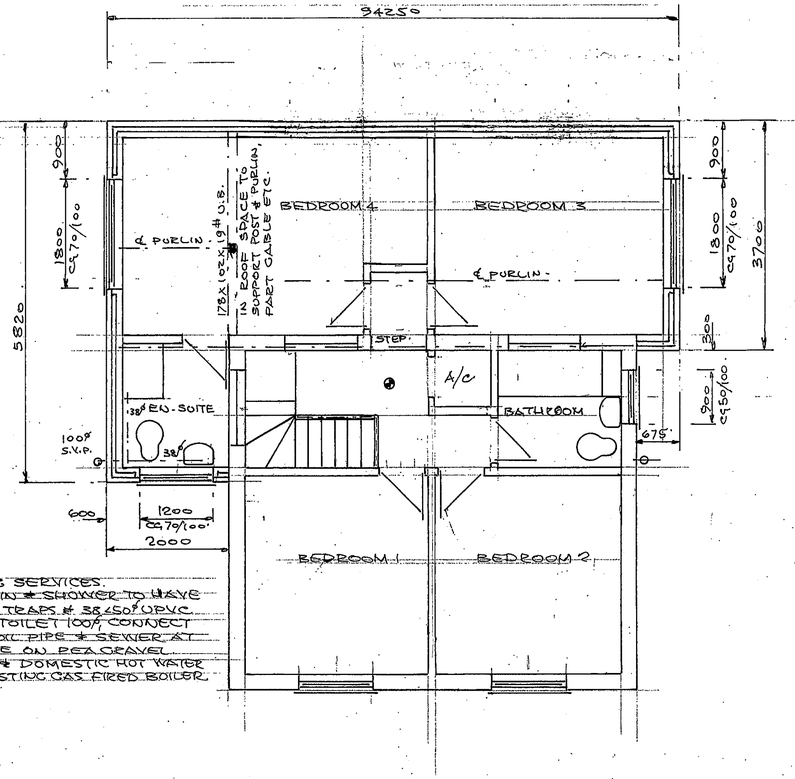

PLUMBING SERVICES.
HANDBASIN + SHOWER TO HAVE 75 m SEAL TRAPS + 38/50 UPVC WASTES, TOILET 100 CONNECT TO 100/300 PIPE + SEWER AT 1:40 SLOPE ON PEA GRAVEL.
HEATING + DOMESTIC HOT WATER FROM EXISTING GAS FIRED BOILER

EXISTING FOUNDATIONS TO BE EXPOSED + CHECKED FOR ADEQUACY.

APPROVED

REVISED PLAN

PLANNING SERVICES	HPT
BCL	H.S
DC	ENF
ARC	
CS	

03 OCT 2002

COPIES TO | ACK: | FILE:

REVISED PLAN

DRAWN	P.H.W.	PETER H. WATKINS 48 BROOMFIELD ROAD,
DATE	28.6.2002	TILEHURST, READING. RG30 6AL. 01189423696.
		CLIENT MR + MRS. ROWLEY 01189670863
		TITLE FIRST FLOOR REAR EXTENSION
SCALE 1:50, 1:100, 1:200, 1:1250		LOCATION. 308 OLD WHITLEY WOOD ROAD, SHINFIELD DRAWING Nº PW 2217

CD 14/10/02