

08.JUL.2002 7066

SAND MARTINS GOLF CLUB.

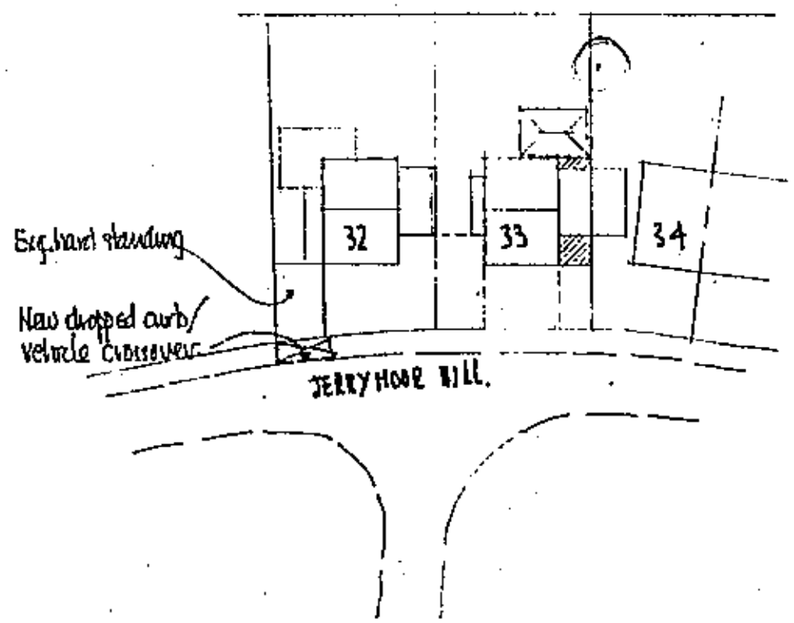

BLOCK PLAN 1:500

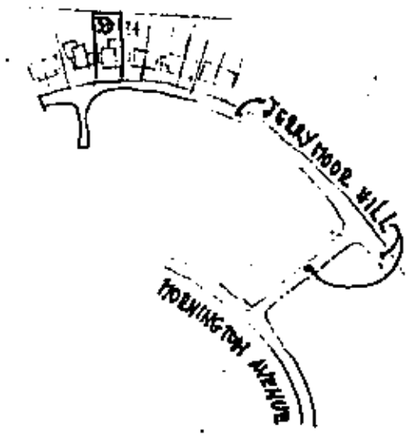

LOCATION PLAN 1:2500

ROGER PRING & SONS.

ARCHITECTURAL & SURVEYING CONSULTANTS

26, Easby Way, Lower Earley, Reading, Berkshire, RG6 3XA
Telephone ; 0118 935 3385 Facsimile ; 0118 935 3385


DRG. NO : 02/407/01 SCALE.: As shown

DATE.: 01/07/02


REVISIONS.....

33, JERRYMOOR HILL, FINCHAMPSTEAD, WOKINGHAM, BERKSHIRE, RG40 4UG

08. JUL. 2002 7066

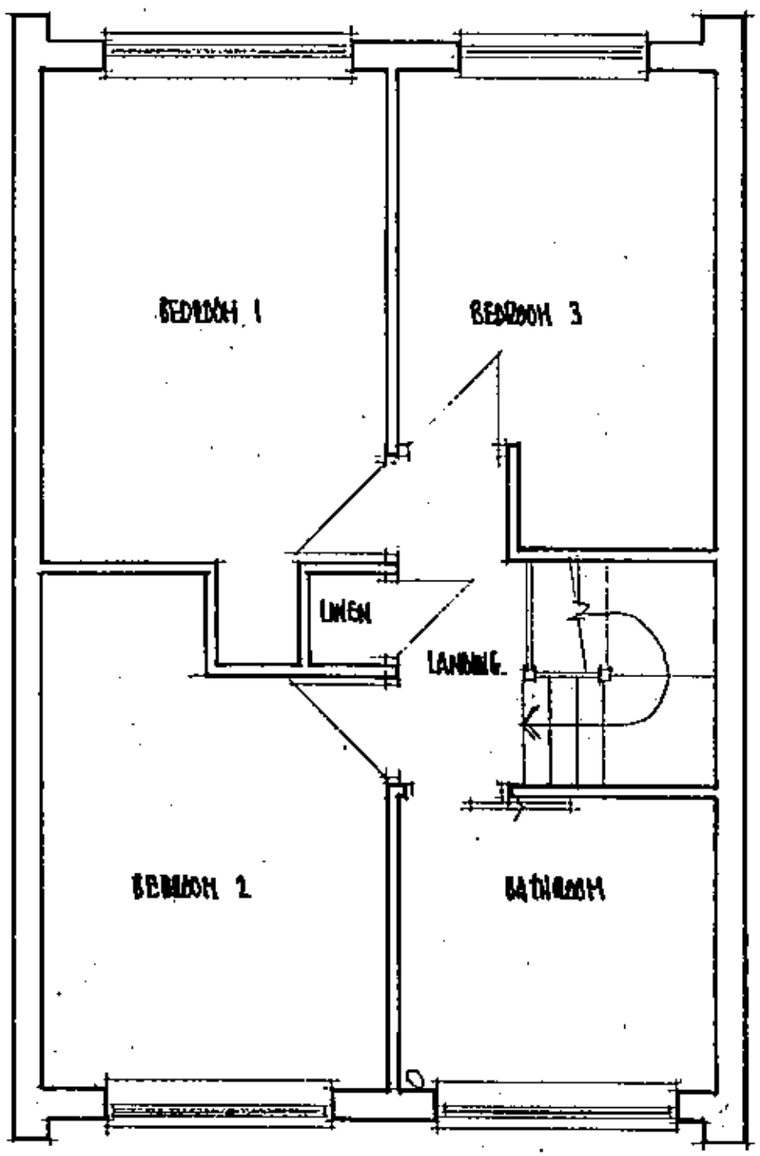


FIRST FLOOR PLAN 1:50

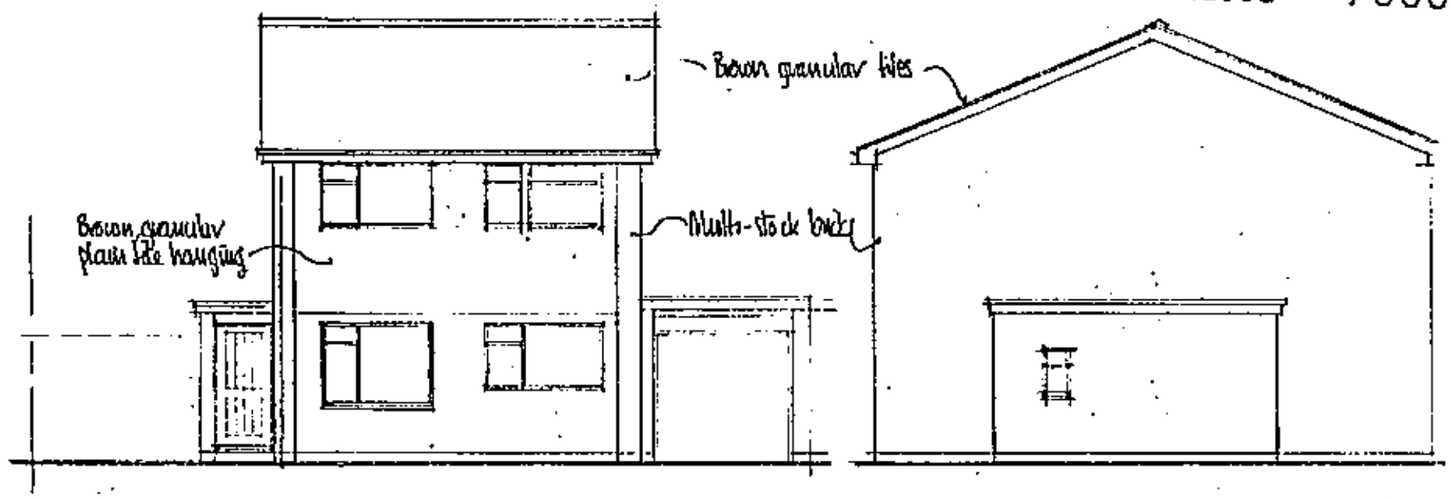


SOUTH ELEVATION 1:100

WEST ELEVATION 1:100

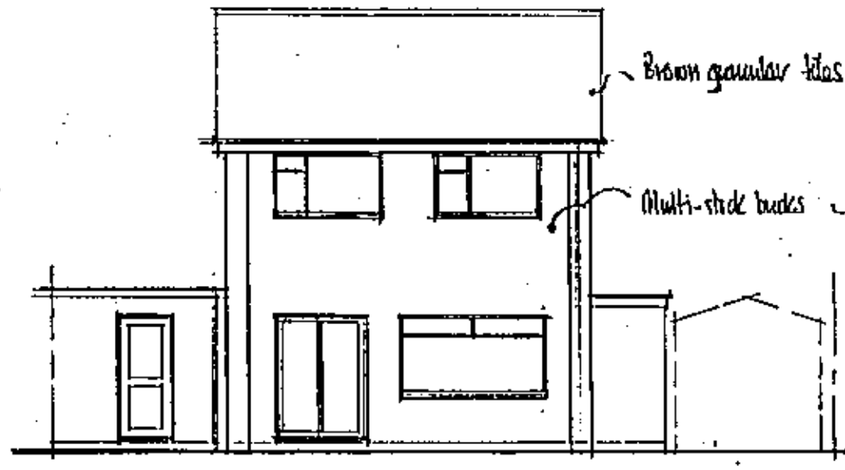

NORTH ELEVATION 1:100

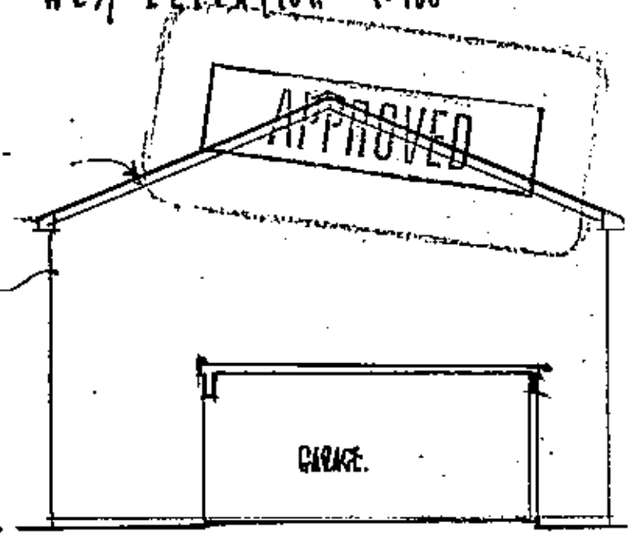

EAST ELEVATION 1:100.

AS EXISTING

ROGER PRING & SONS.
ARCHITECTURAL & SURVEYING CONSULTANTS
26, Easby Way, Lower Earley, Reading, Berkshire, RG6 3XA
Telephone ; 0118 935 3385. Facsimile ; 0118 935 3385

DRG. NO ; 02/407/03 **SCALE.; As shown**
DATE.; 19/06/02

REVISIONS.....

33, TERRYMOOR HILL, FINCHAMPSTEAD, WOKINGHAM, BERKSHIRE, RG40-4UG

08.JUL.2002 7066

For position of dropped curb refer to Block plan.

100

Doors to open 180° & be restrained in open position.

3600 to inside of downfood

CONSERVATORY

Boundary

Line of existing fence.

Relocated patio doors

New RWP

New drain

New joists over at 400 mm centres.

225 party wall extension.

Valley gutter

Extension to neighbours guttering.

Fall

New flat roof shown diagonalised.

SITTING ROOM

QUIET ROOM

BEDROOM 3

Anti-syphon trap

FD30S. self closing fire check door.

HALL

CPD

GARAGE.

LANDING

Existing flat roof

New flat roof shown diagonalised

Relocated gulley with trap connected to exg.

KITCHEN

New opening

Exg sink.

12.5 partywall extension

New roller shutter type garage door.

BATHROOM.

Fall

New joists over at 400 mm centres.

APPROVED

PLANS : AS PROPOSED

ROGER PRING & SONS.

ARCHITECTURAL & SURVEYING CONSULTANTS

26, Easby Way, Lower Earley, Reading, Berkshire, RG6 3XA
Telephone : 0118 936 3385. Facsimile : 0118 936 3386


DRG. NO : 12/407/T4 SCALE : 1:50

DATE : 29/11/02

REVISIONS

PART GROUND FLOOR PLAN

35, JERRYMOOR HILL, FINCHAMPSTEAD, WOKINGHAM, BERKS, RG40 4UG

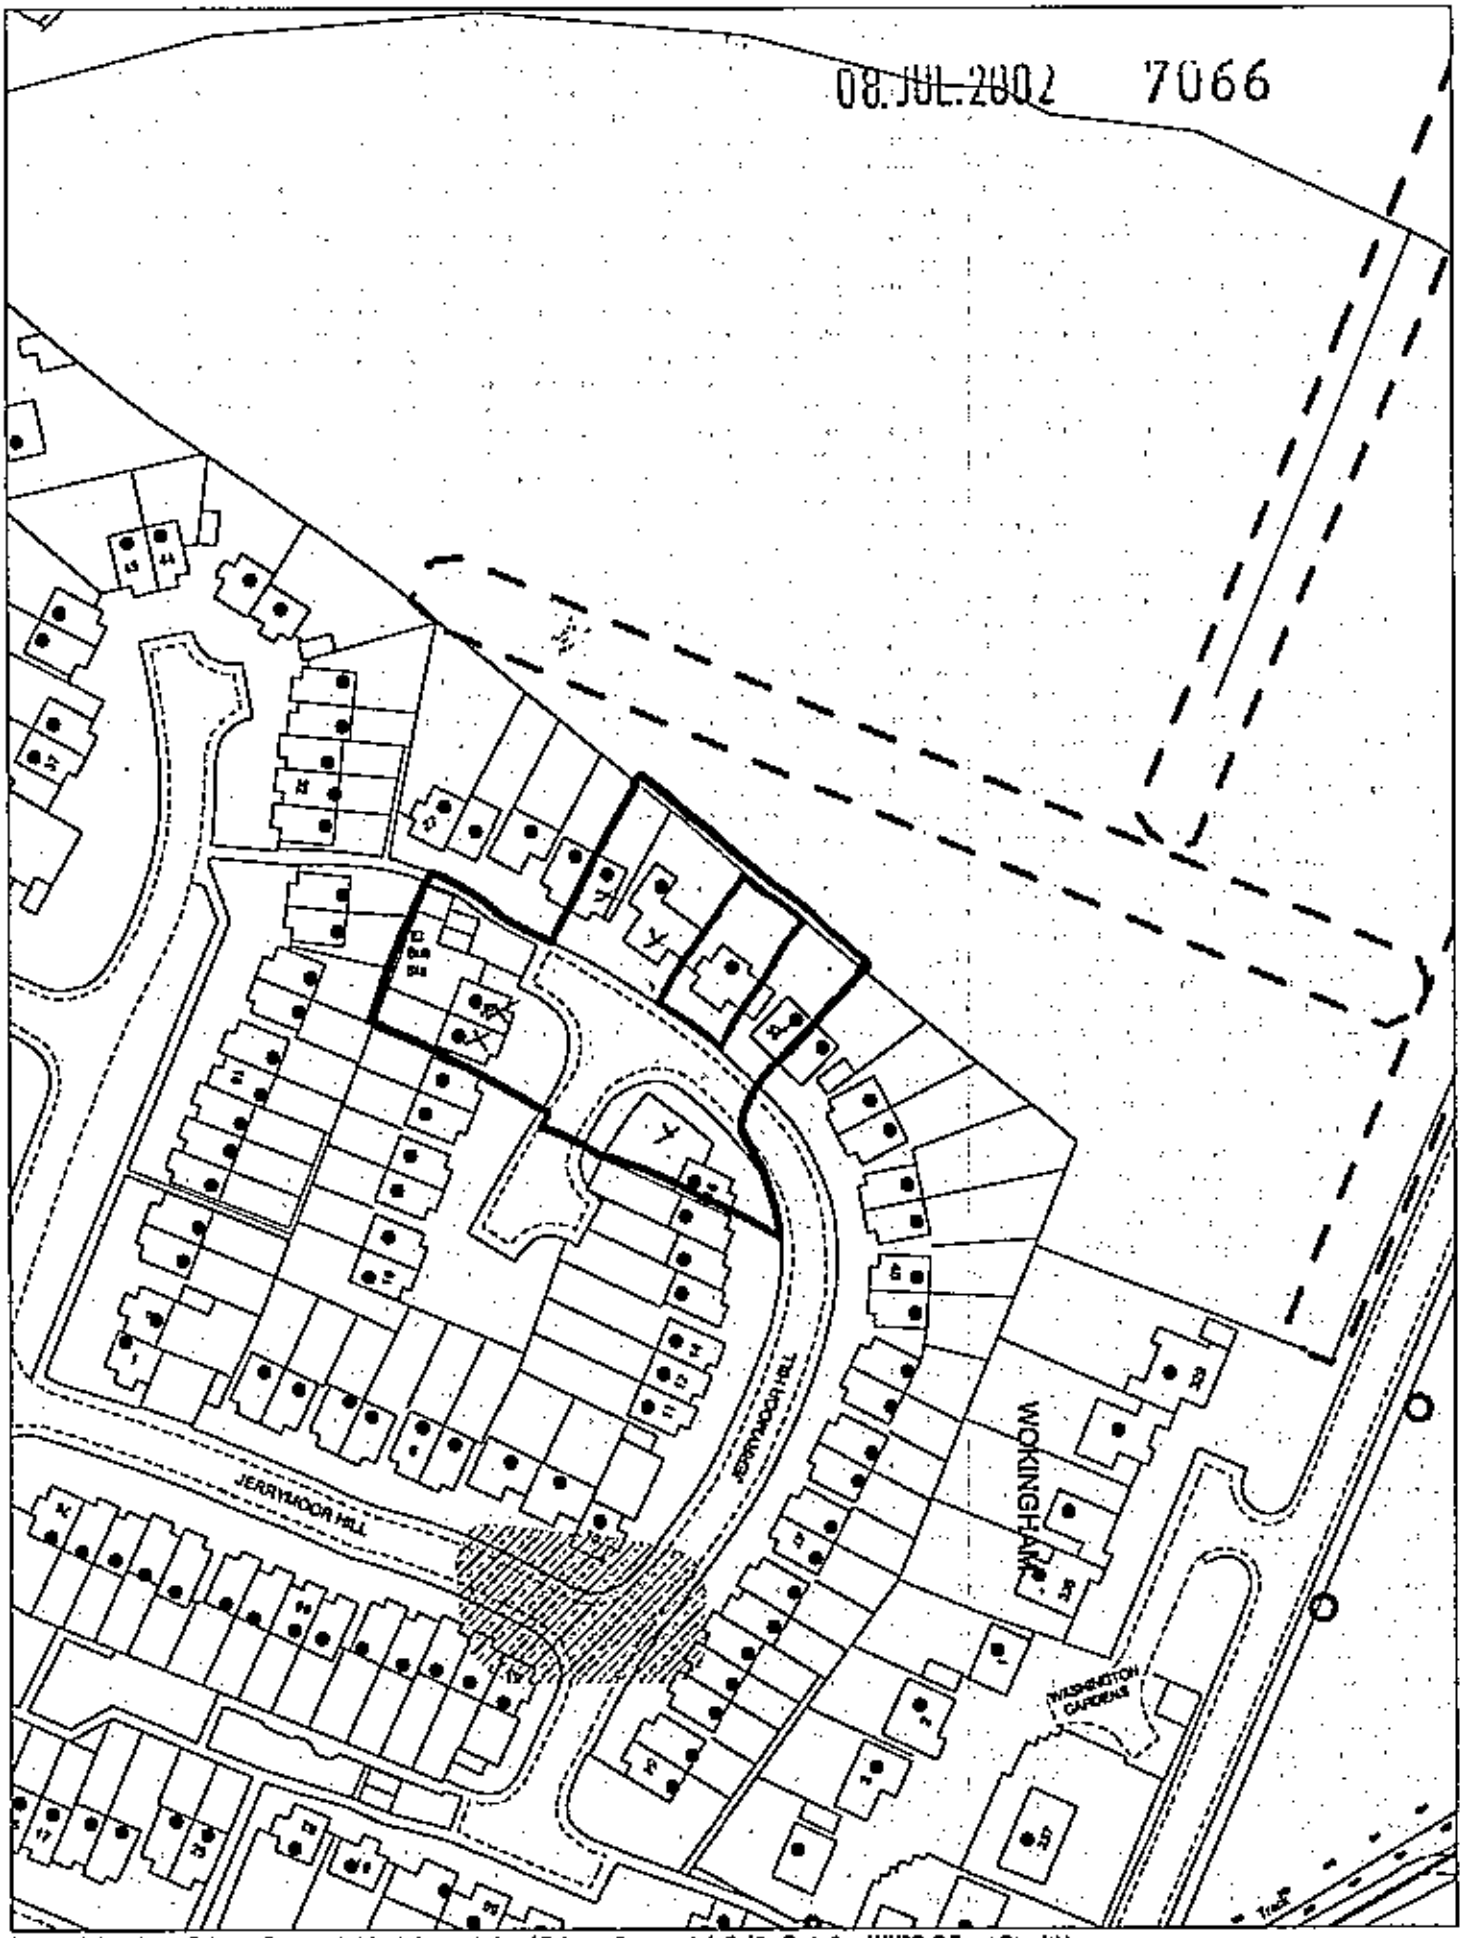


This map is based upon Ordnance Survey material with the permission of Ordnance Survey on behalf of the Controller of HMSO. © Crown Copyright.
Unauthorised reproduction infringes Crown Copyright and may lead to prosecution or civil proceedings.Wokingham District Council Licence LA086134

Development Control Section, Environmental Services, Wokingham District Council.
10 July 2002 Scale: 1 : 1250

APPROVED


WARD HARDING GOLF CLUB

REVISED PLAN
7066-1

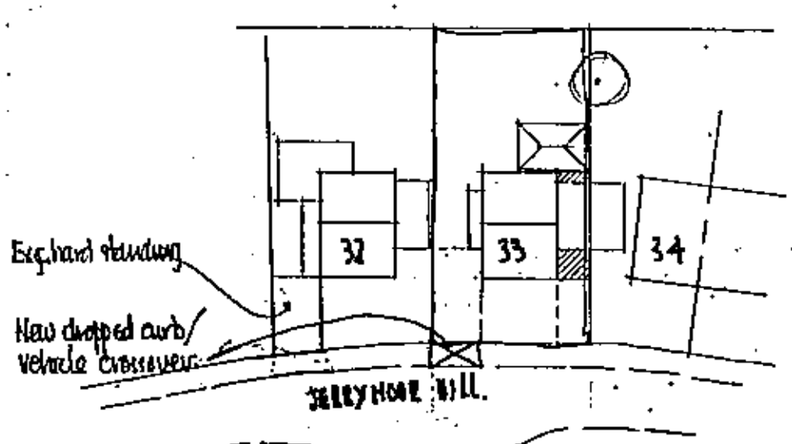

BLOCK PLAN 1:500



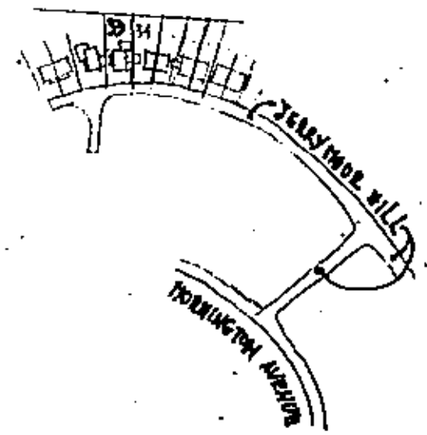

LOCATION PLAN 1:2500

PLANNING DEPT
FILE
22 JUL 2002

ROGER PRING & SONS.
ARCHITECTURAL & SURVEYING CONSULTANTS
26, Easby Way, Lower Earley, Reading, Berkshire, RG6 3XA
Telephone: 0118 935 3366 Facsimile: 0118 935 3365


DRG. NO: 02/407/01A SCALE: As Quoted
DATE: 04/07/02

REVISIONS A. Dropped curb relocated & hardstanding to No. 33 added.

33, JERRYMOOR HILL, FINCHAMPSTEAD, WOKINGHAM, BERKSHIRE, RG40 4UG

D Spring

08.JUL.2002 7066

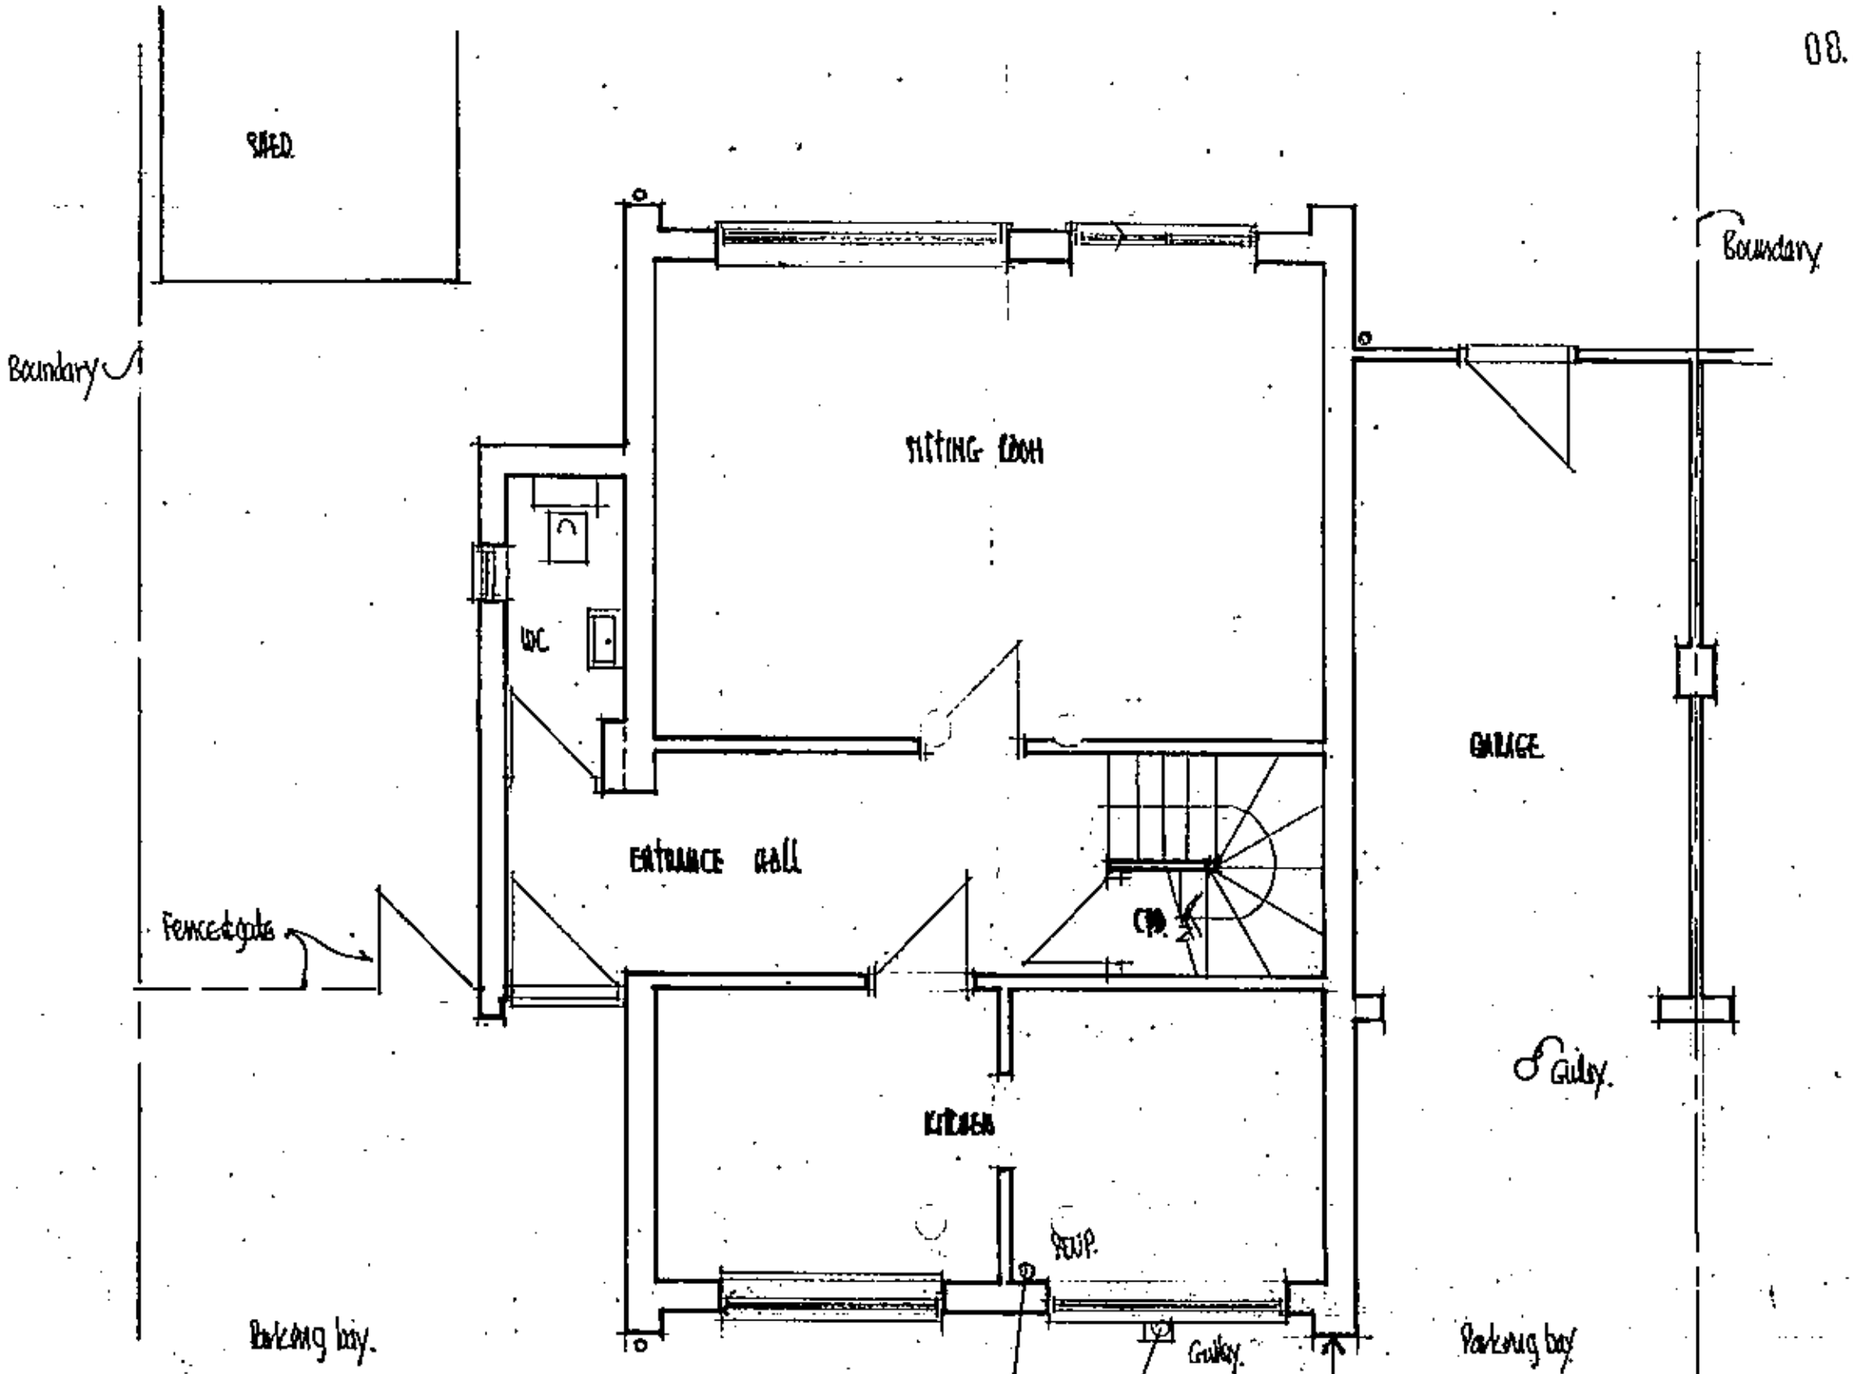

GROUND FLOOR PLAN AS EXISTING

33, BERRYNORR HILL, FINCHAMPSTEAD, WOKINGHAM, RG40 4UG

ROGER PRING & SONS.

ARCHITECTURAL & SURVEYING CONSULTANTS

26, Essby Way, Lower Earley, Reading, Berkshire, RG6 3XA


Telephone ; 0118 935 3385 Facsimile ; 0118 935 3385

DRG. NO : 02/407/02 SCALE : 1:50


DATE : 28/06/02

REVISIONS.....

08.JUL.2002 7066

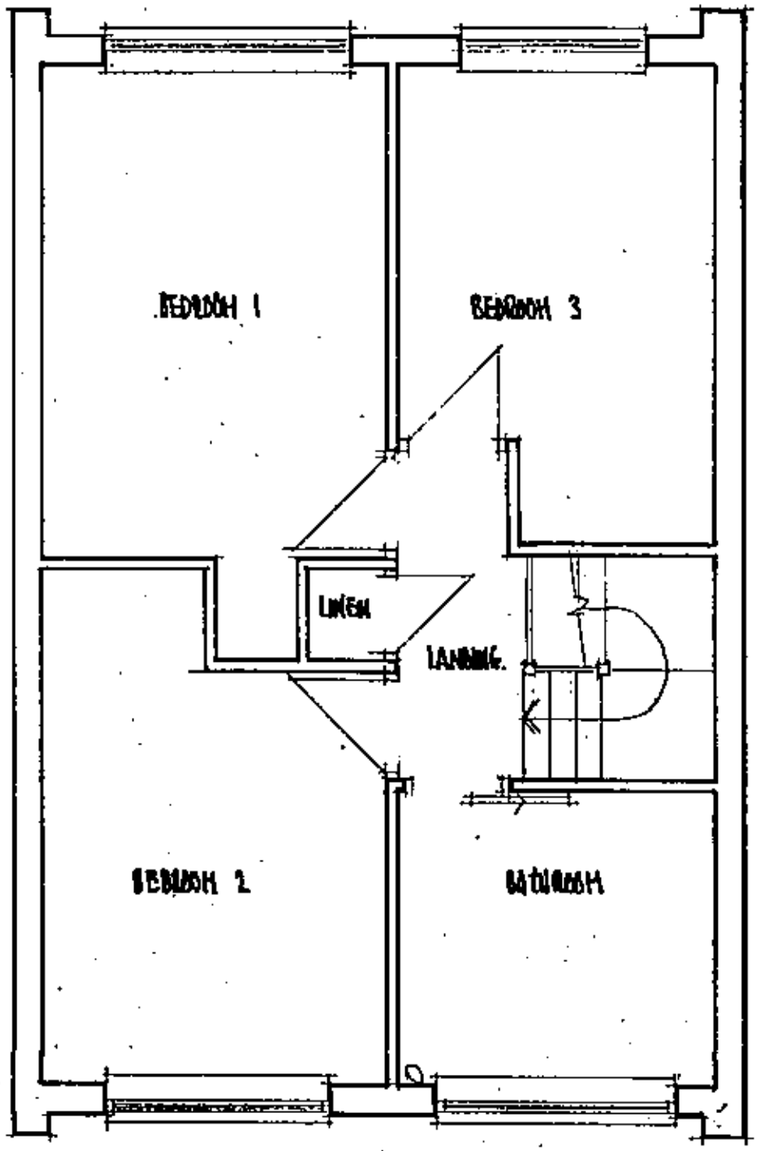


FIRST FLOOR PLAN 1:50

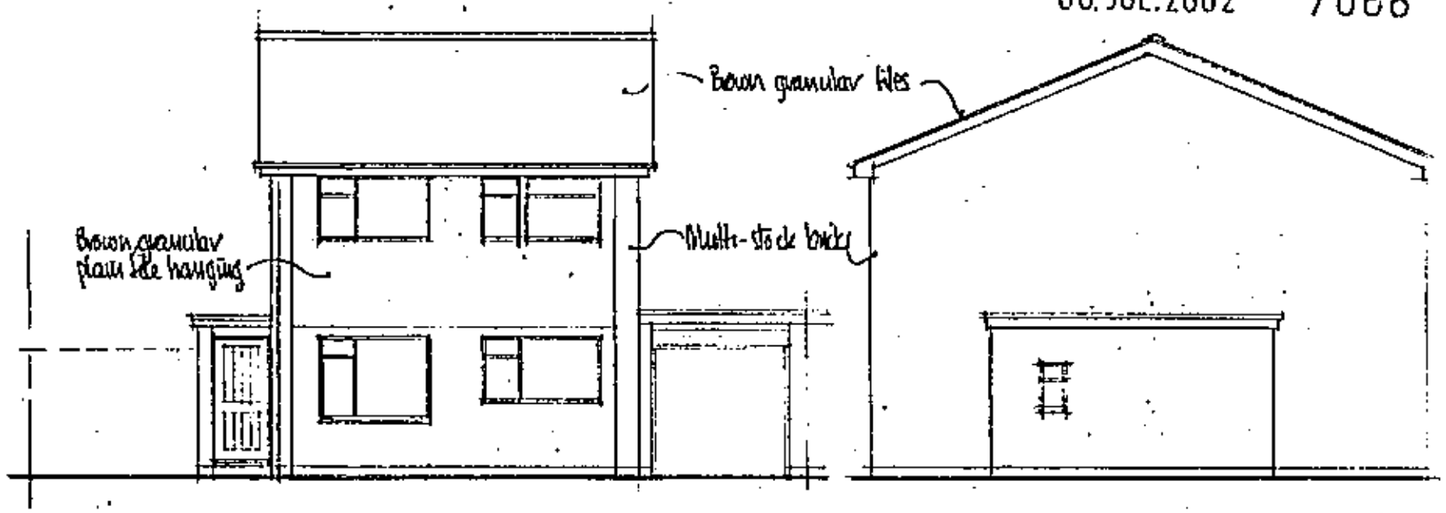


SOUTH ELEVATION 1:100

WEST ELEVATION 1:100

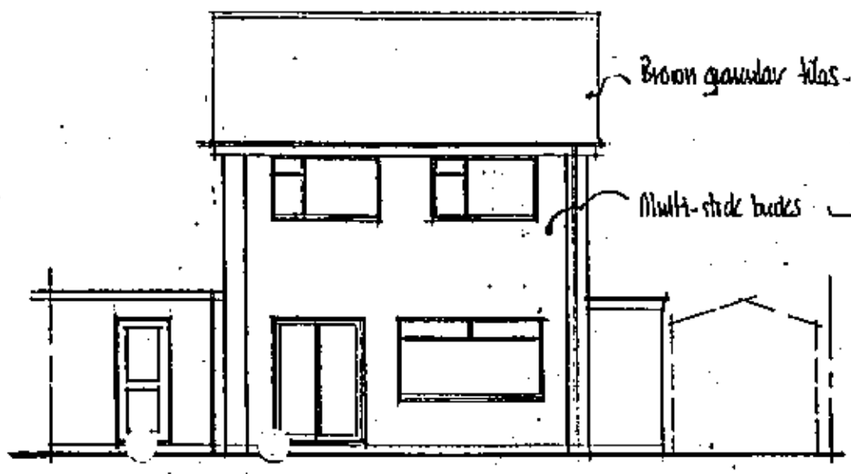

NORTH ELEVATION 1:100

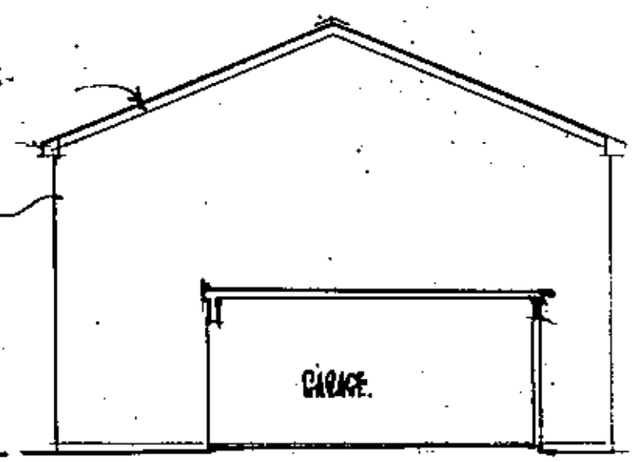

EAST ELEVATION 1:100

AS EXISTING

ROGER PRING & SONS.
ARCHITECTURAL & SURVEYING CONSULTANTS
26, Easby Way, Lower Earley, Reading, Berkshire, RG6 3XA
Telephone: 0118 935 3385. Facsimile: 0118 935 3386

DRG. NO: 02/407/03 SCALE: As shown
DATE: 19/6/02

REVISIONS

33, TERRYNOOK HILL, FINCHAMPSTEAD, WOKINGHAM, BERKSHIRE, RG40-4UG

08. JUL. 2002 7U6

For position of dropped curb refer to Block plan.

100

Doors to open 180° & be restrained in open position.

3600 to inside of doorhead

CONSERVATORY

Boundary

Line of existing fence.

100

Relocated patio doors

New RWP

Valley gutter

Extension to neighbour's guttering.

New drain

215 party wall extension.

Fall

New joists over at 400 mm centres.

New flat roof shown diagonalised.

SITTING ROOM

QUIET ROOM

BEDROOM 3

Anti-syphon trap

up 100 min.

FD20S. self closing fire check door.

Exg. flat roof

HALL

CPD

LANDING

CARPET.

New flat roof shown diagonalised

Relocated gulley with drain connected to exg.

KITCHEN

New opening

BATHROOM.

Fall.

215 party wall extension.

Exg. sink.

New roller shutter type garage door.

New joists over at 400 mm centres.

PLANS: AS PROPOSED.

ROGER PRING & SONS.

ARCHITECTURAL & SURVEYING CONSULTANTS

26, Easby Way, Lower Earley, Reading, Berkshire, RG6 3XA

Telephone: 0118 935 3386. Facsimile: 0118 935 3385

DRG. NO: 12/107/14 SCALE: 1:50


DATE: 19/06/02

REVISIONS


PART GROUND FLOOR PLAN

33, JERRYNOOR HILL, FINCHAMPSTEAD, WOKINGHAM, BERKS, RG40 4UG

08.JUL.2002 7066

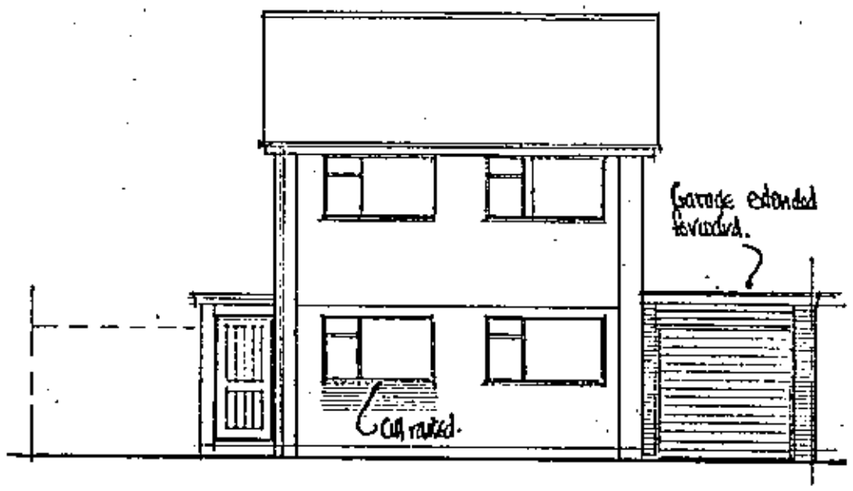


SOUTH ELEVATION

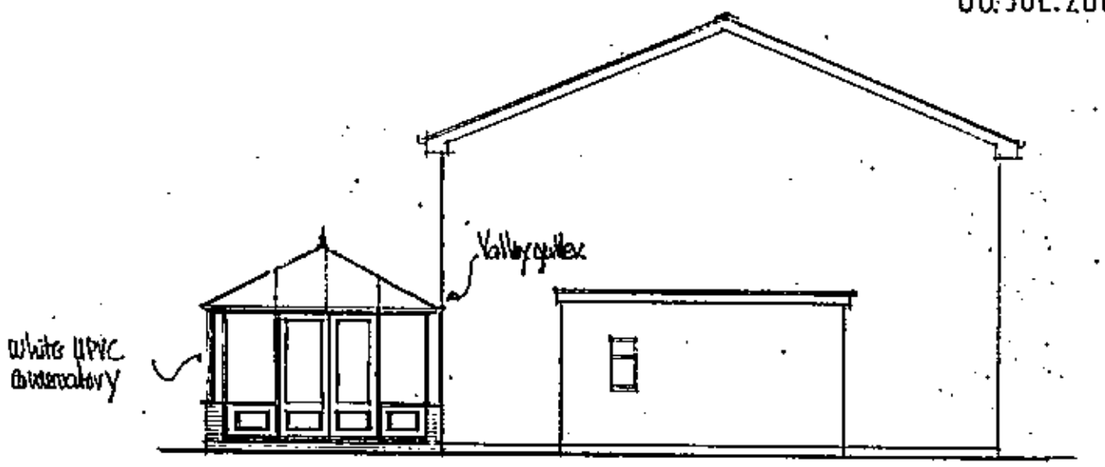


WEST ELEVATION

All new brickwork to match existing.

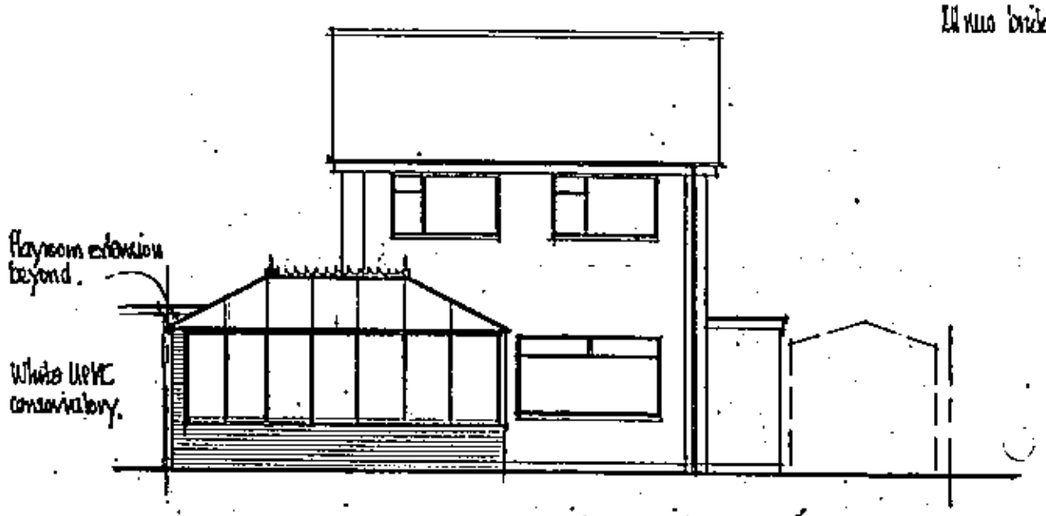

NORTH ELEVATION

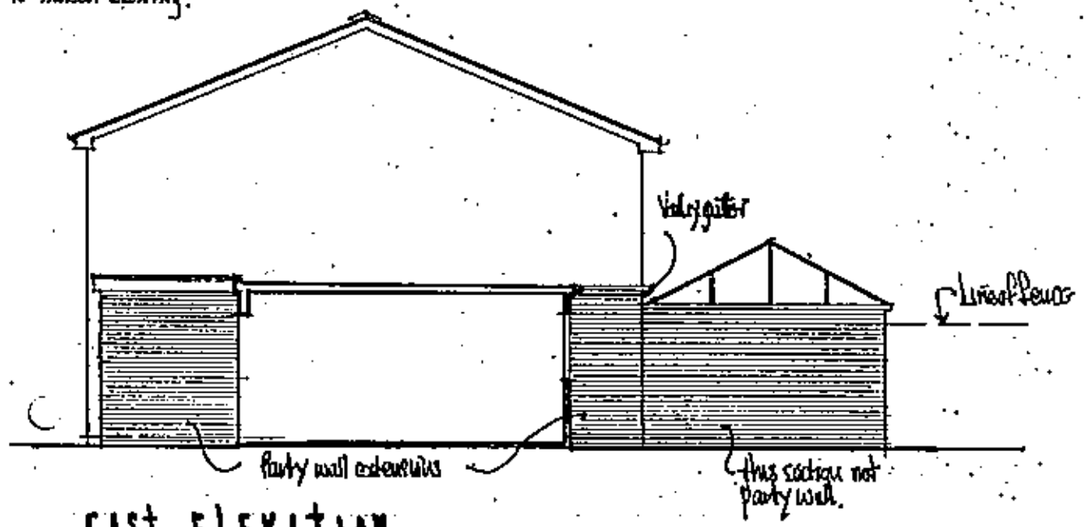

EAST ELEVATION

ELEVATIONS : AS PROPOSED

ROGER PRING & SONS.
ARCHITECTURAL & SURVEYING CONSULTANTS
26, Easby Way, Lower Earley, Reading, Berkshire, RG6 3XA
Telephone ; 0118 935 3385 Facsimile ; 0118 935 3385

DRG. NO : 02/407/05 SCALE : 1:100
DATE : 31/07/02


REVISIONS.....

33, JERRYHOOK HILL, FINCHAMPSTEAD, WOKINGHAM, BERKSHIRE, RG40 4UG


REVISED PLAN

17066


APPROVED

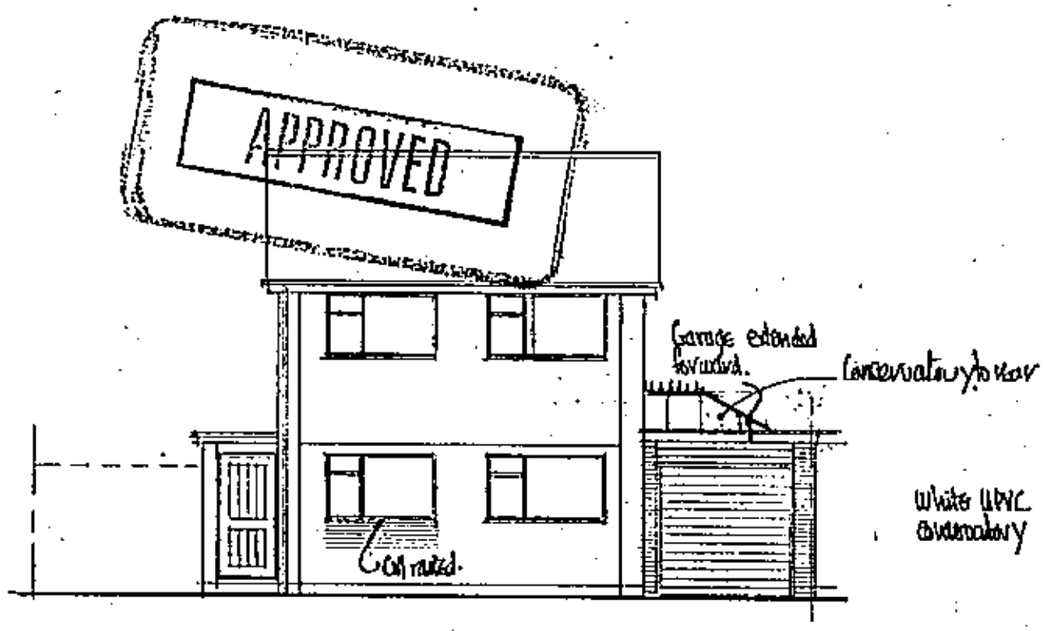

SOUTH ELEVATION

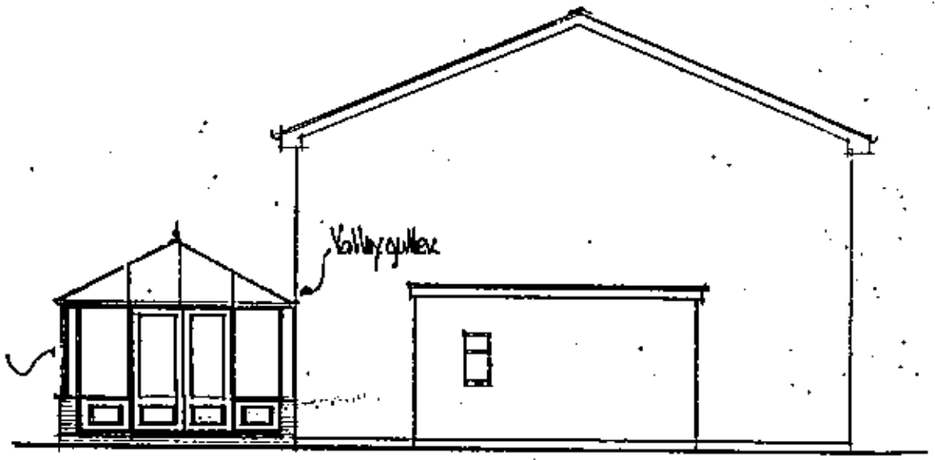


WEST ELEVATION

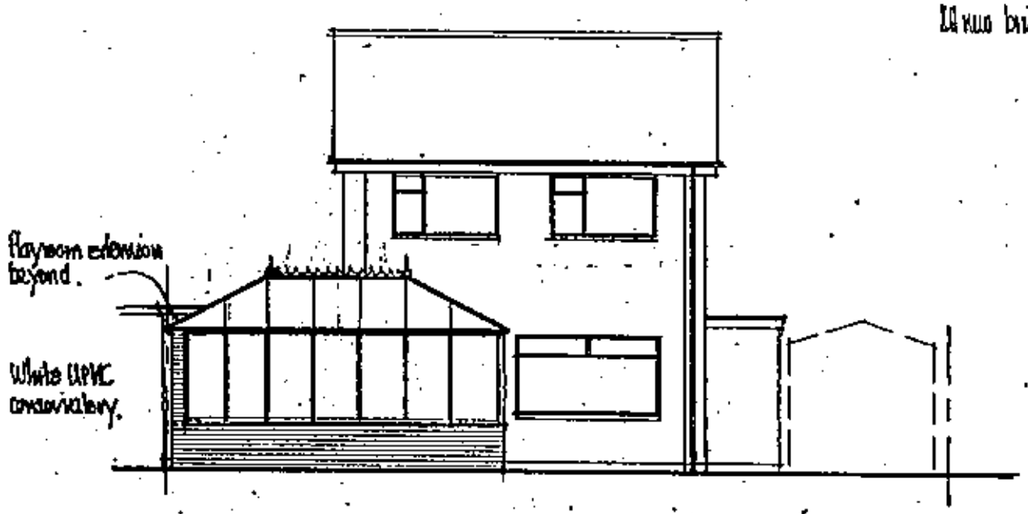

NORTH ELEVATION

All new brickwork to match existing.

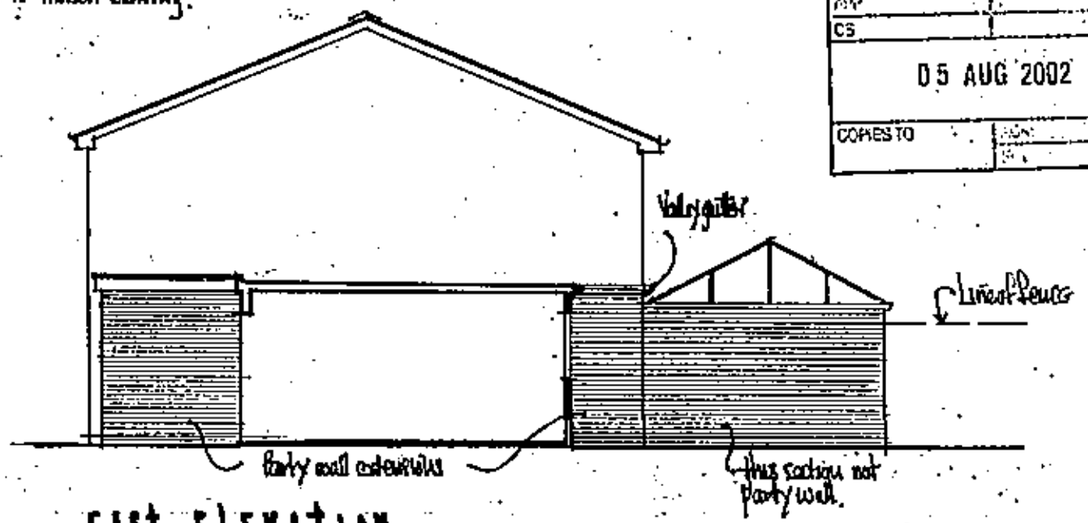

EAST ELEVATION

PLANNING SERVICES	
POL	
DC	
ASP	
CS	
05 AUG 2002	
COPIES TO	

ELEVATIONS : AS PROPOSED

ROGER PRING & SONS.

ARCHITECTURAL & SURVEYING CONSULTANTS

26, Easby Way, Lower Earley, Reading, Berkshire, RG6 3XA

Telephone : 0118 935 3366 Facsimile : 0118 935 3365

DRG. NO : 02/467/05A SCALE : 1:100


DATE : 31/07/02

REVISIONS A conservatory added to front elevn. 01/08/02


33, JERRYHOOK HILL, FINCHAMPSTEAD, WOKINGHAM, BERKSHIRE, RG40 4UG

5/9/02

08.JUL.2002 7066

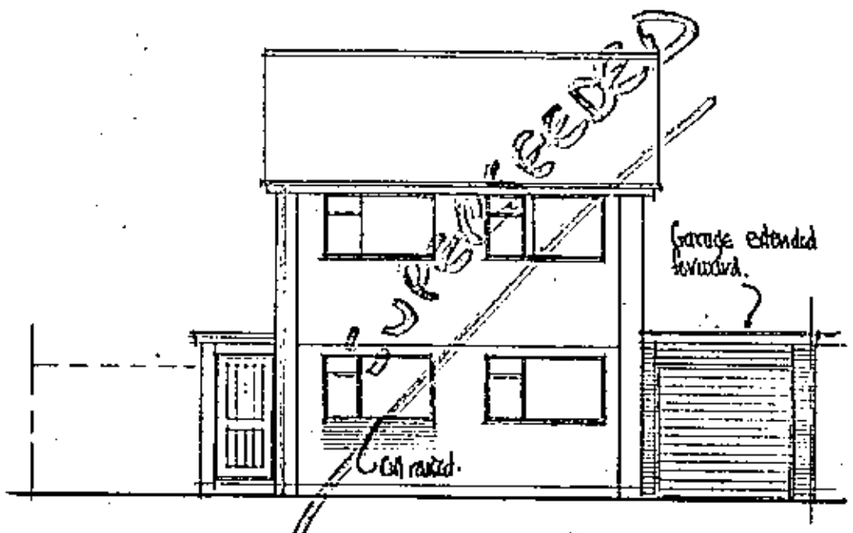


SOUTH ELEVATION

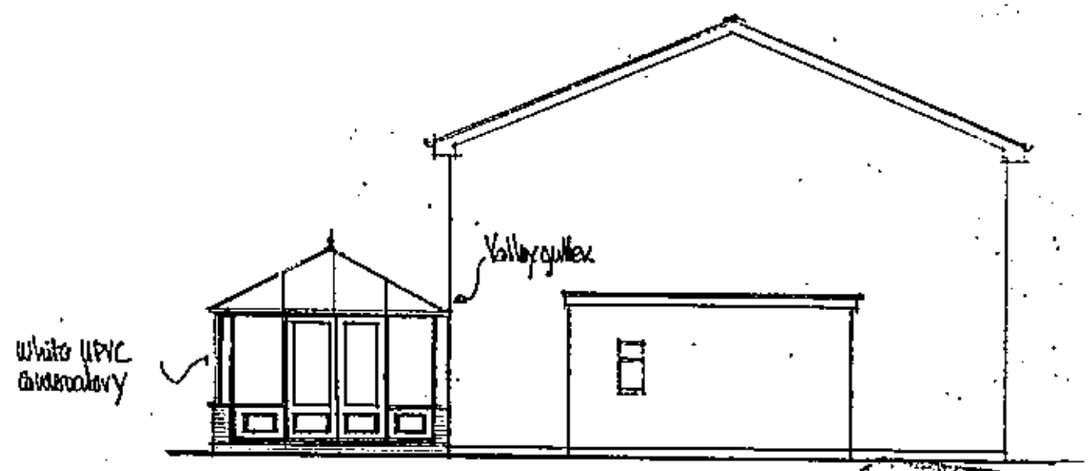


WEST ELEVATION

APPROVED

All new brickwork to match existing.

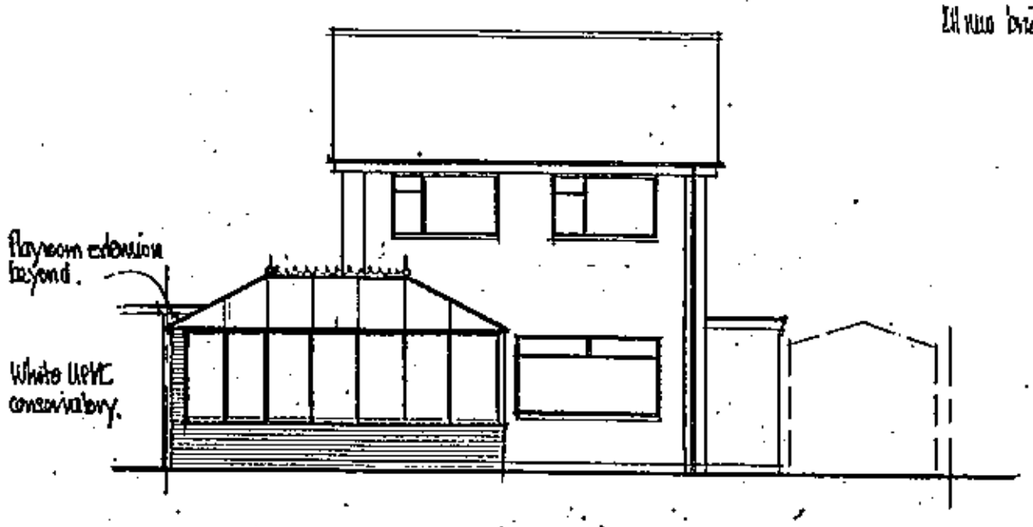

NORTH ELEVATION

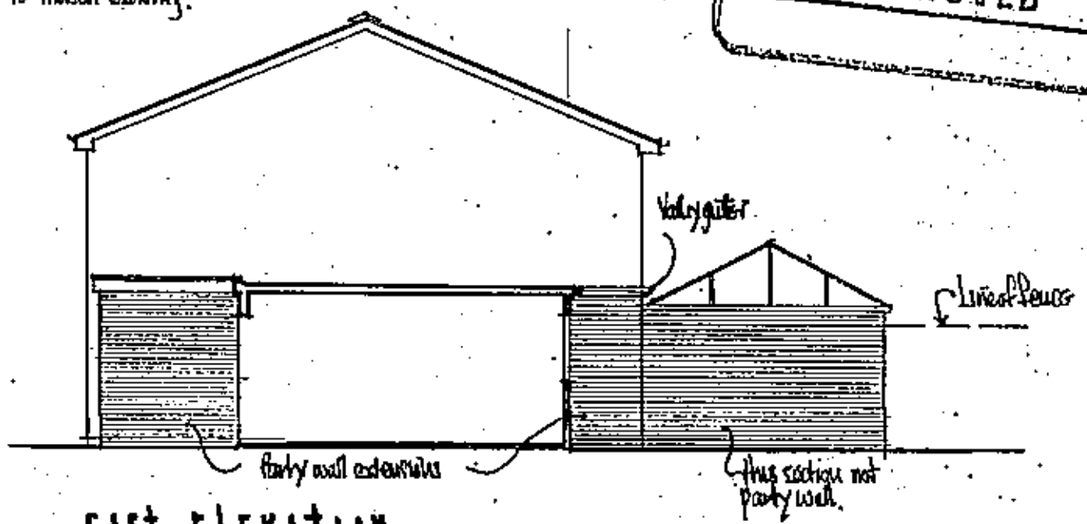

EAST ELEVATION

ELEVATIONS : AS PROPOSED


ROGER PRING & SONS.
ARCHITECTURAL & SURVEYING CONSULTANTS
26, Easby Way, Lower Earley, Reading, Berkshire, RG6 3XA
Telephone : 0118 935 3365 Facsimile : 0118 935 3365

DRG. NO : 02/407/05 SCALE : 1:100
DATE : 31/07/02

REVISIONS

33, JERRYHOOK HILL, FINCHAMPSTEAD, WOKINGHAM, BERKSHIRE, RG40 4QG

08.JUL.2002 7066

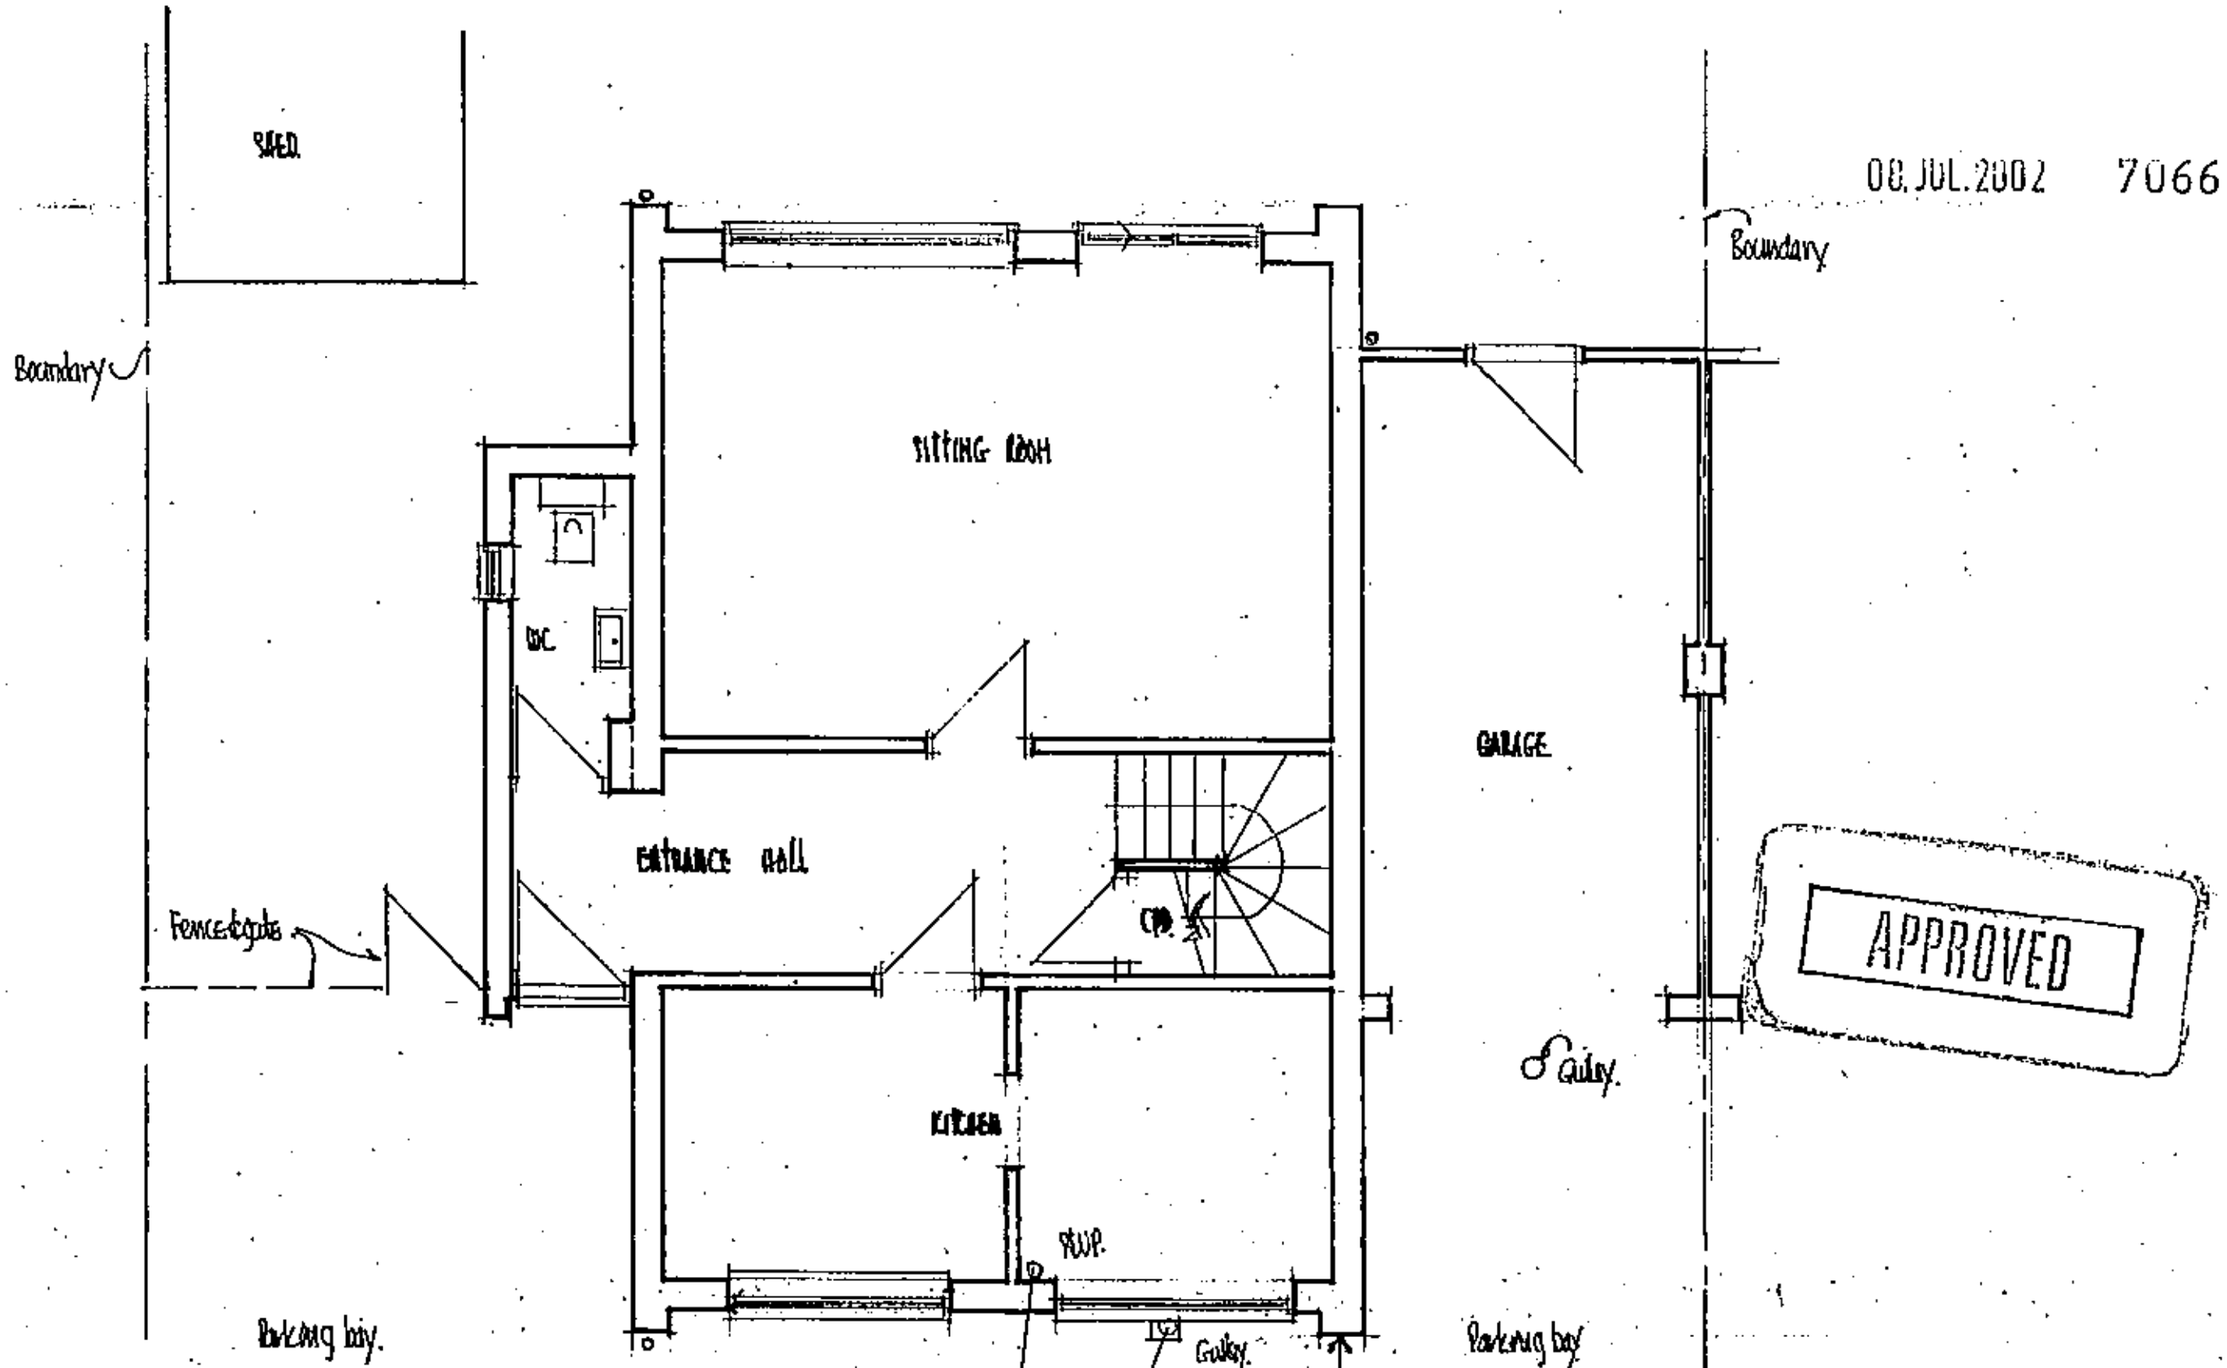

GROUND FLOOR PLAN AS EXISTING

33, JERRYNOOK HILL, FINCHAMPSTEAD, WOKINGHAM, RG40 4DG

ROGER PRING & SONS.

ARCHITECTURAL & SURVEYING CONSULTANTS

26, Easby Way, Lower Earley, Reading, Berkshire, RG6 3XA

Telephone ; 0116 935 3389 Facsimile ; 0118 935 3366

DRG. NO : 02/407/02 SCALE: 1:50

DATE: 28/06/02

REVISIONS.....