



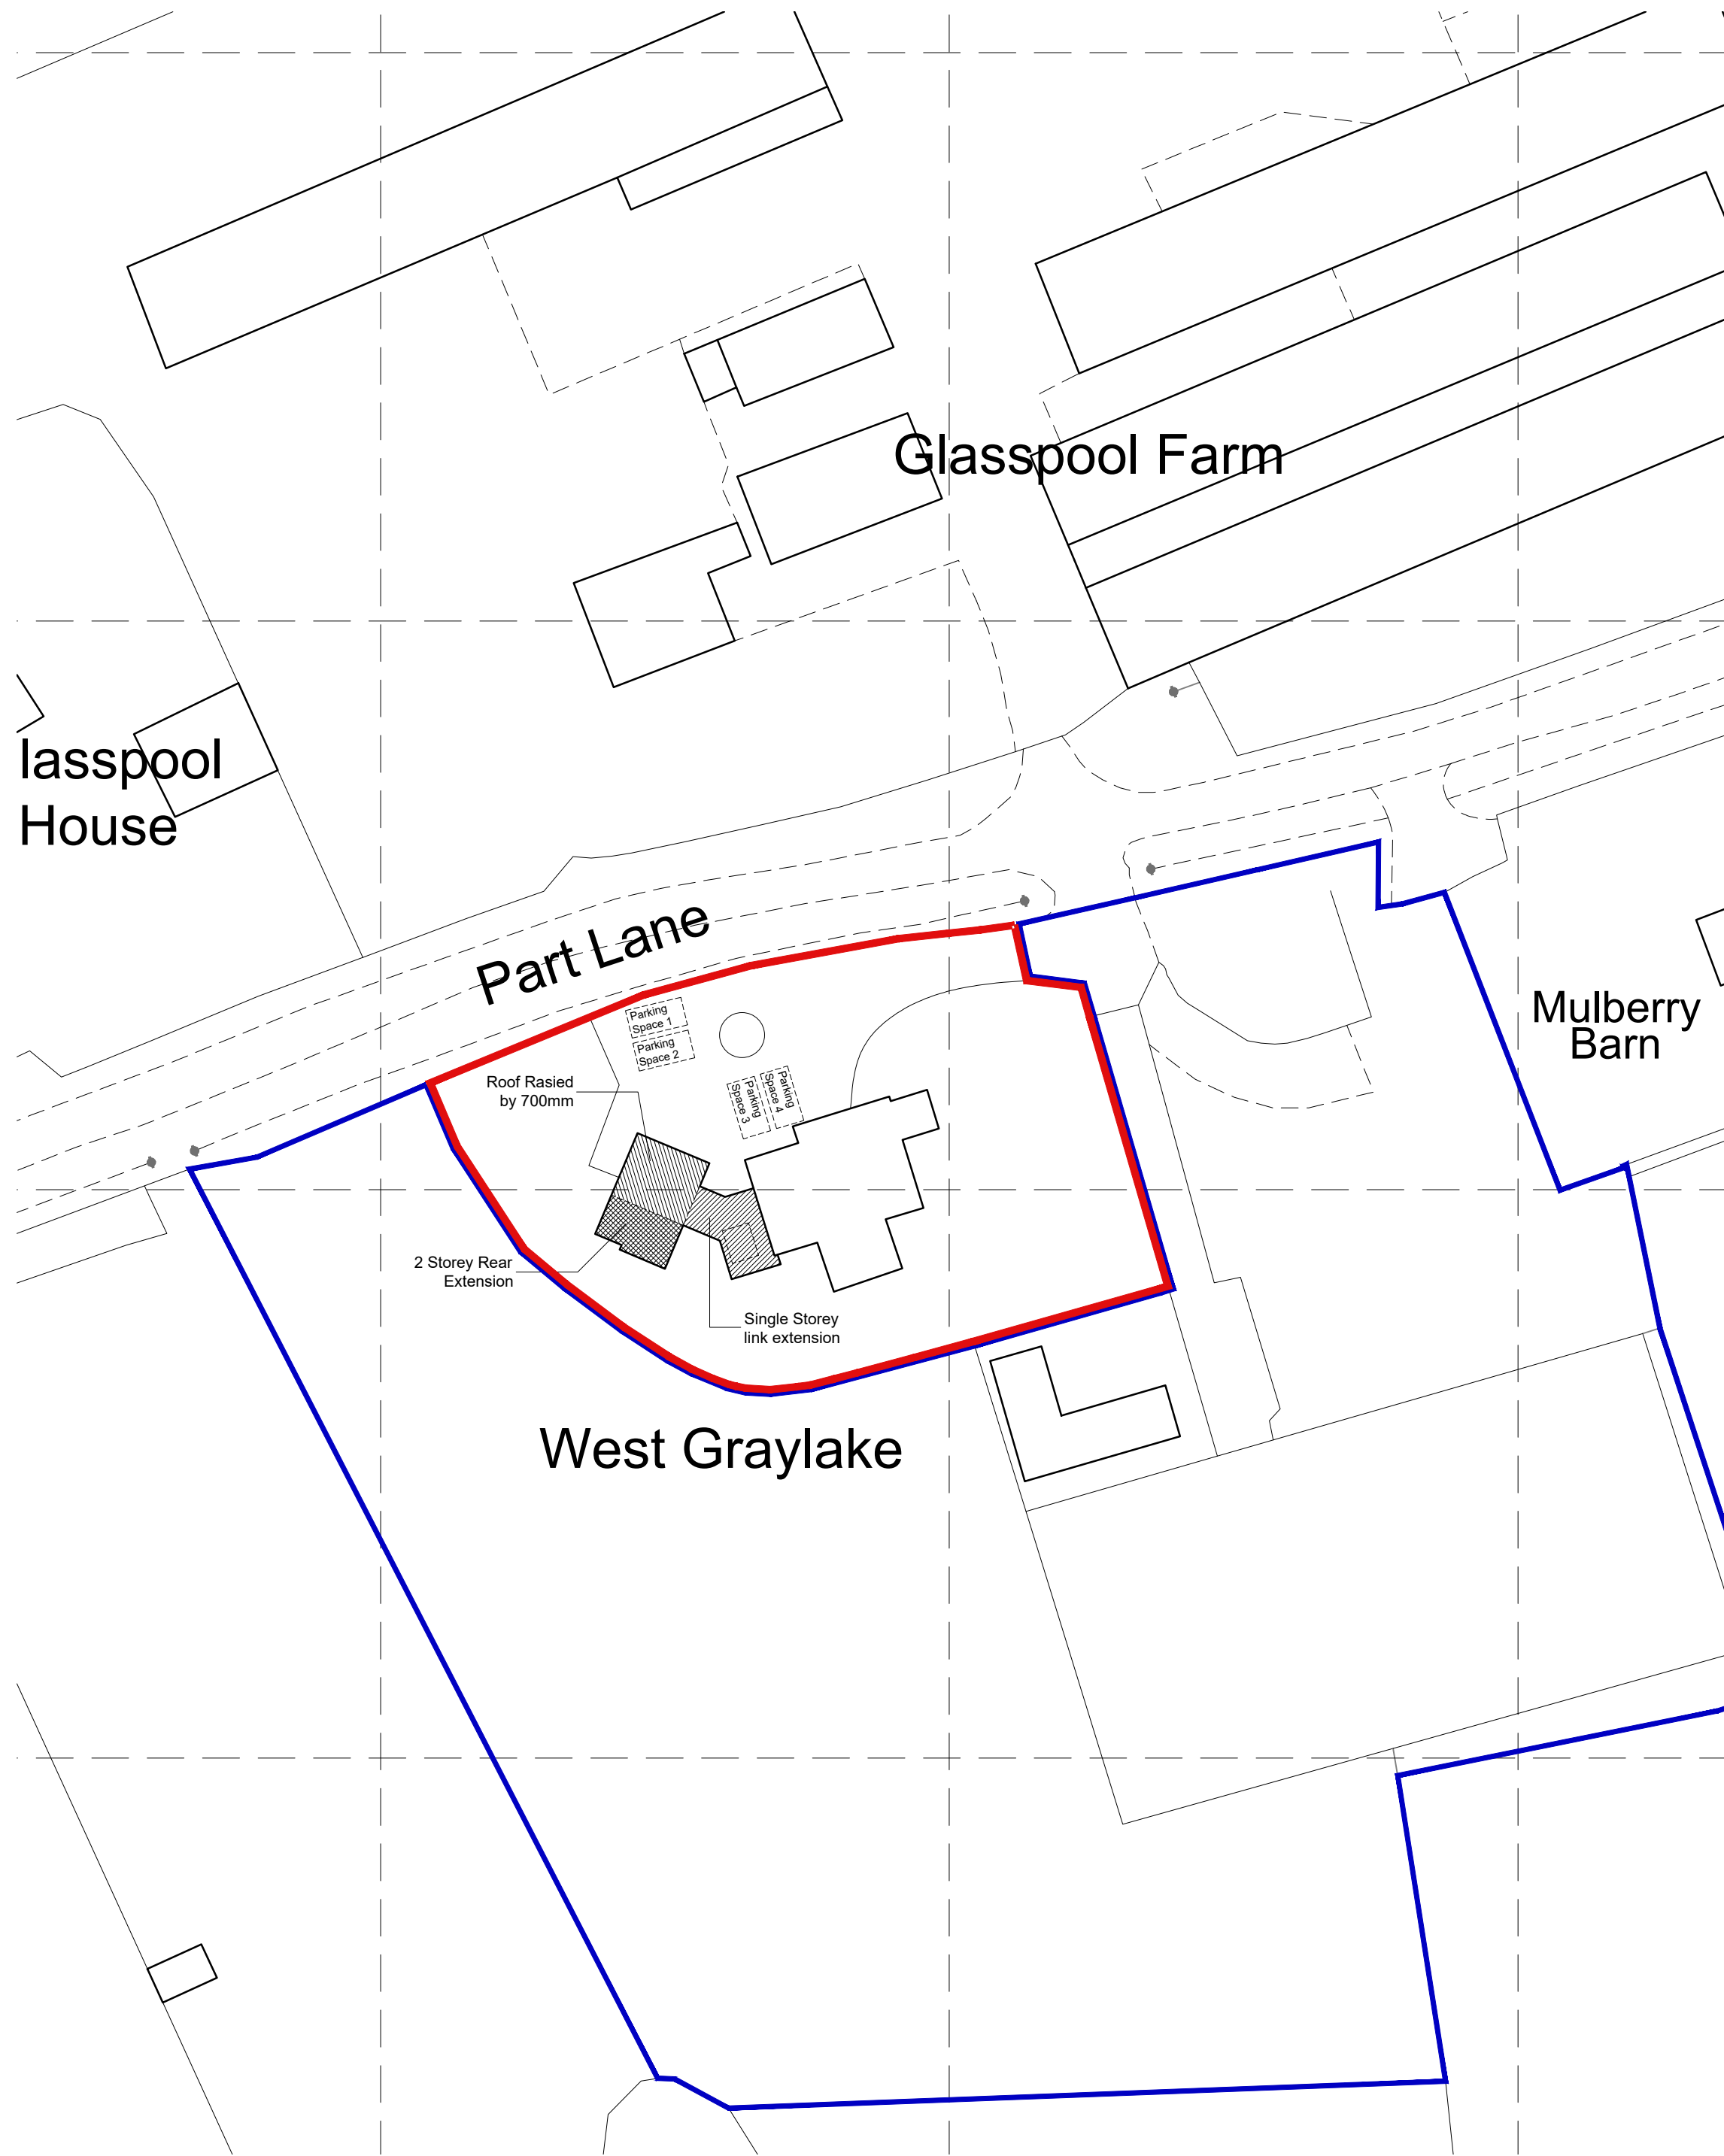

Site Plan 1:500 Scale

© Crown copyright 2024 Ordnance Survey 100053143
Cadastral data is subject to Crown copyright and is reproduced with permission of HM Land Registry.

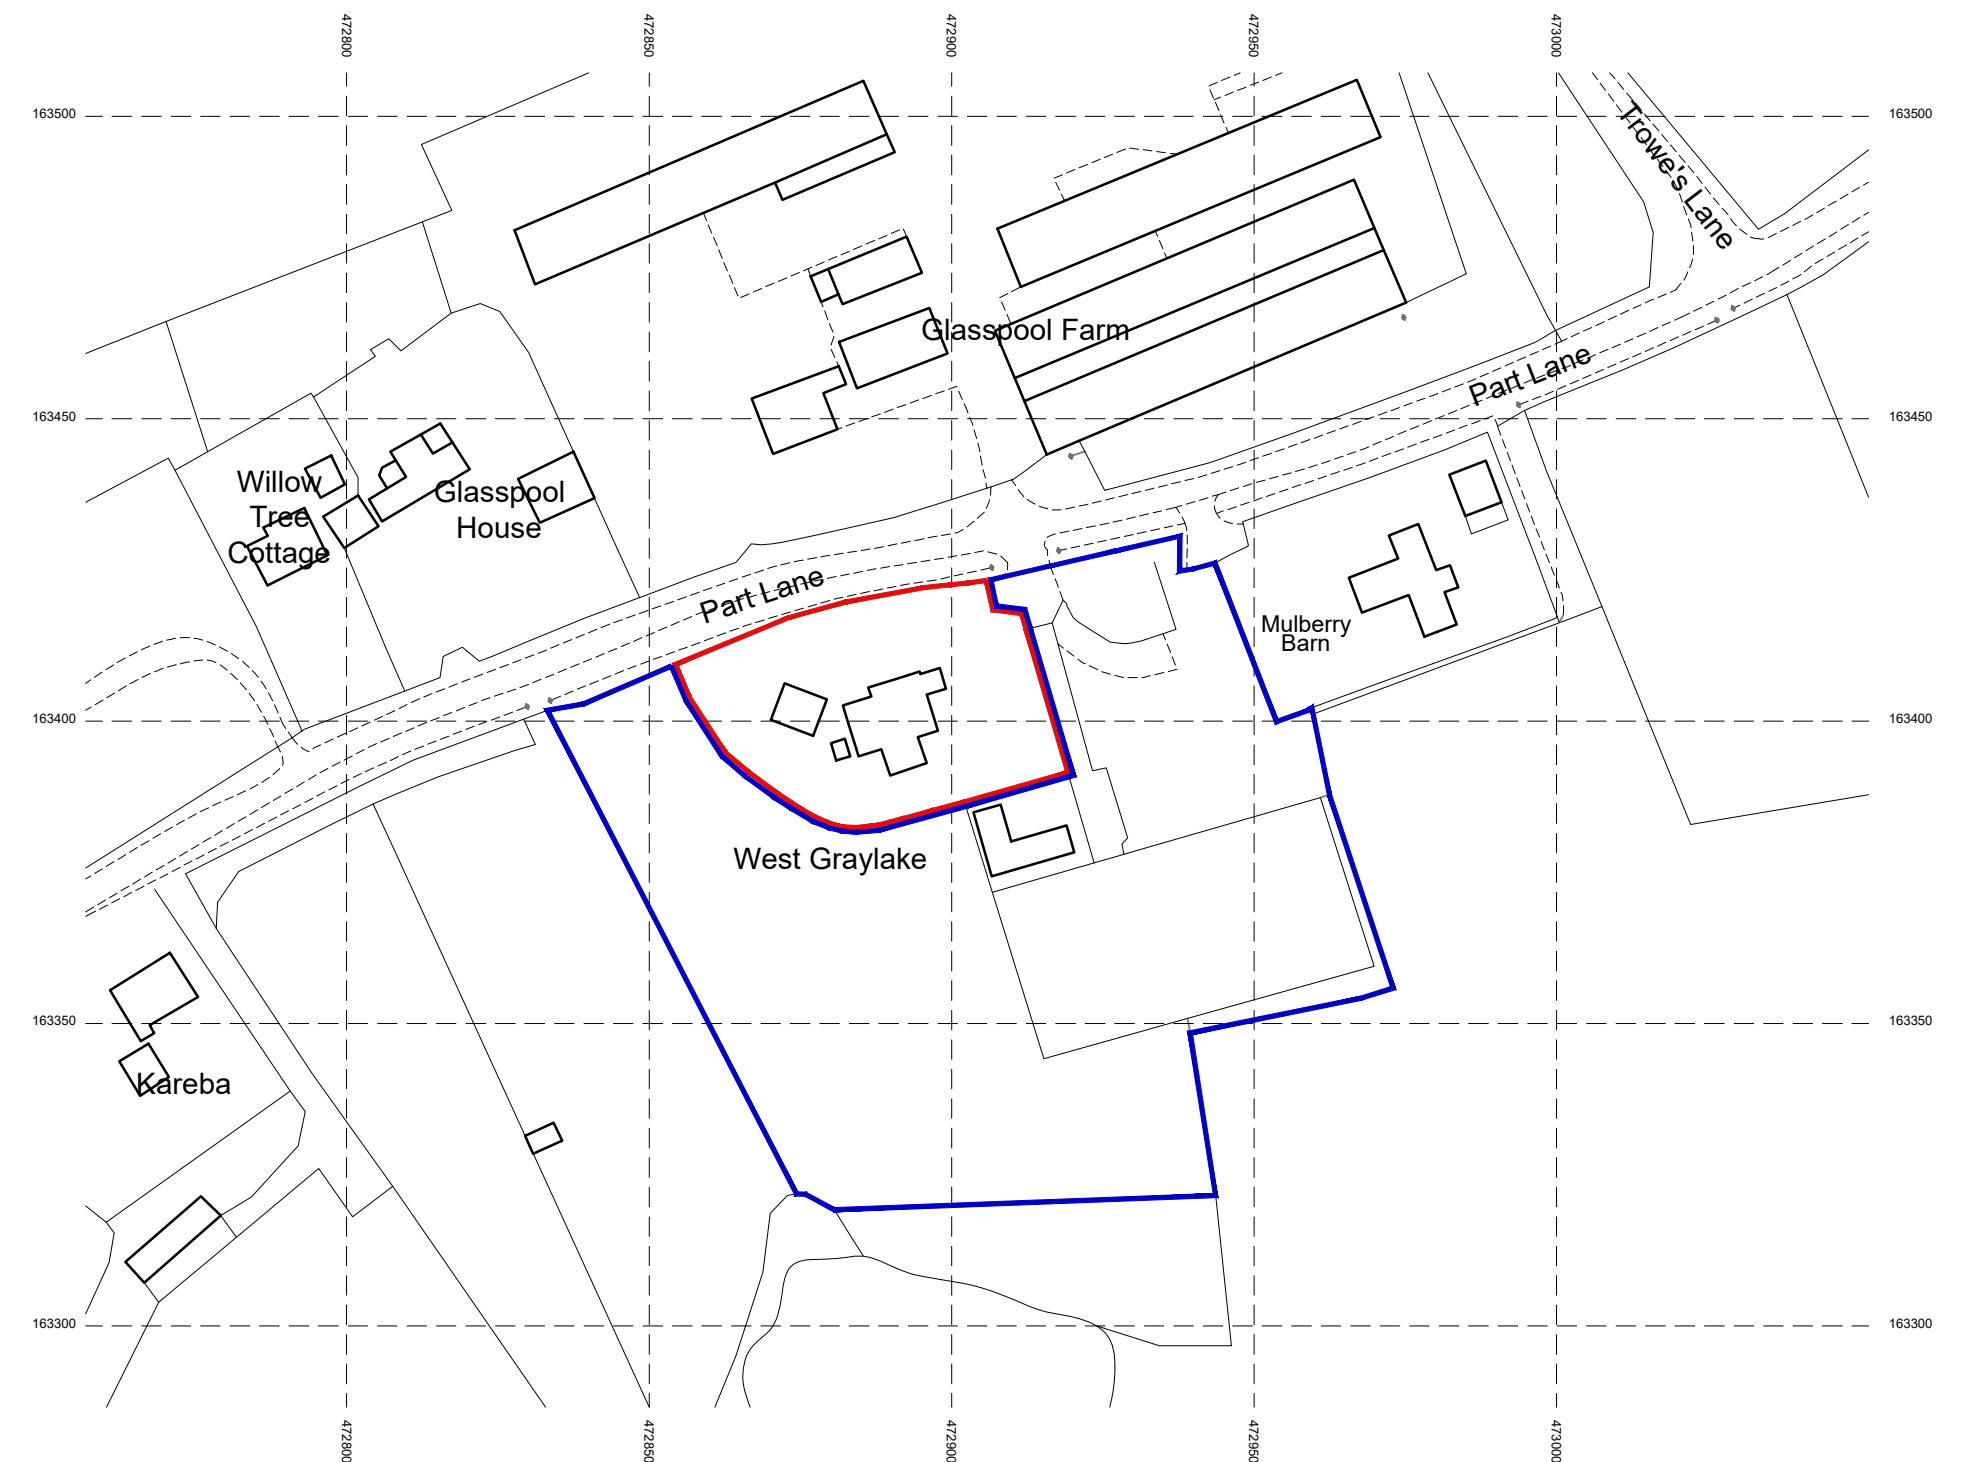

Location Plan 1:1250 Scale

Rev A - Minor Revision - July 2024

Bonney Architecture
PLANNING & TECHNICAL SERVICES

CLIENT Mr & Mrs R Ashford
JOB West Greylake, Park Lane, Riseley, Reading, RG7 1RU
DRG SITE & LOCATION PLANS

14 Hornbeam Close
Barkham
Wokingham
RG41 4UR
07515 355 770
bonneyarchitecture@gmail.com