
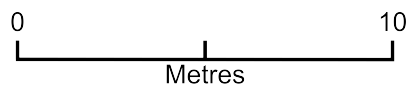


7 Bean Oak Roak, Replacement Shed

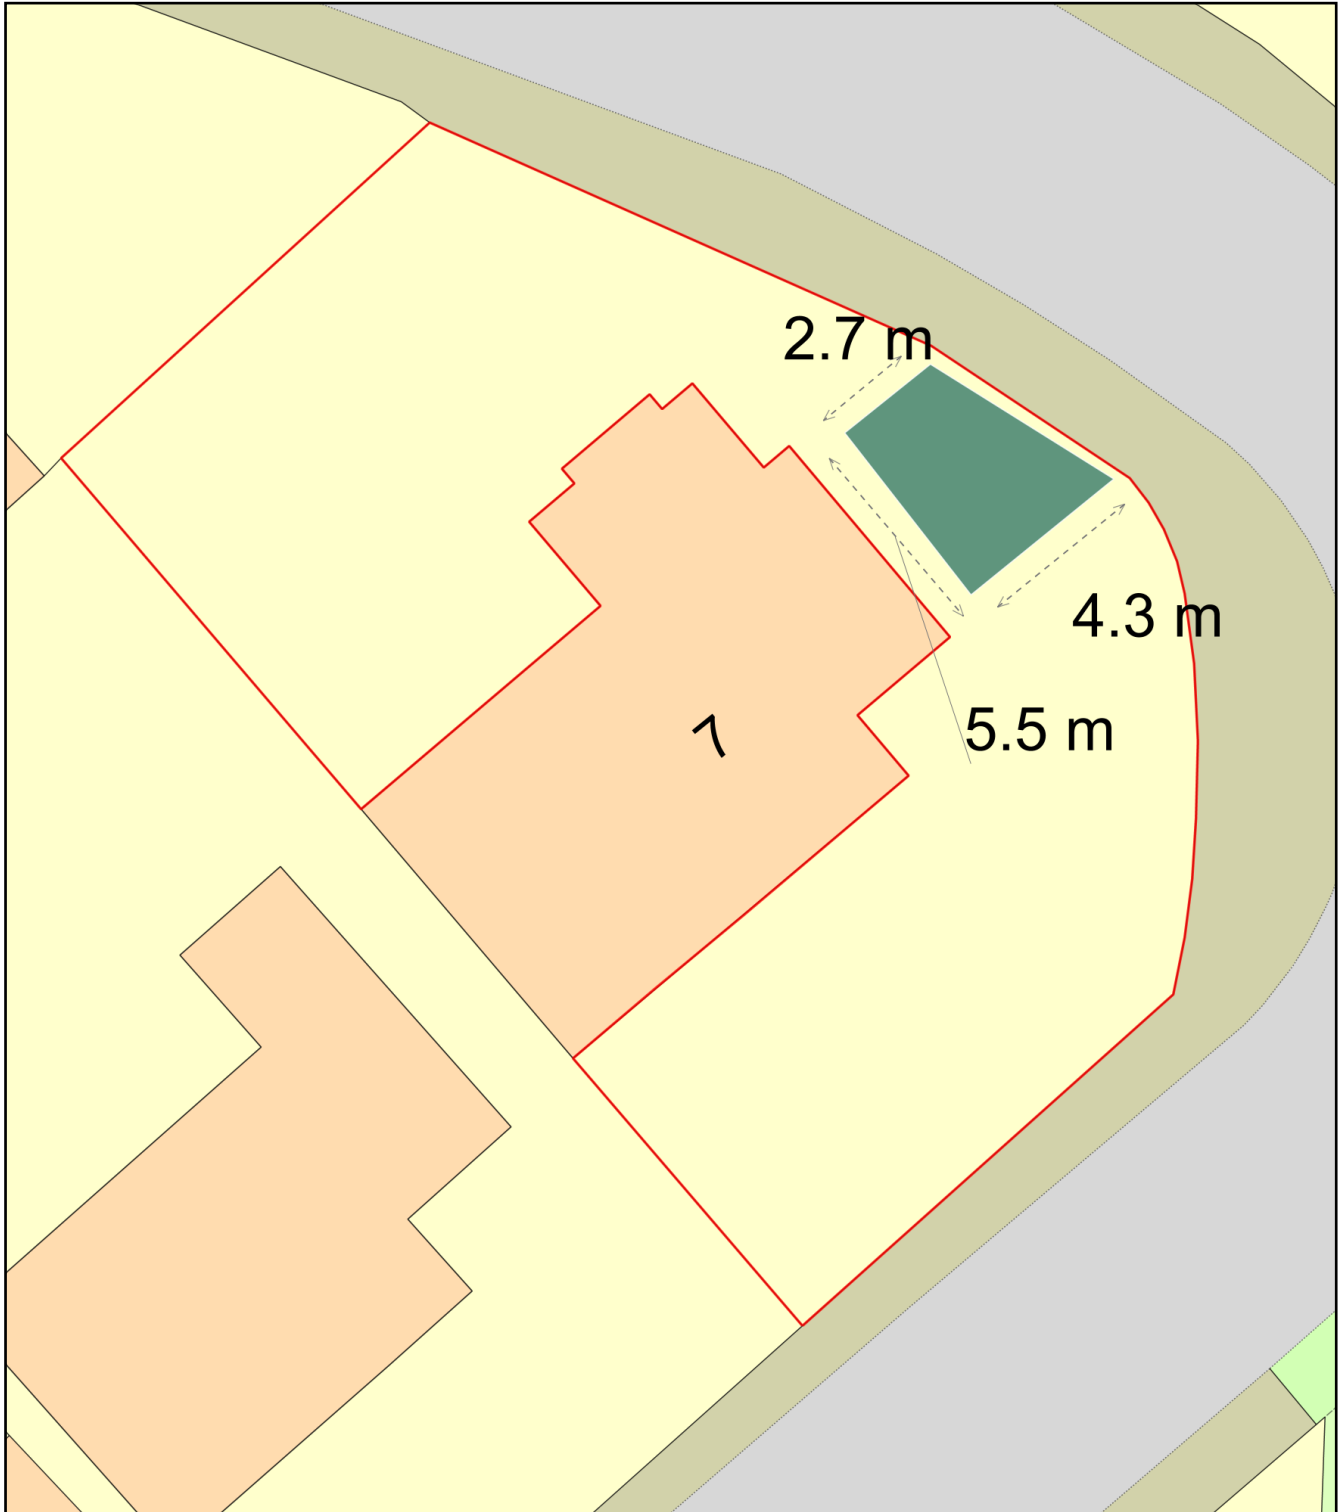

Plan Produced for: Mr P Collins

Date Produced: 11 Nov 2024

Plan Reference Number: TQRQM24316152133494

Scale: 1:200 @ A4