




Rev	Description	Date

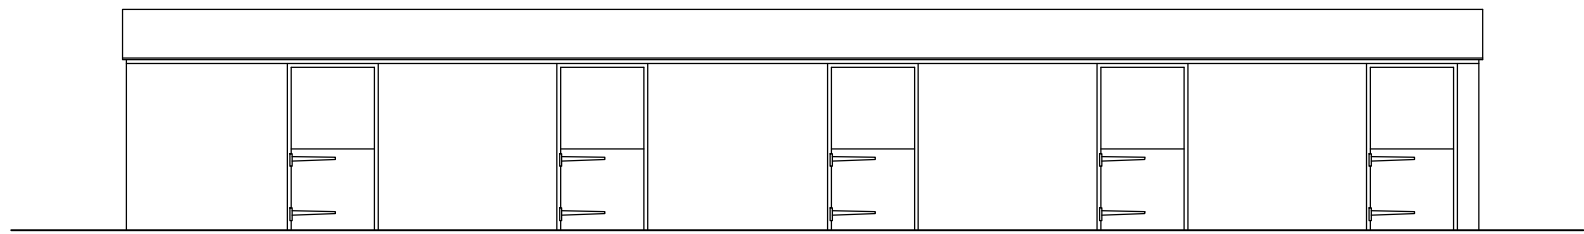


NORTH EAST
ELEVATION

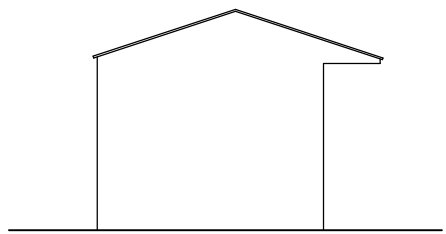


SOUTH EAST
ELEVATION

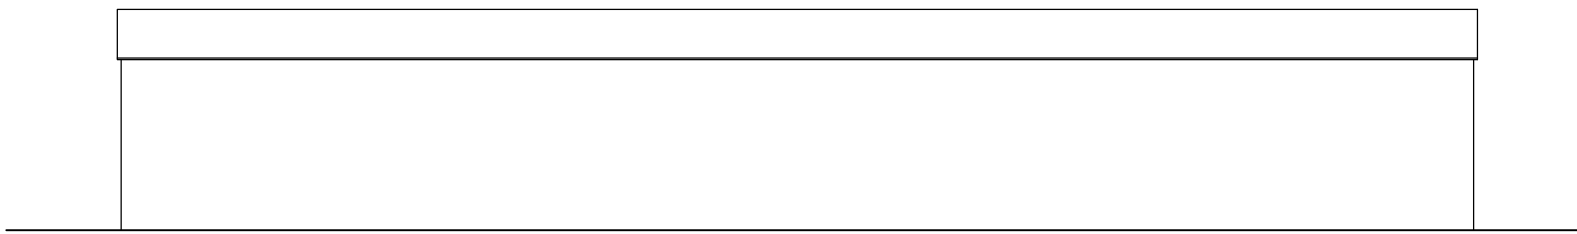

SOUTH WEST
ELEVATION

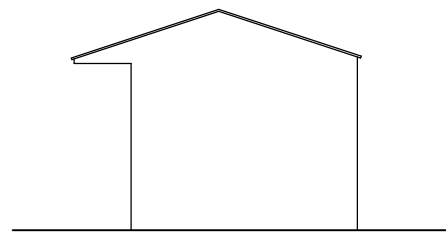

NORTH WEST
ELEVATION

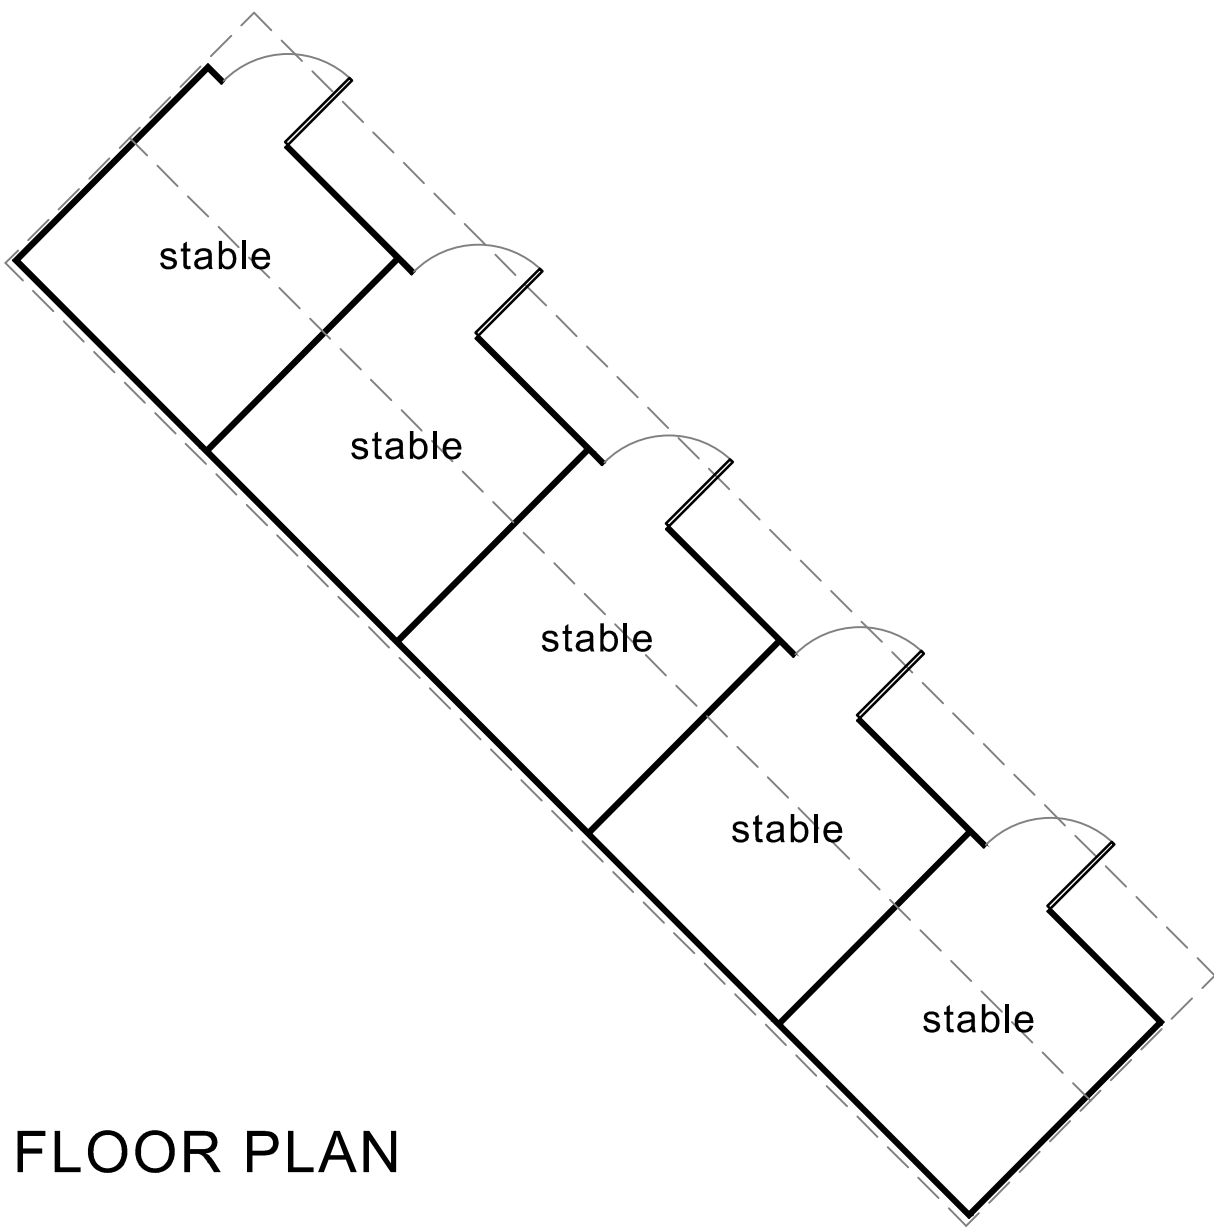

FLOOR PLAN

PROPOSED TIMBER STABLES



AVES
ARCHITECTURAL

architecture
and planning

CLIENT **Mr & Mrs J Sillett**

115 Anstey Road
Alton
Hampshire
GU34 2RN
01420 543706

JOB **Accommodation & Stables at
Newlands, Mole Road, Sindlesham**
DRG **PROPOSED STABLES**

aves162@btinternet.com

SCALE **1:100** DRAWN **ma** DATE **October 2024**

24/10/03