




SITE BLOCK PLAN - SCALE 1:500 @ A3

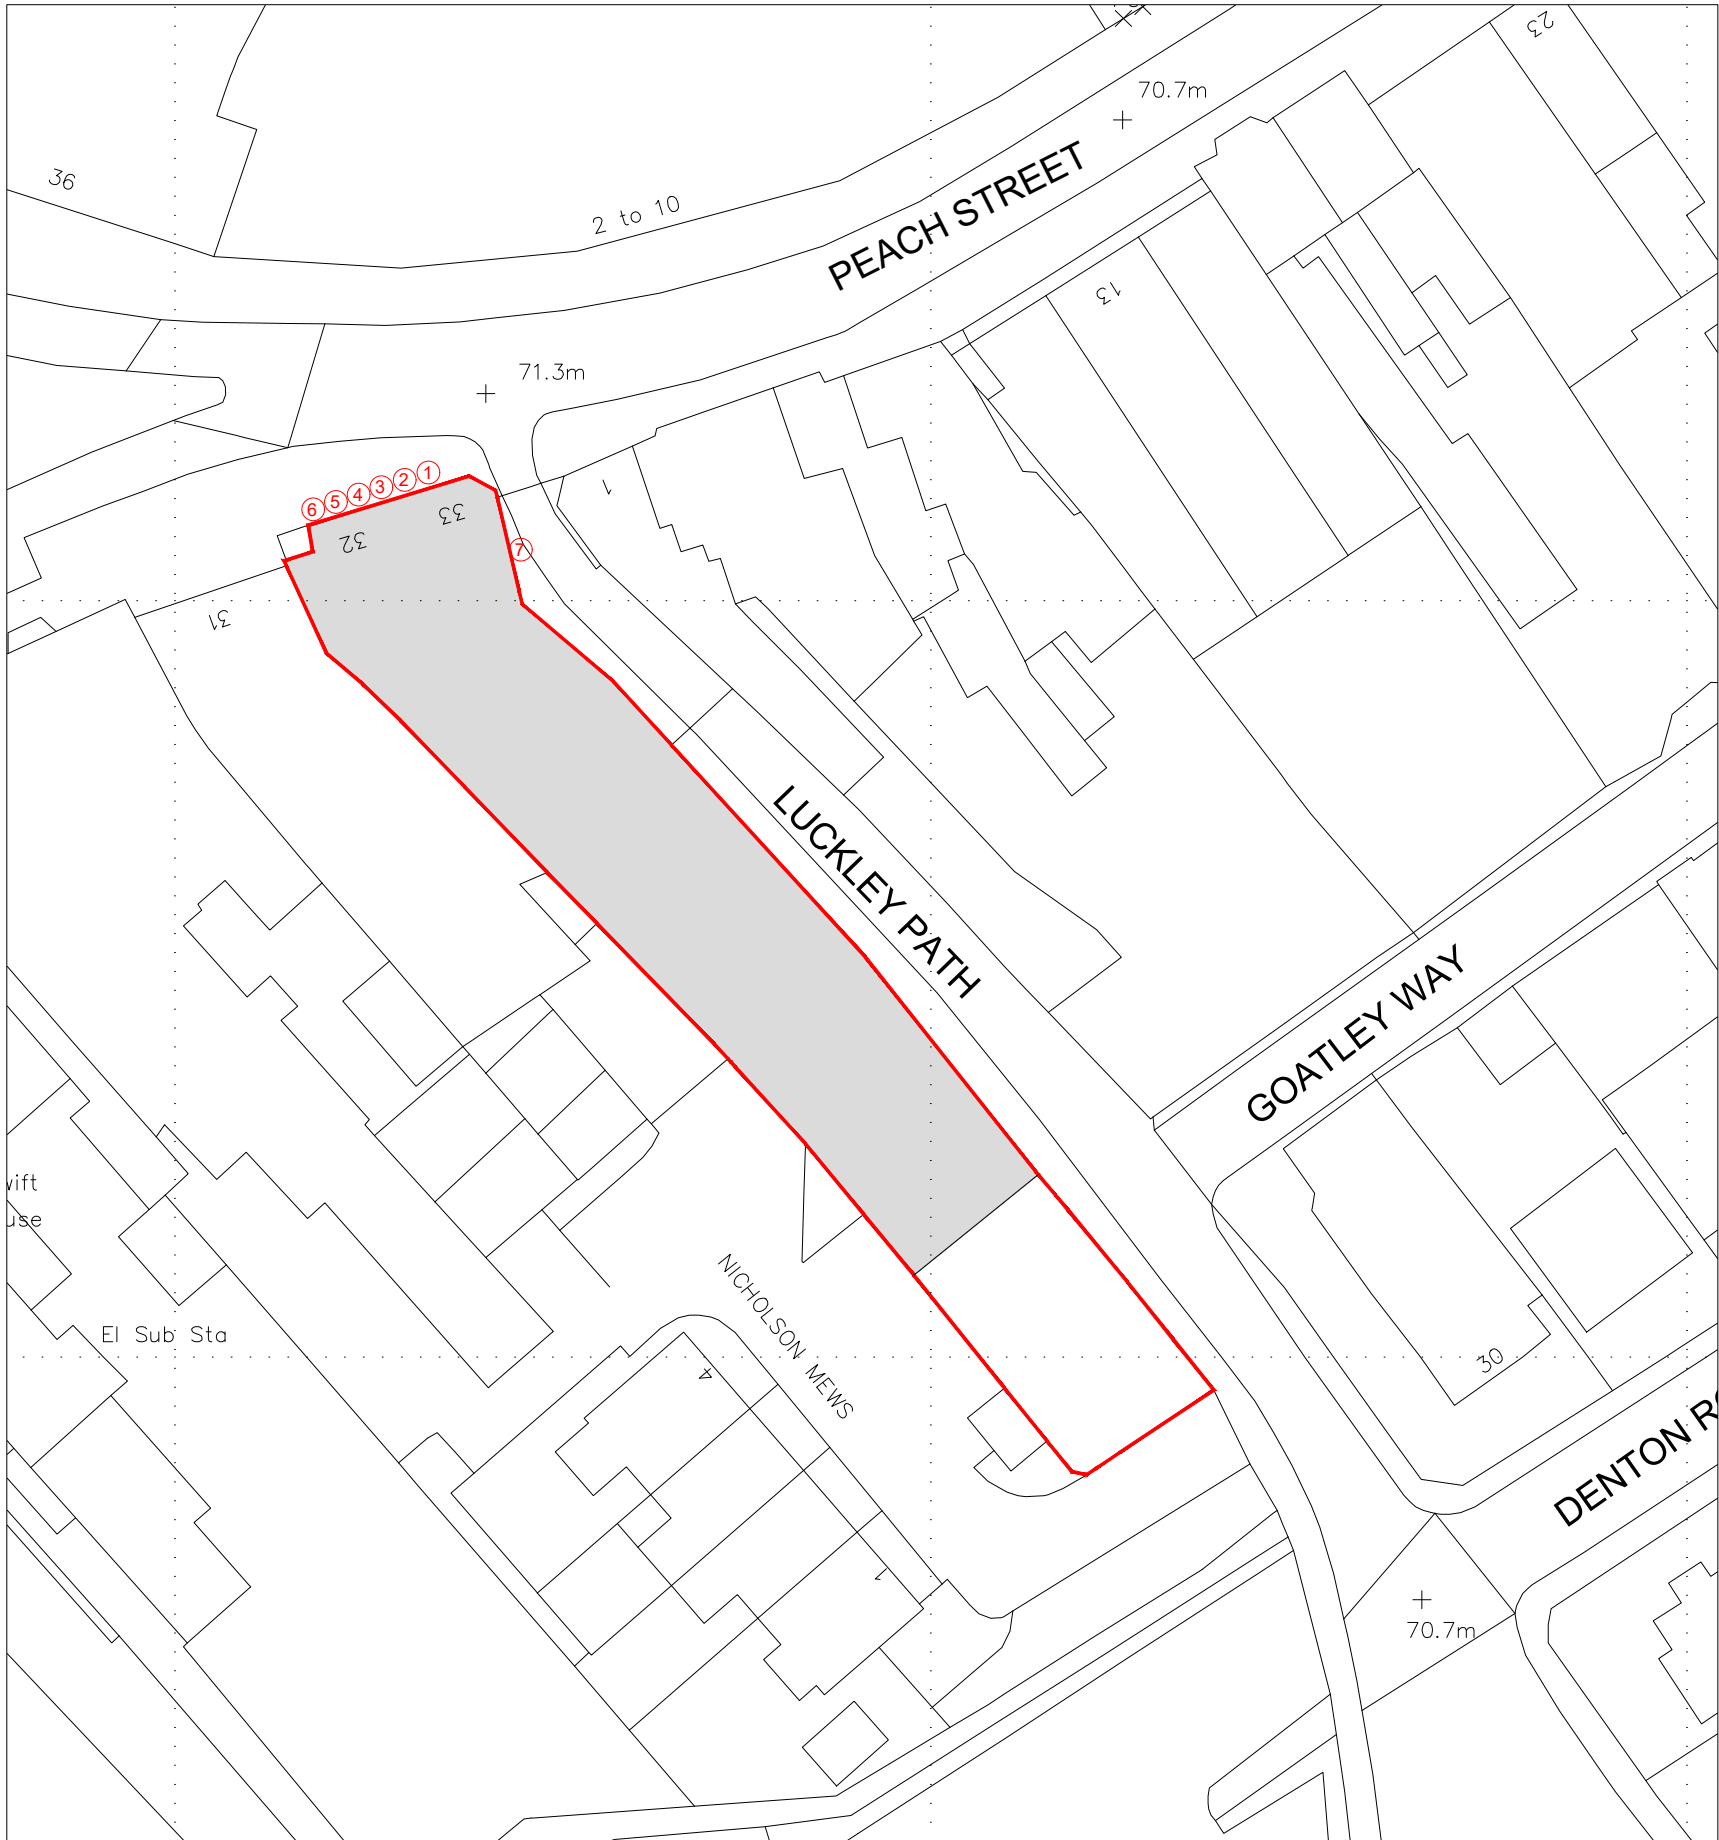

Ordnance Survey (c) Crown Copyright 2026. All rights reserved. Licence number 100022432

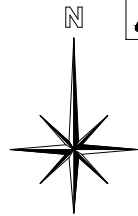

SITE LOCATION PLAN SCALE - 1:1250 @ A3

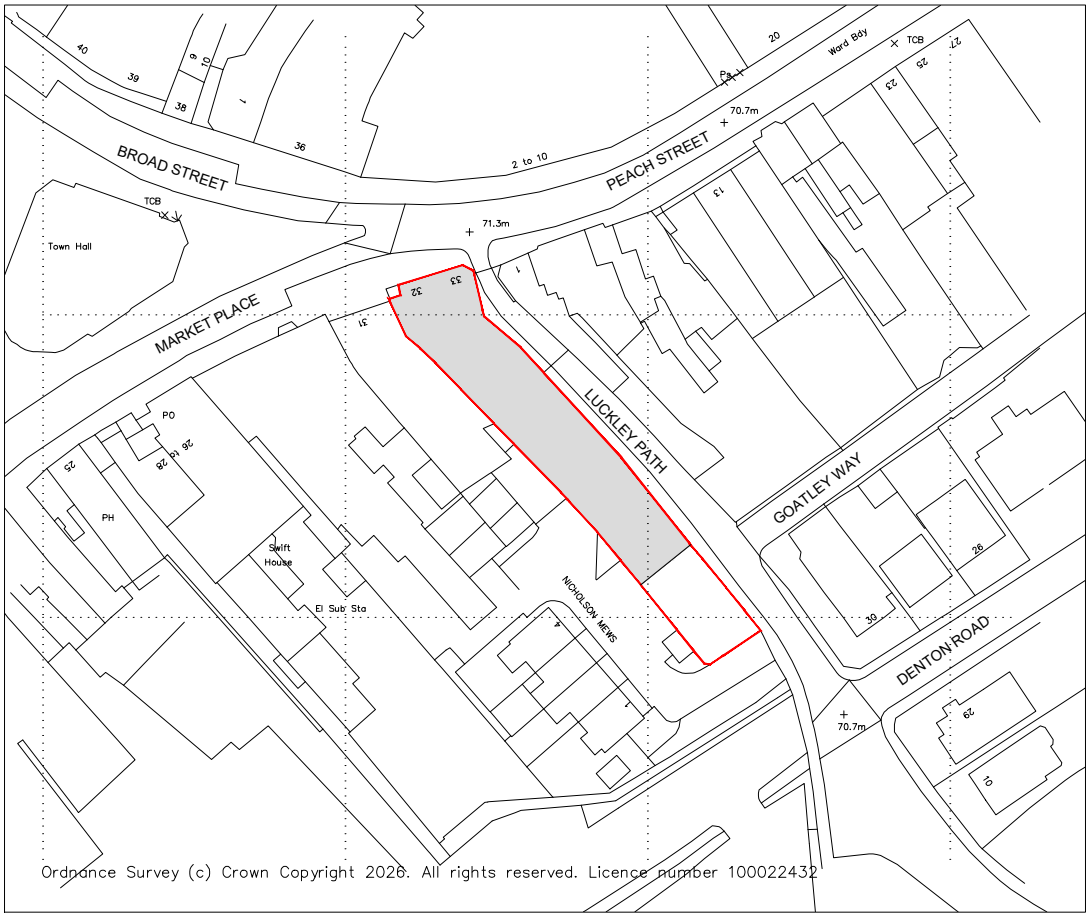


Ordnance Survey (c) Crown Copyright 2026. All rights reserved. Licence number 100022432

Sign Legend	
1	'USC' Illuminated sign 500(H) x 500(W) x 100mm deep Fascia Sign
2	'Sports Direct' illuminated sign 500(H) x 4780(W) x 100mm deep Fascia sign
3	'Game' Illuminated sign 500(H) x 500(W) x 100mm deep Fascia Sign
4	'Nike' swoosh - vinyl sign
5	'Adidas' logo - vinyl sign
6	Projecting 'bus stop' sign - Illuminated 400(H) x 600(L) x 100mm deep
7	Window graphic - 3620(W) x 2490(H) mm



Scale 1:500

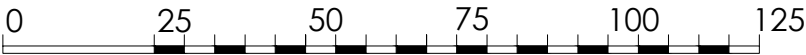

Scale 1:1250

HLP UK Ltd
PLANNING

Revision	Amendment	Initials	Date

Suite 7 Commerce House
Ridings Way
Cannock
Staffordshire
WS11 7FJ

T: 01543 275101
F: 01543 458278
E: design@hlpuktd.net
W: www.hlpuktd.net



hlp
UK Ltd
Architectural Services
& Project Management



Store
Proposed Sport Direct Store,
at the Former Original Factory Shop,
32 - 33 Market Pl, Wokingham RG40 1AP
Wokingham

Drawing Title			
Site and Location Plan			
Drawing Number		Revision	Paper Size
HLP / 2803 / 100		-	A3
Drawn	Checked By	Date	Scale
SK	SPK	JUNE 2026	1:500/1250