
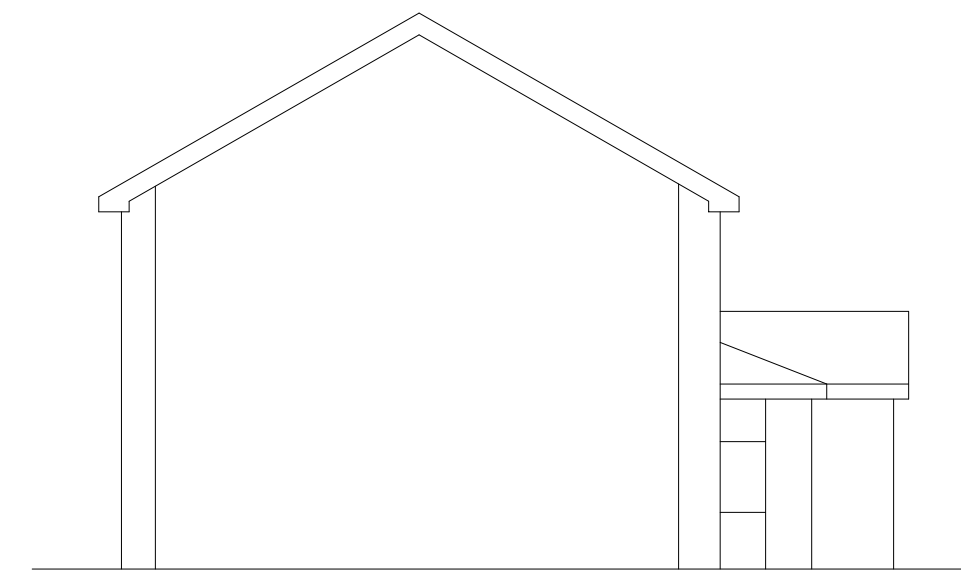
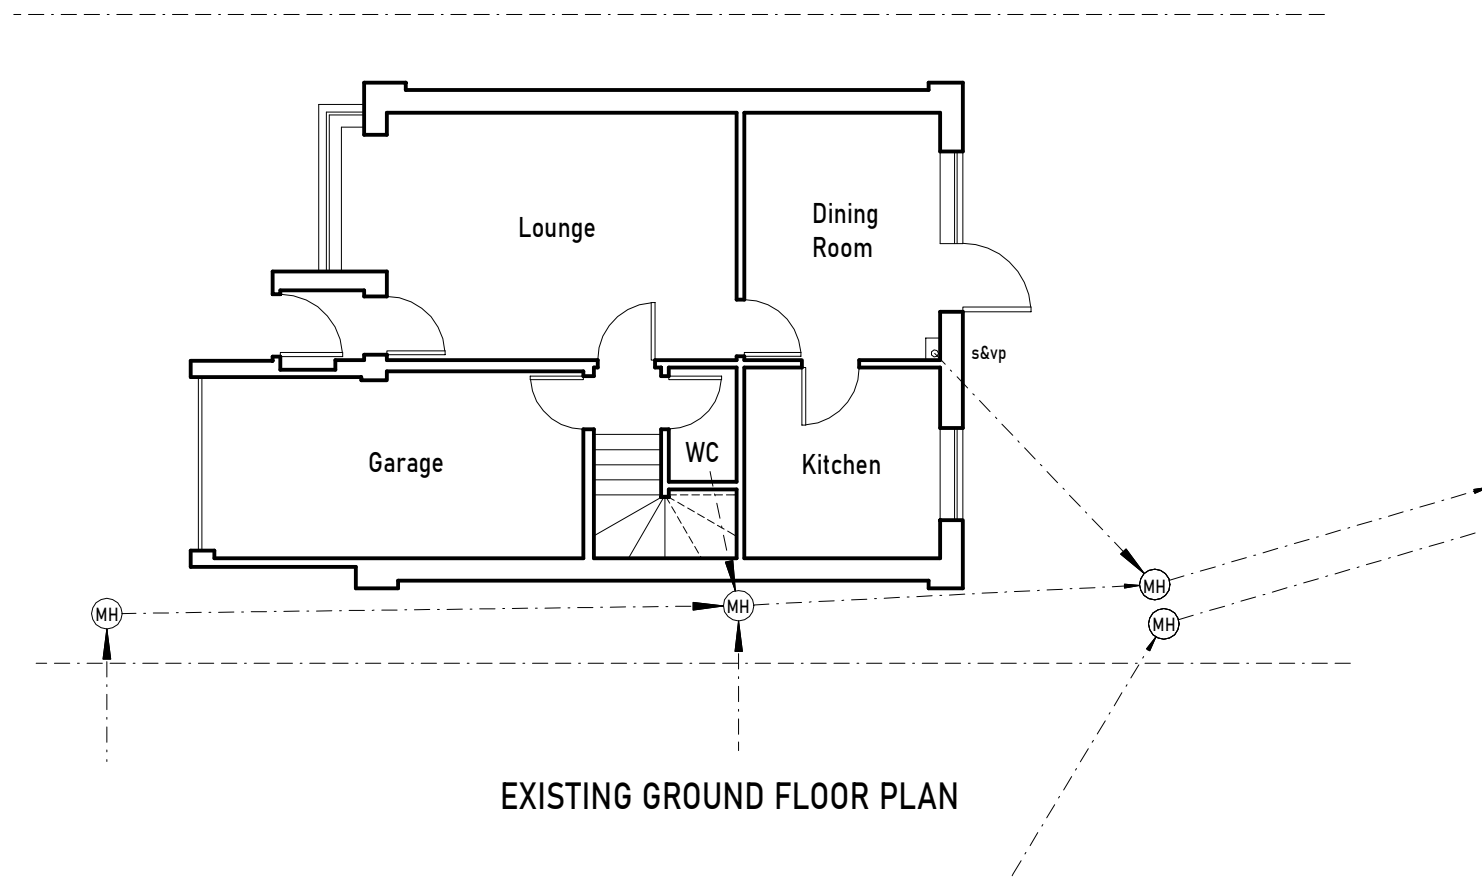
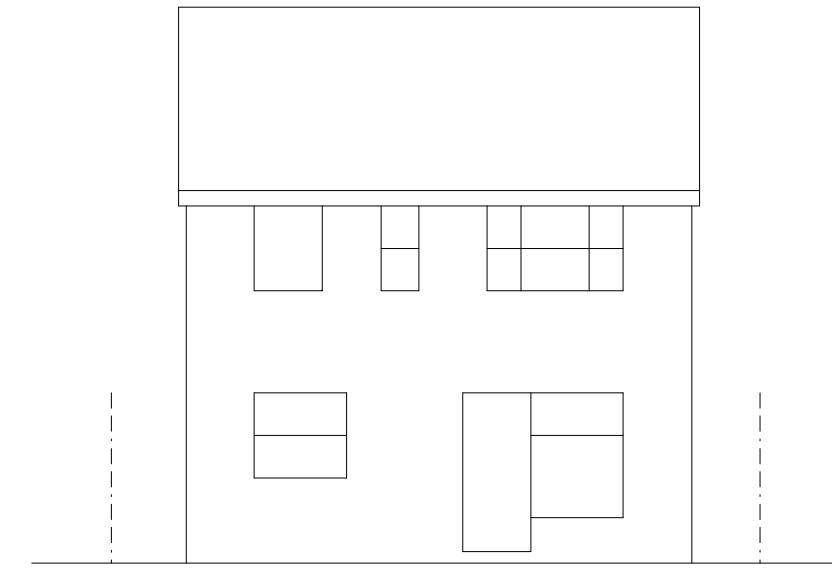


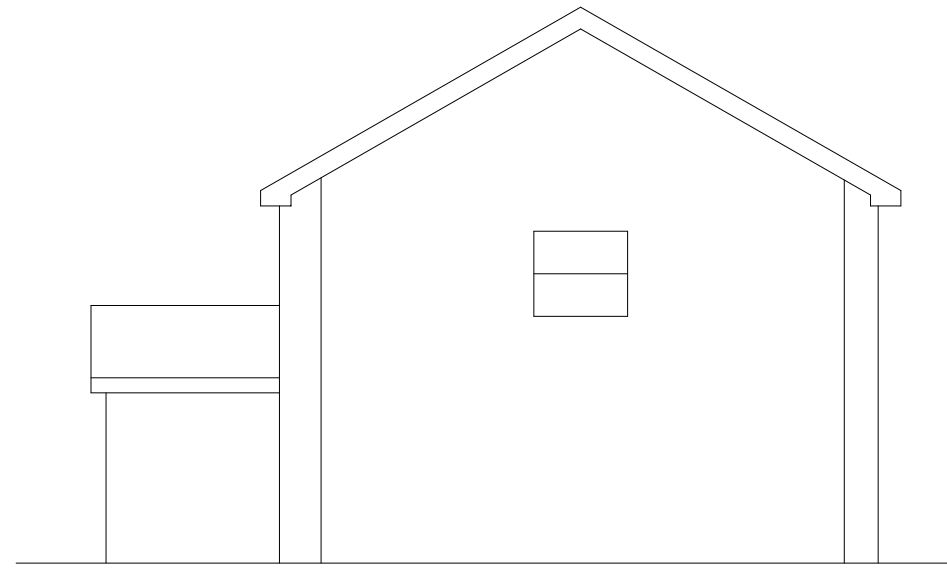

Revision				Drwg No	MAHMOOD-0725-03				Scale: (A2)	1:100
				Title	EXISTING PLAN AND ELEVATIONS					
					2m	4m	6m	8m		