



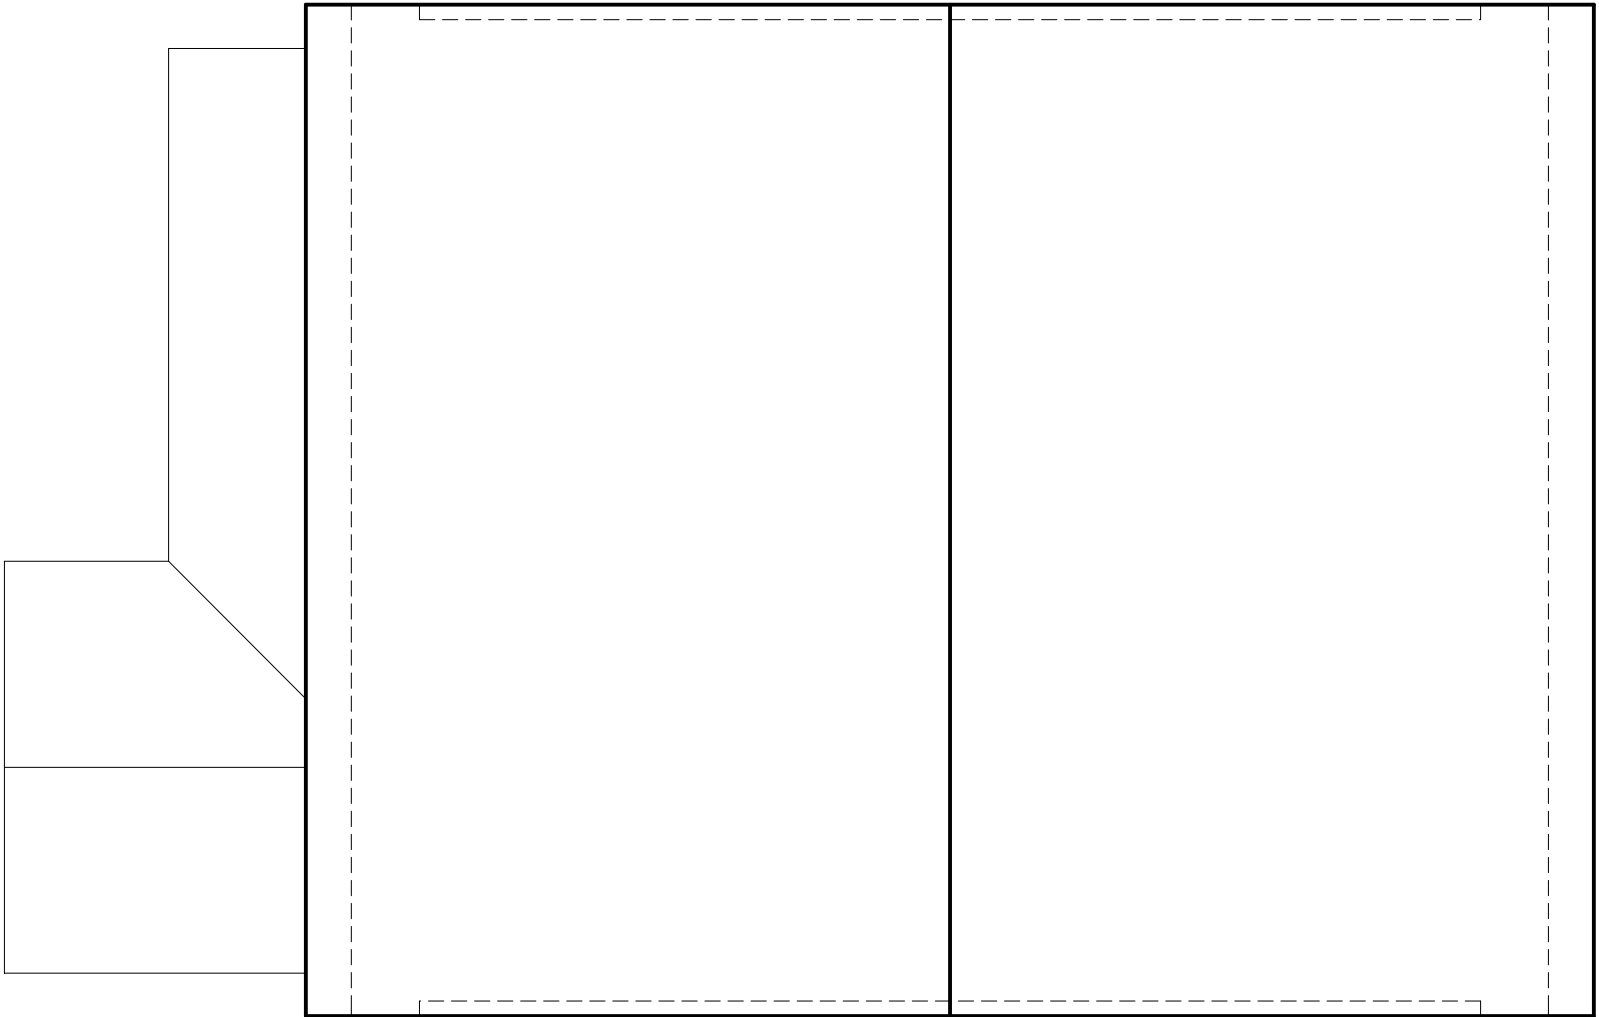

EXISTING ROOF PLAN

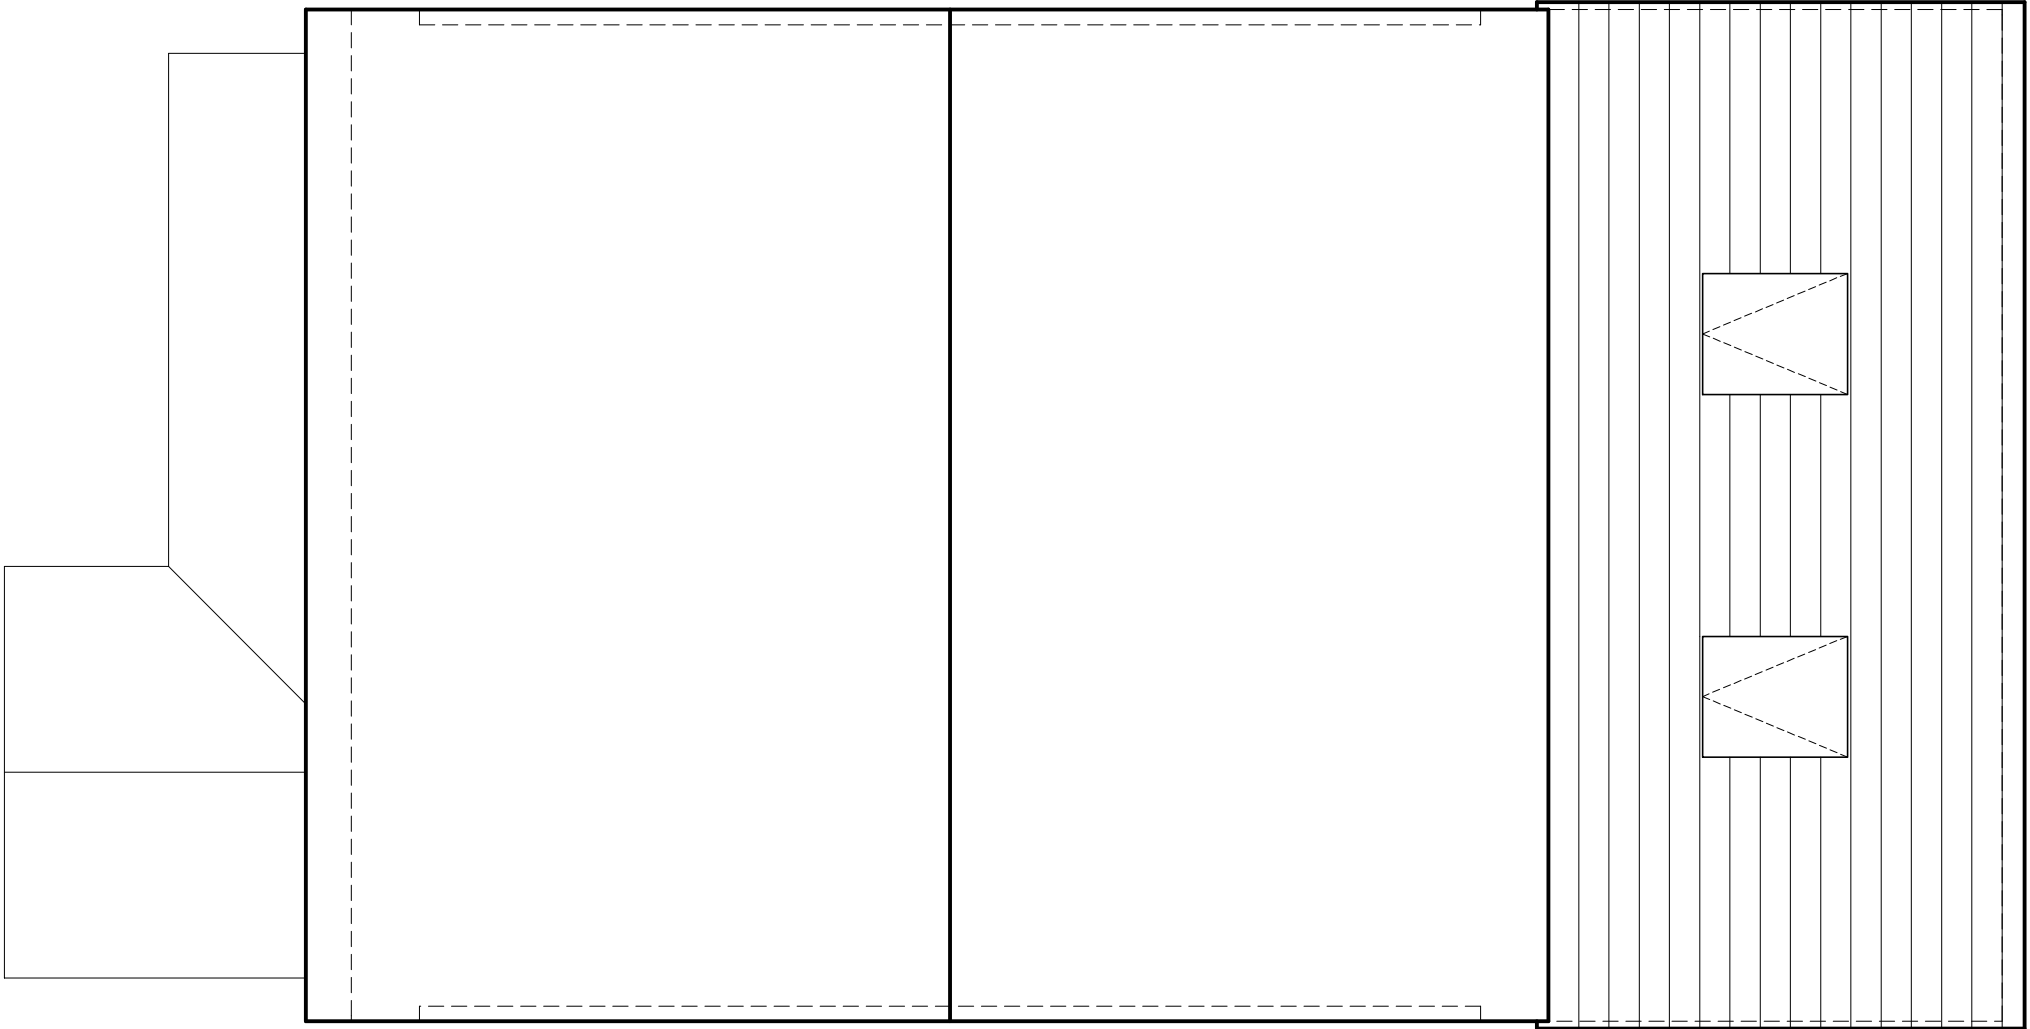

PROPOSED ROOF PLAN

Revision			

	S BIDDLE Ltd		Stephen Biddle BSc CEng FICE	
	Email: stephen@sbiddle.co.uk		Mob: 07864 122 313 Web: www.sbiddle.co.uk	
Client	Mr A. Mahmood			
Address	40 Buccaneer Close, Woodley, Reading RG5 4XP			
Drwg No	MAHMOOD-0725-05		Scale: (A2)	1:50
Title	ROOF PLANS			
		1m	2m	3m
				4m