



The scaling of this drawing cannot be assured


Revision	Date	Drm	Ckd

LEGEND



-  Site Boundary
-  Security fence with matching lockable access gates. Twin mesh fencing, galvanised, powder coated steel wire
Height: 2.0m Colour: Green - RAL 6005
-  Location of one-way badger gates within the security fence. (to ecologists specification)



Badger gate - One-way

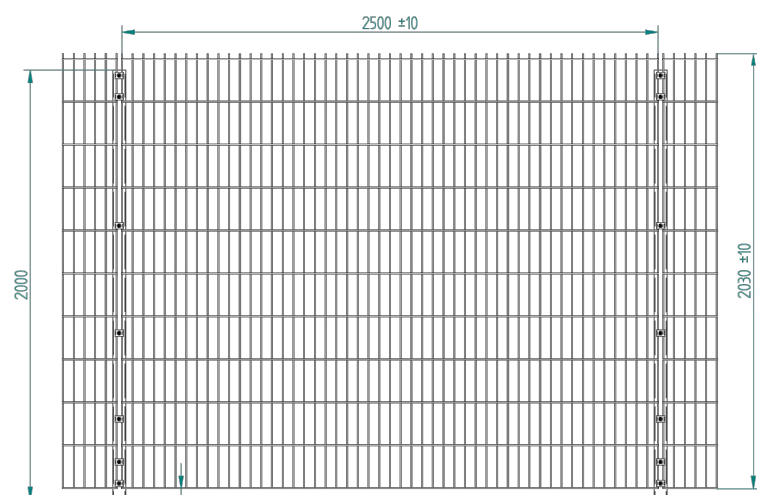

2m ht. weld mesh fence
Colour: Green - Scale NTS

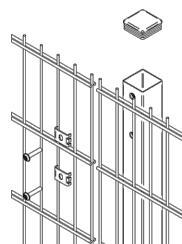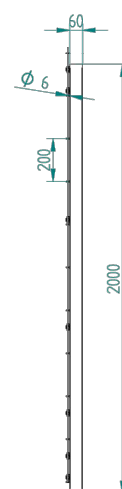

Security fence
Colour: Green



Matching gate

- NOTES:
- Drawings are issued for Planning and not for Construction.
 - Drawings should be read in conjunction with Stantec drawings RG-LD-50 and 51 Planting Plans and other consultants information.

Project
**Shinfield Studios Creative Media Hub
TVSP**

Drawing Title
Boundary Treatment Plan

Date	Scale	Drawn by	Check by
02.09.2024	1:1000 @A3	MN	AC

Project No	Drawing No	Revision
30845	RG-LD-52	

0 10 20 30 40 50m



Stantec UK Limited
The Blade
Abbey Square
Reading
RG1 3BE
T: 0118 9430 000



stantec.com\uk