


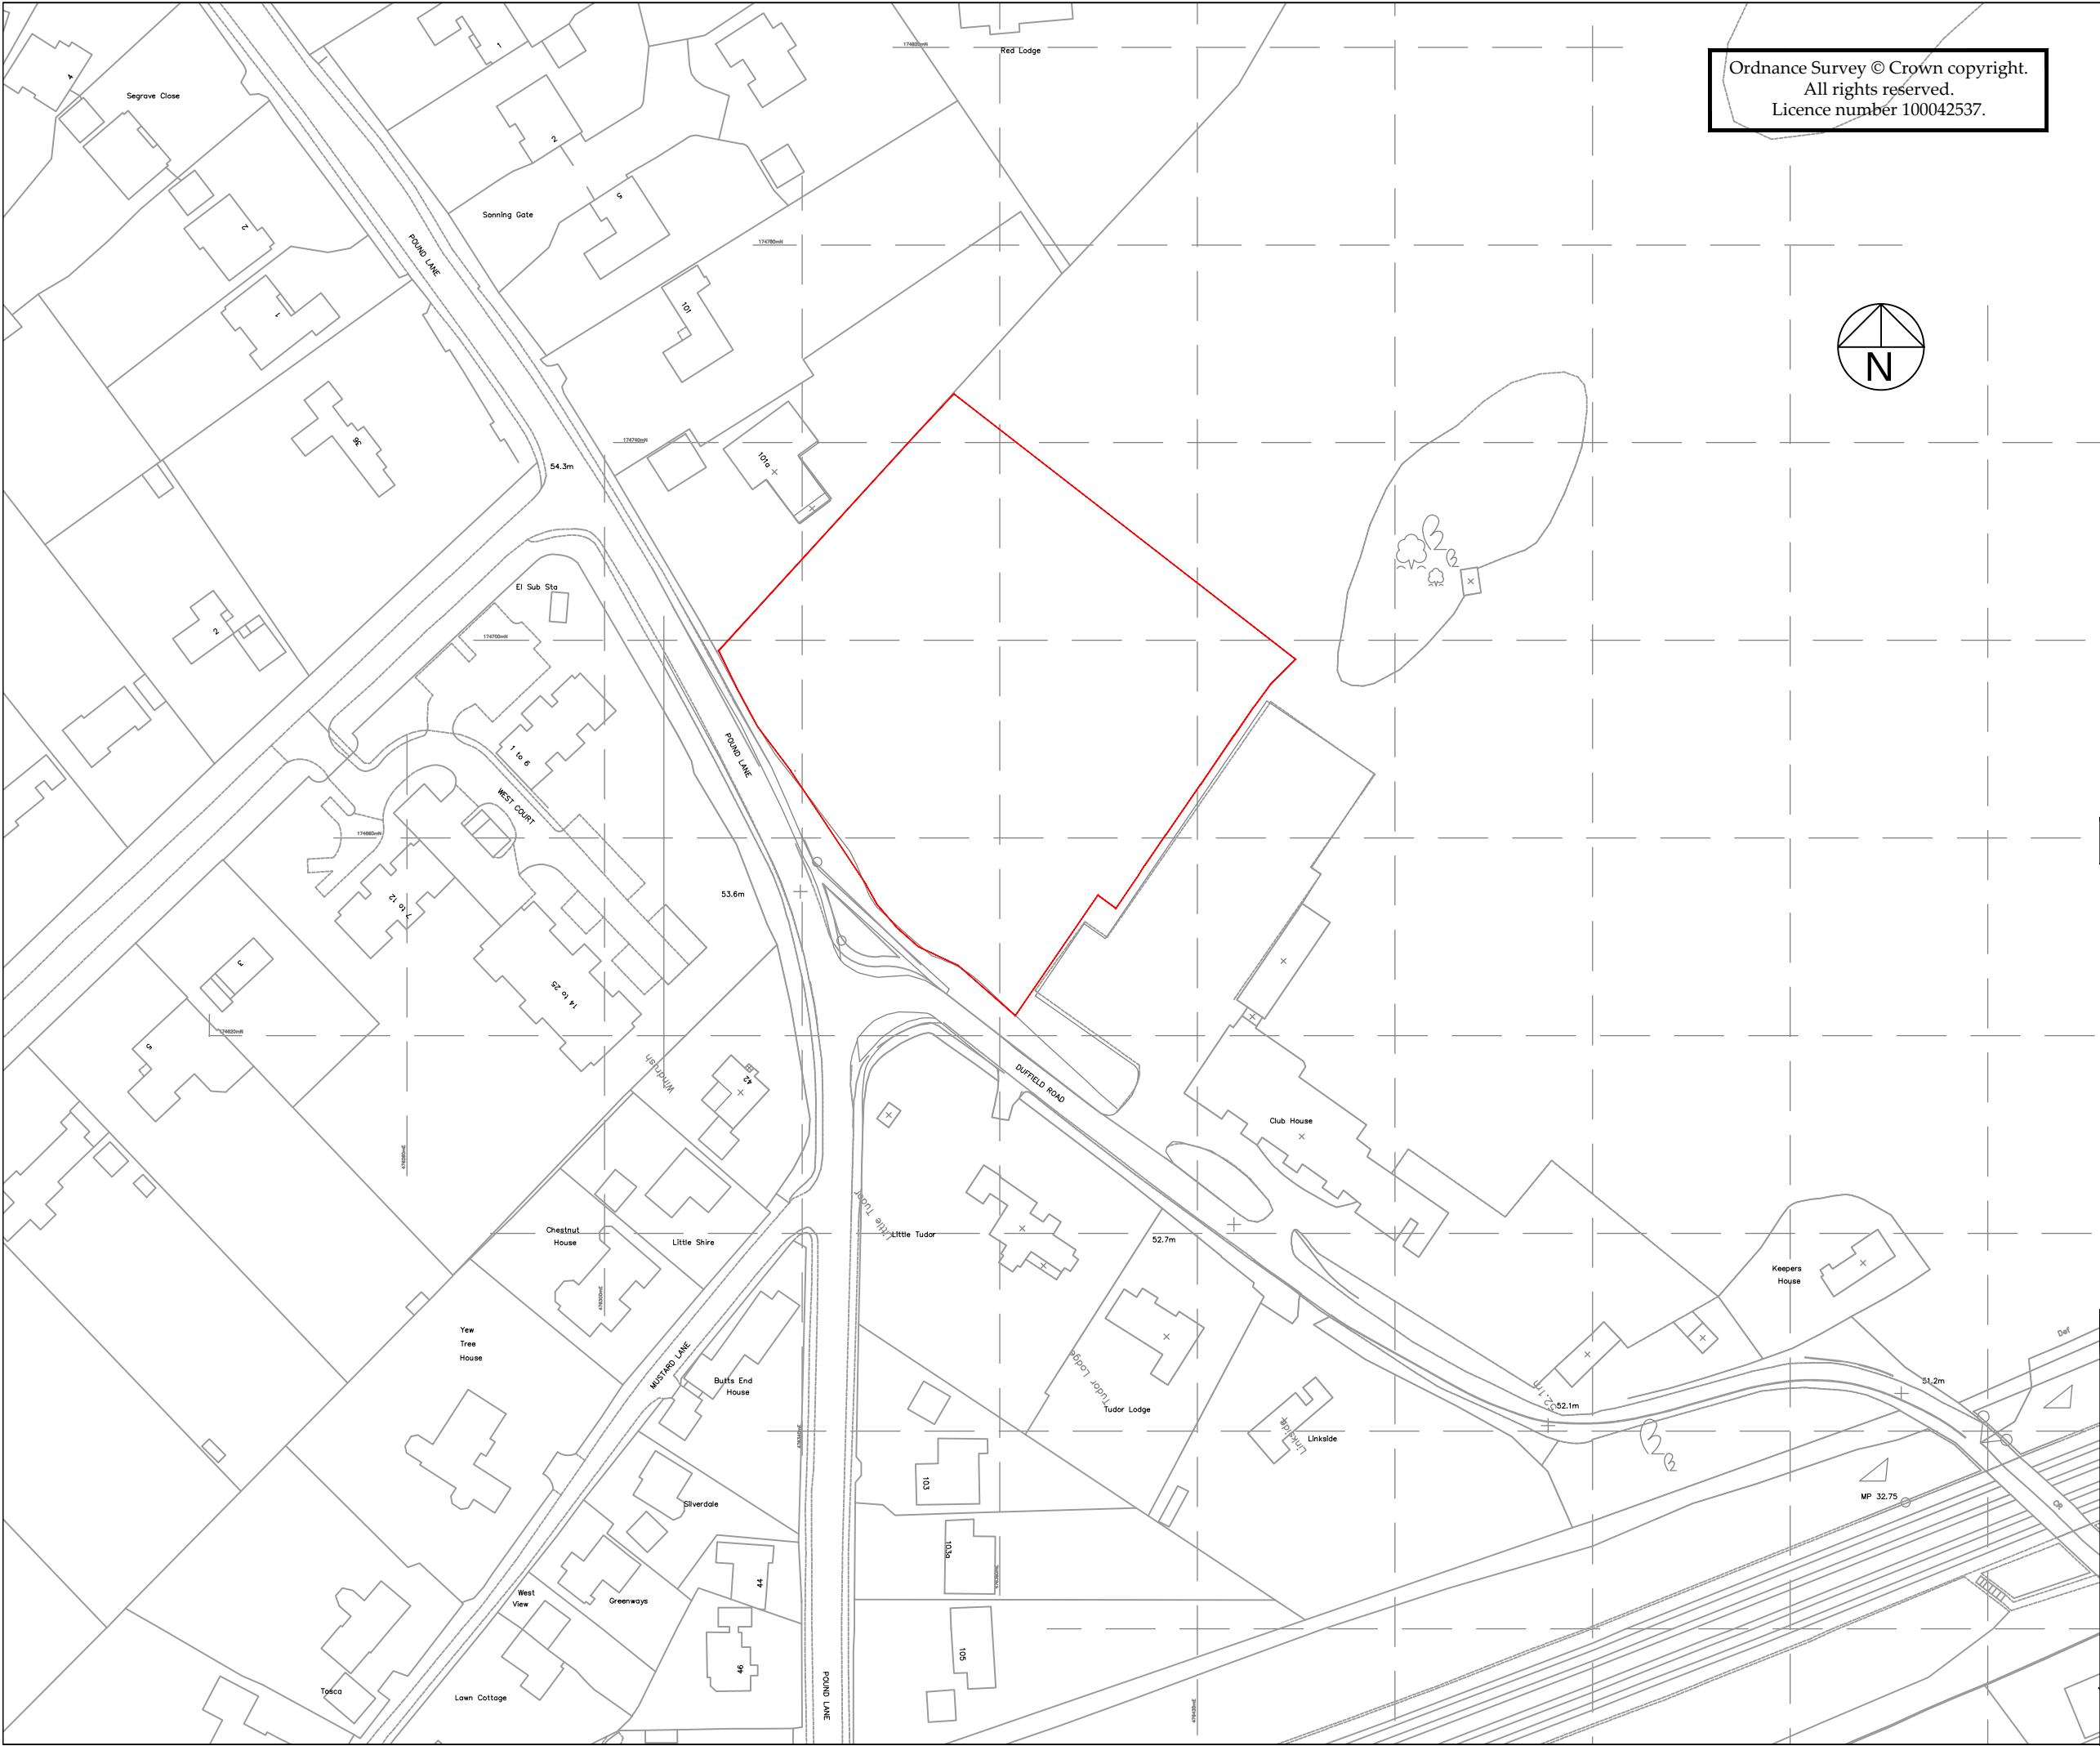

Ordnance Survey © Crown copyright.
All rights reserved.
Licence number 100042537.



- Notes:
1. Do not scale from this drawing.
 2. All dimensions are in mm unless otherwise specified.
 3. Assume all site details are existing unless otherwise specified.

Drawing Status PRELIMINARY ISSUE

B	22.01.25	Client name updated.	CU	-
A	07.07.22	Client name updated.	CU	-
REV.	DATE	DESCRIPTION	CHK	APP

Aventus Design Ltd
Unit 5 - Leaches Farm
Business Centre
Bicester Road
Kingswood
Aylesbury
Bucks HP18 0RF
Tel: 01296 770066

Aventus
DESIGN
Civil & Structural Engineers
Email: mail@aventusdesign.co.uk
Web: www.aventusdesign.co.uk

Client:	Country Estates			
Site:	Sonning Golf Club, Duffield Road, Sonning, Reading. RG4 6GJ			
Title:	Location Plan			
Drawing no.	H1342 - 10			
Issue:	Scale: 1:1250 @ A3	Checked: -	Date: -	
B	Dm: S.U.	Date: Jan '20	Approv: -	Date: -