
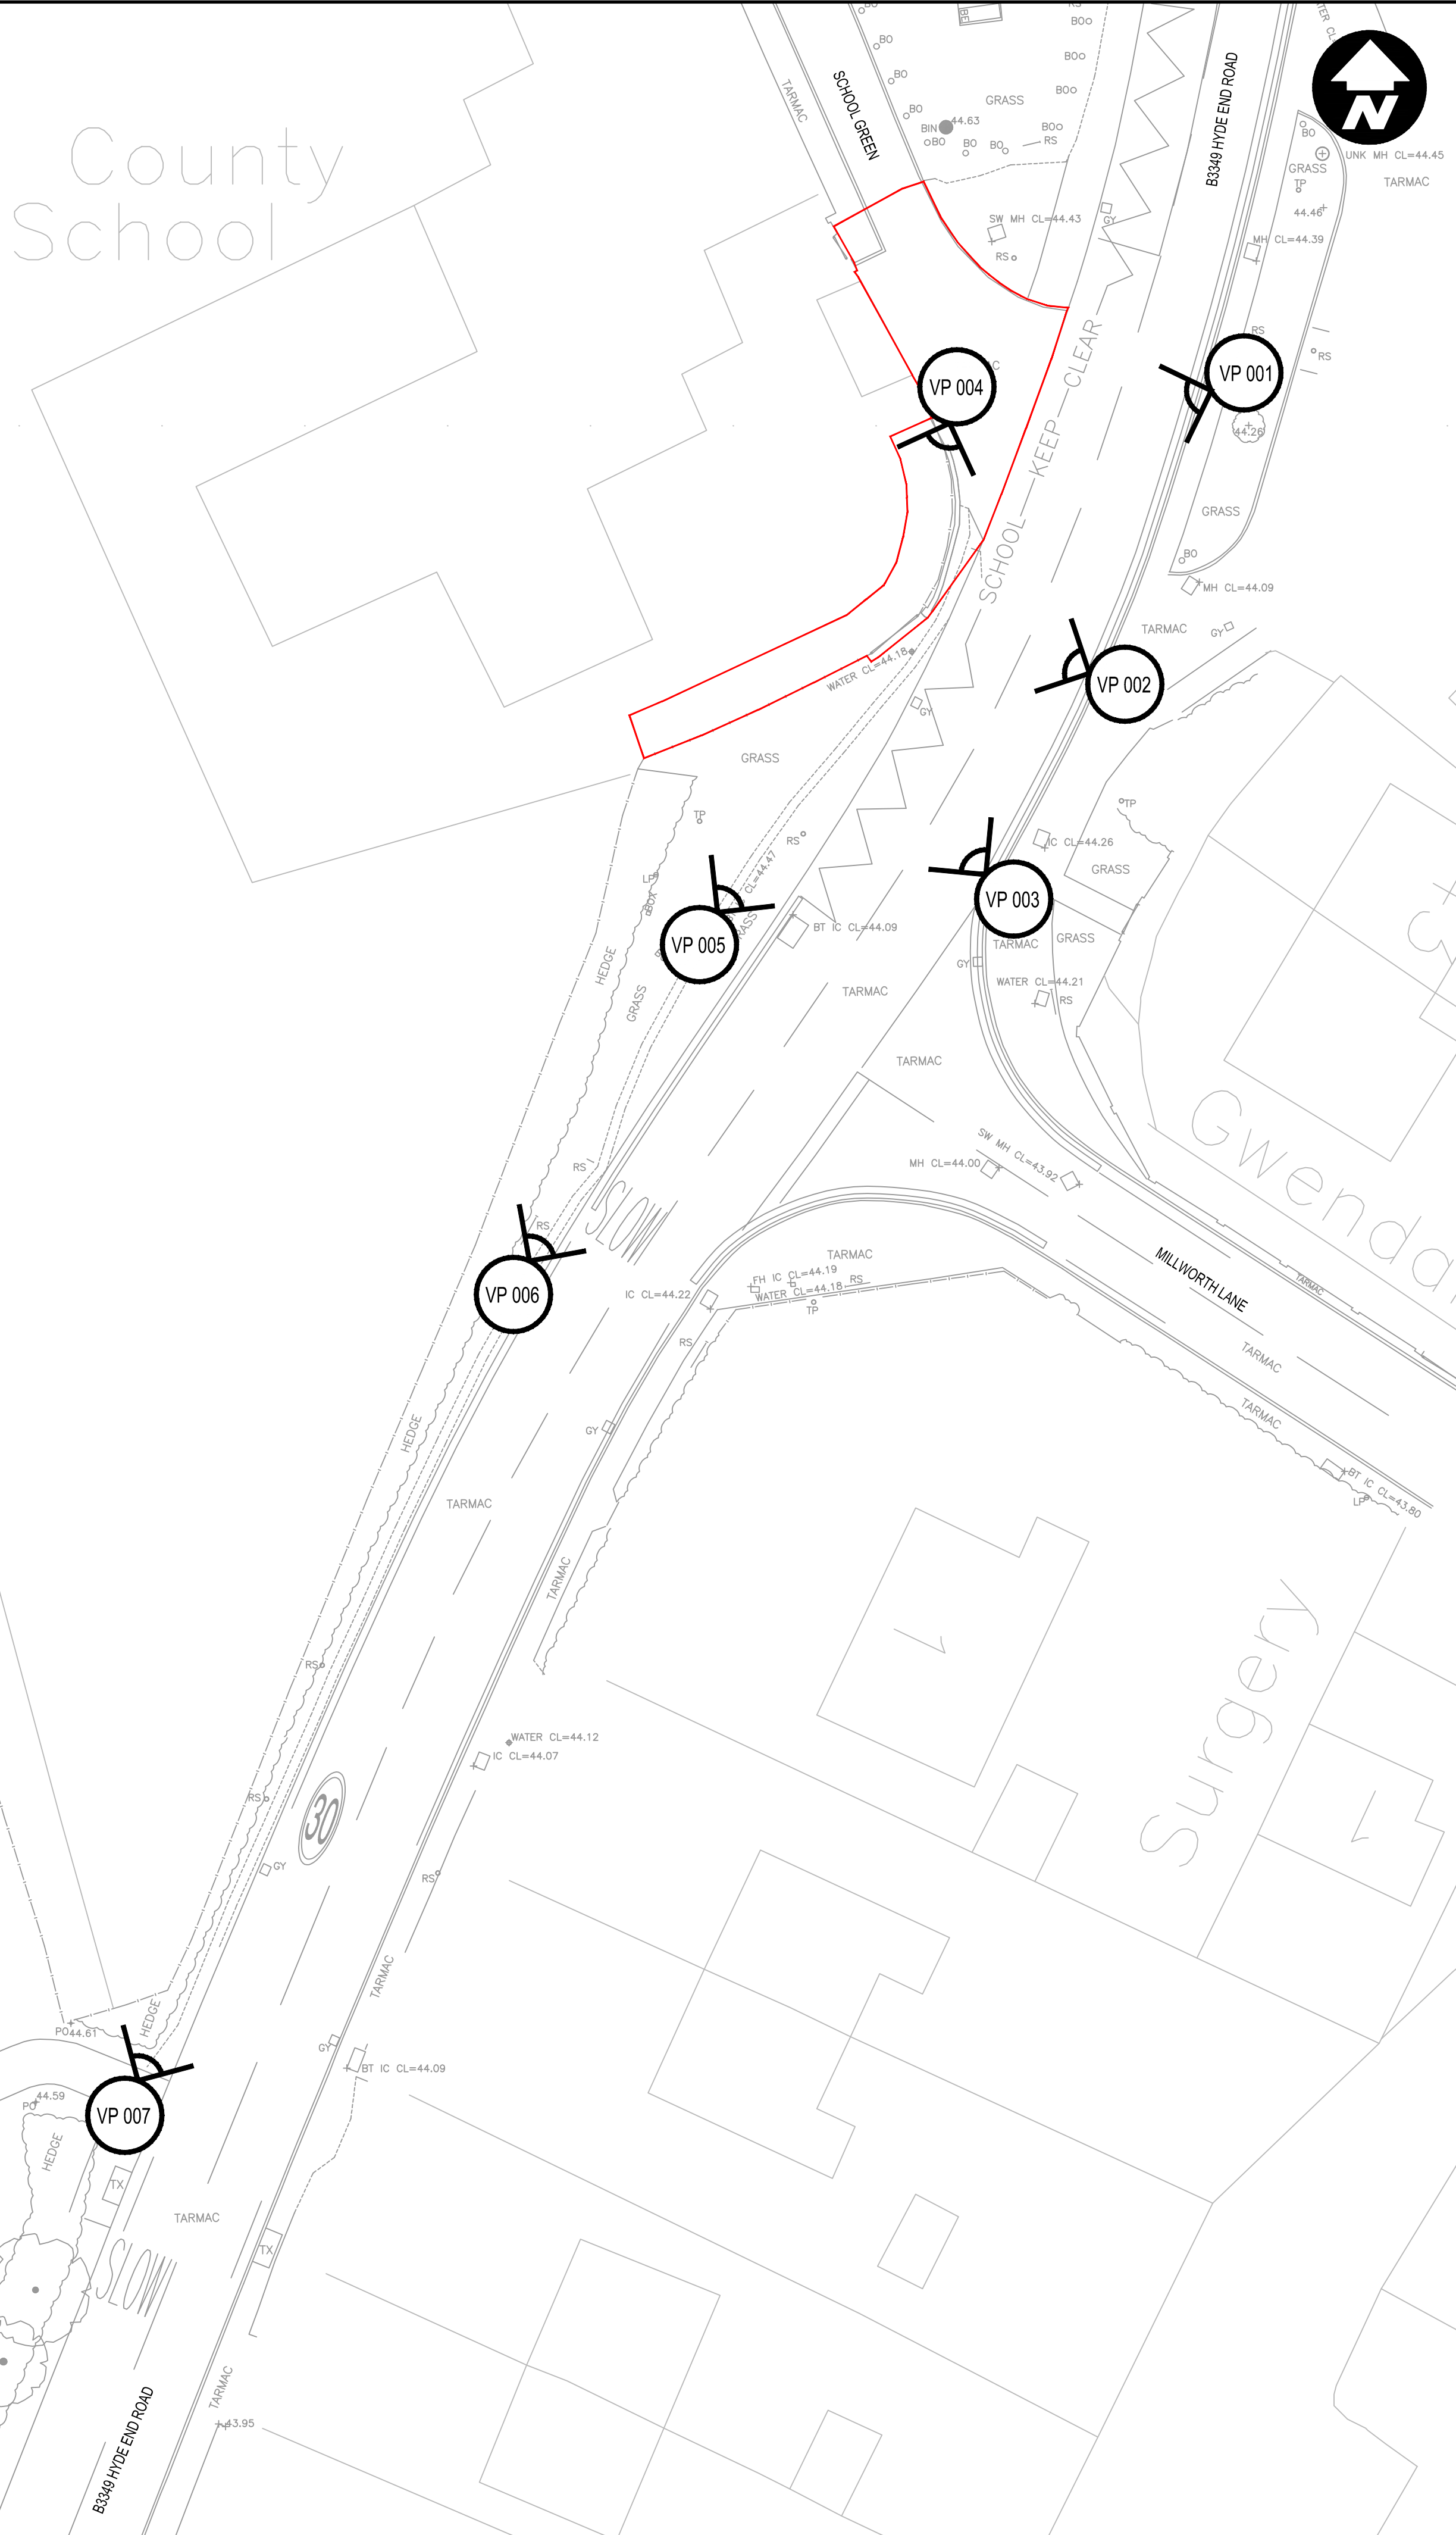


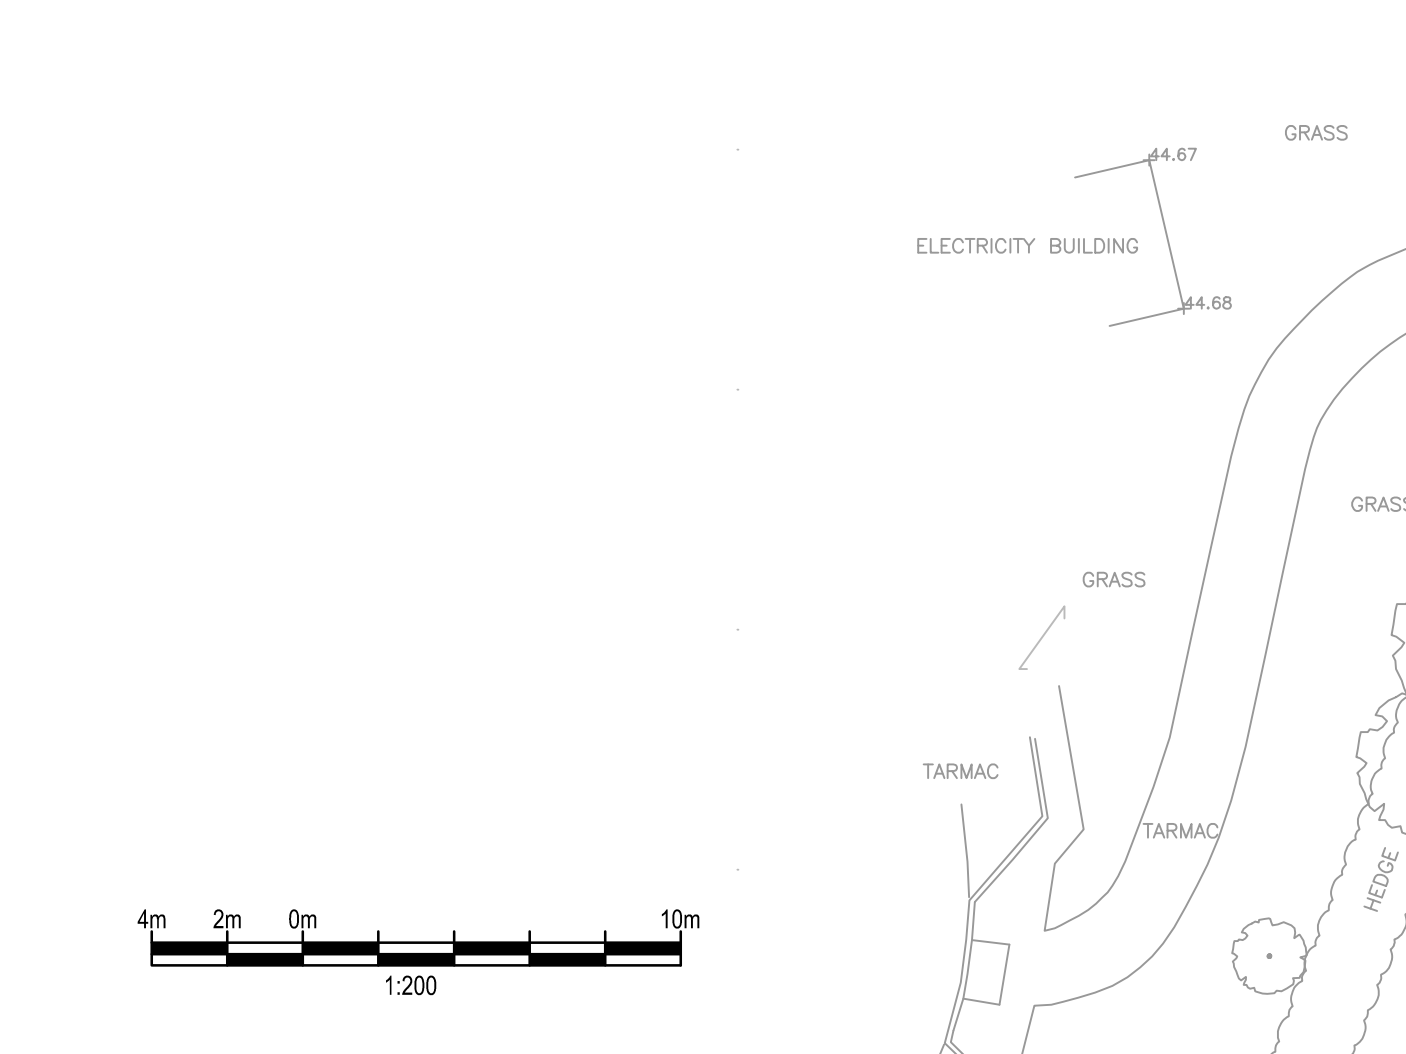

DO NOT SCALE

Key:

Proposed Scheme Red Line Boundary

PO2	15/04/2026	TM	SECOND ISSUE	SS	AV
PO1	05/12/2025	TM	FIRST ISSUE	BP	AV
REV	DATE	BY	DESCRIPTION	CHK	APP

DRAWING STATUS:

wsp

1 Capital Quarter, Tyndall St, Cardiff, CF10 4BZ, UK
T+ 44 (0) 292 076 9200
wsp.com

CLIENT:
Wokingham Borough Council

ARCHITECT:

SITE/PROJECT:
Shinfield Infant and Nursery School

TITLE:
Existing Photo Elevations and Viewpoint Locations
for Full Planning and Listed Building Consent Application

SCALE @ A1:
1:200

CHECKED:
SS

APPROVED:
AV

PROJECT NO:
8093402

DESIGNED:
TM

DRAWN:
TM

DATE:
27/11/2025

DRAWING NO:
8093402-WSP-IP-PLN-014

REV:
PO2

© WSP UK Ltd