

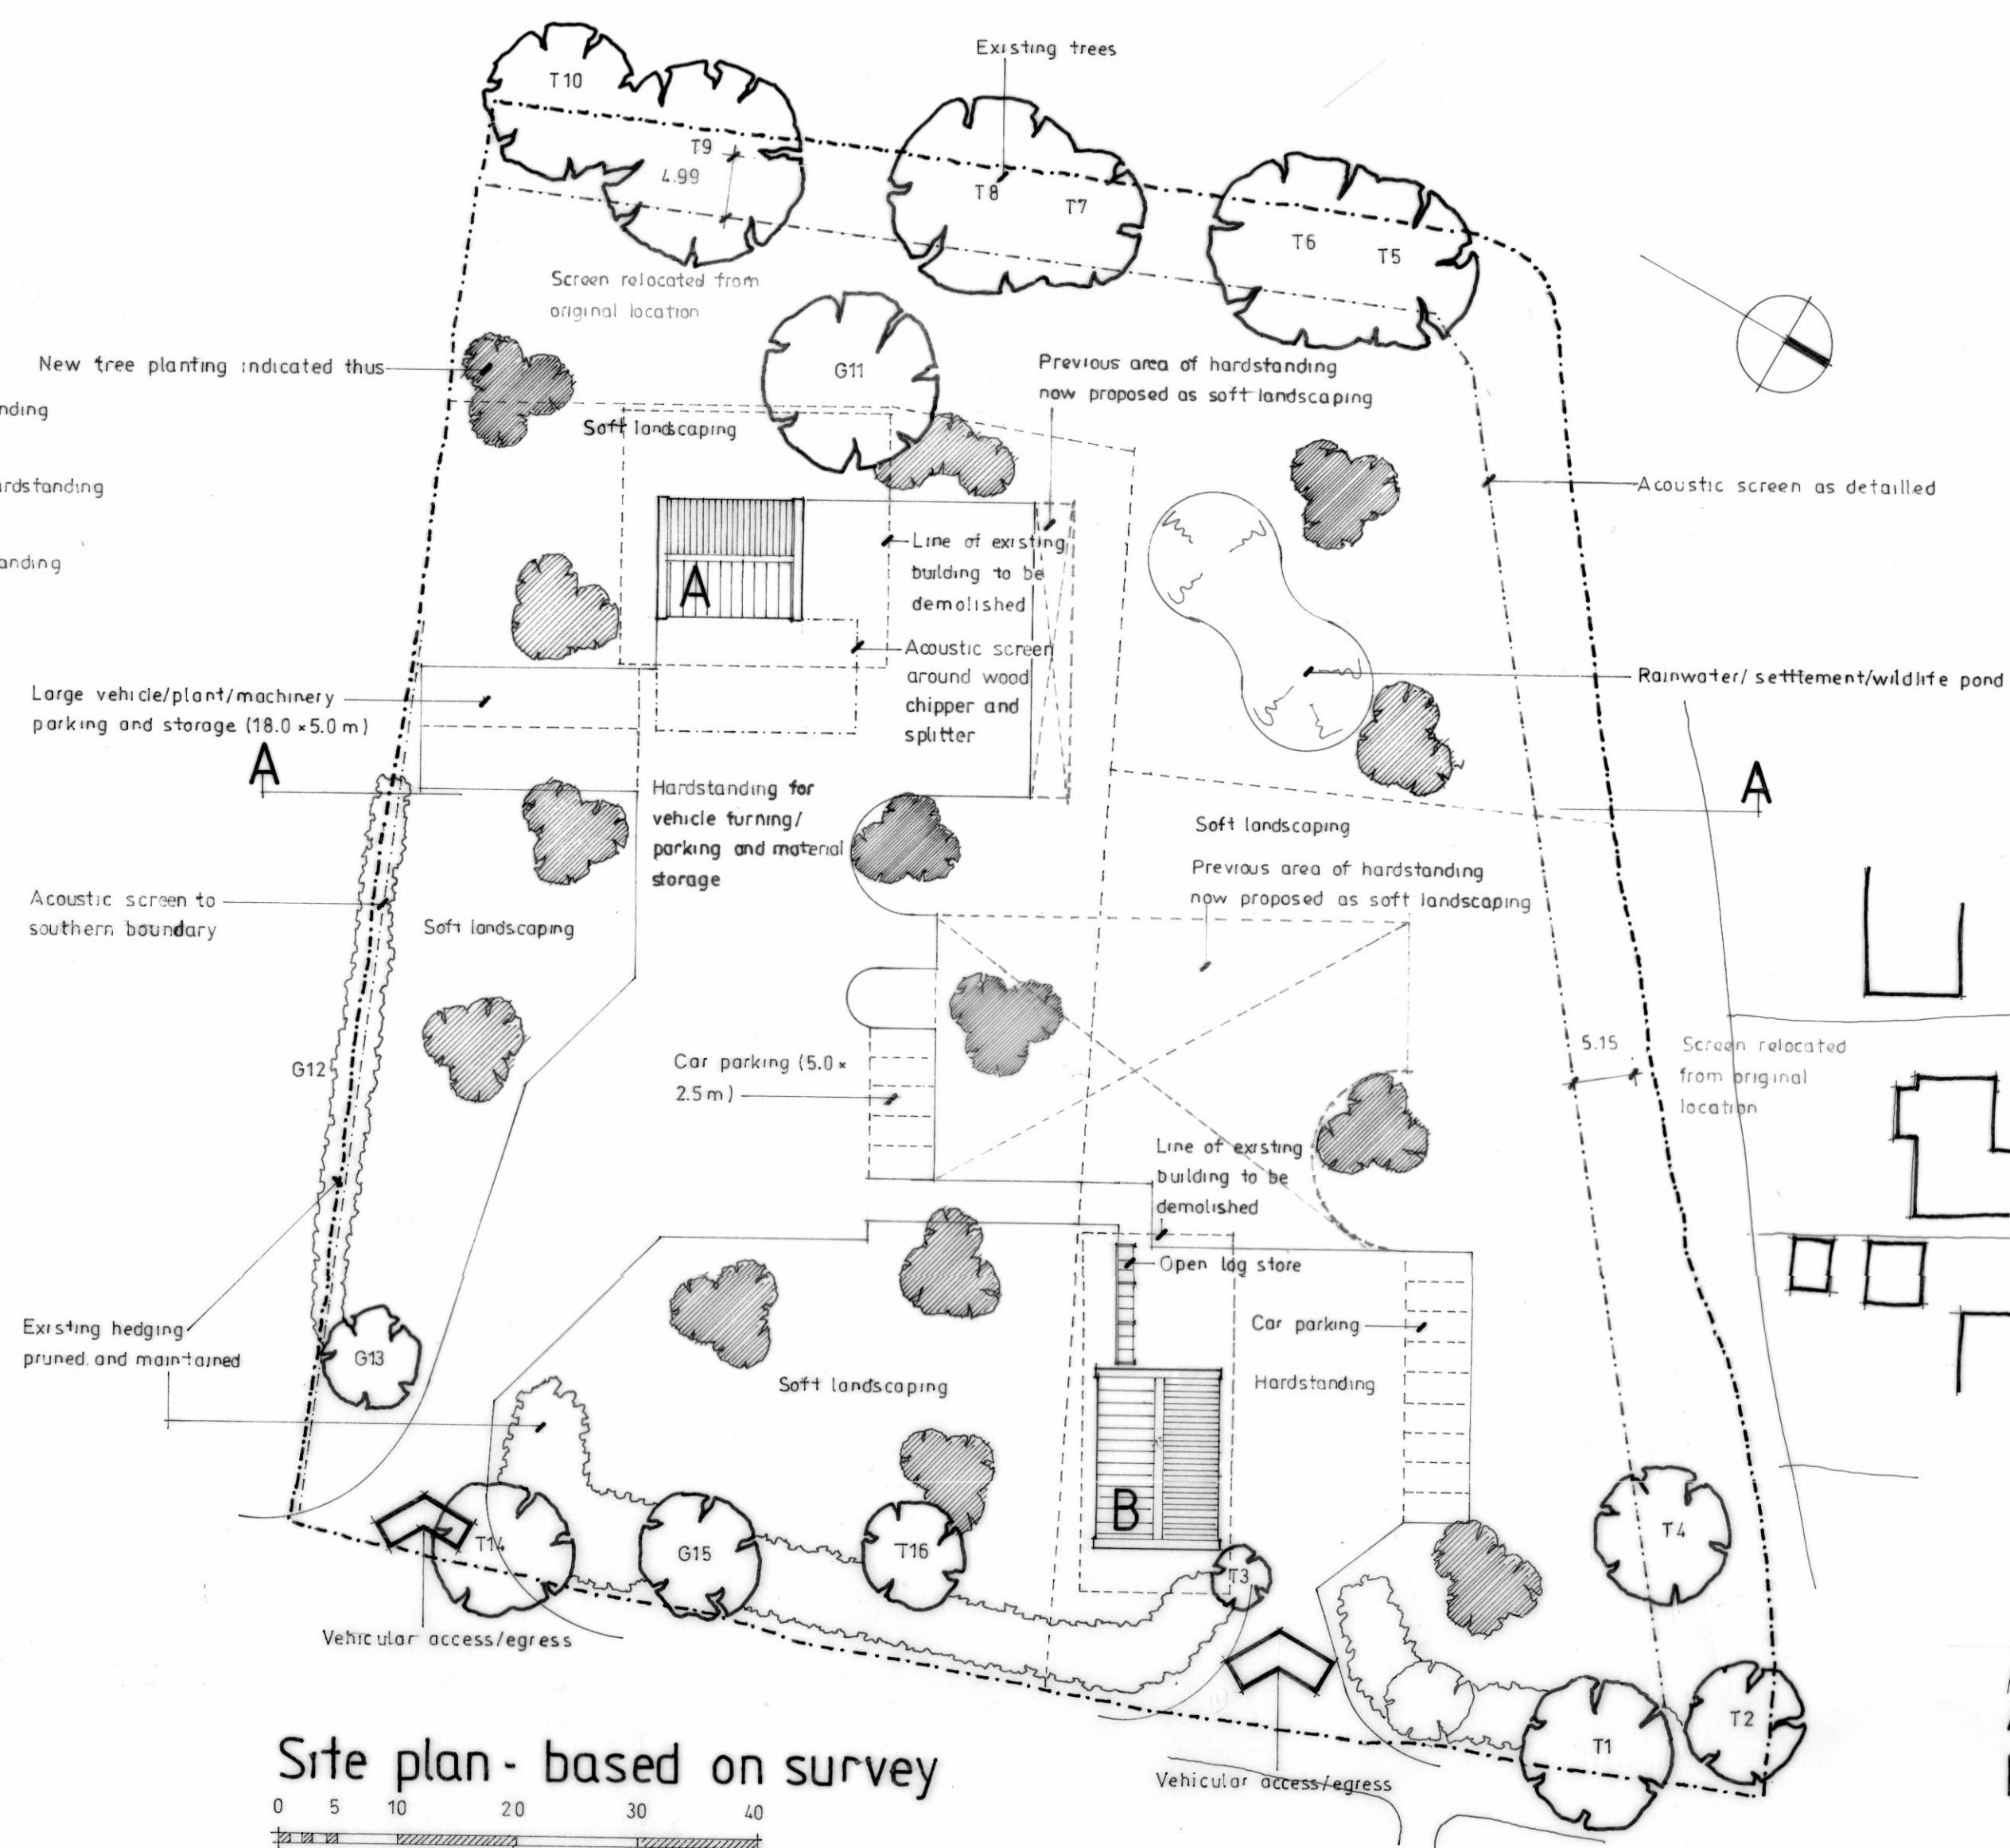
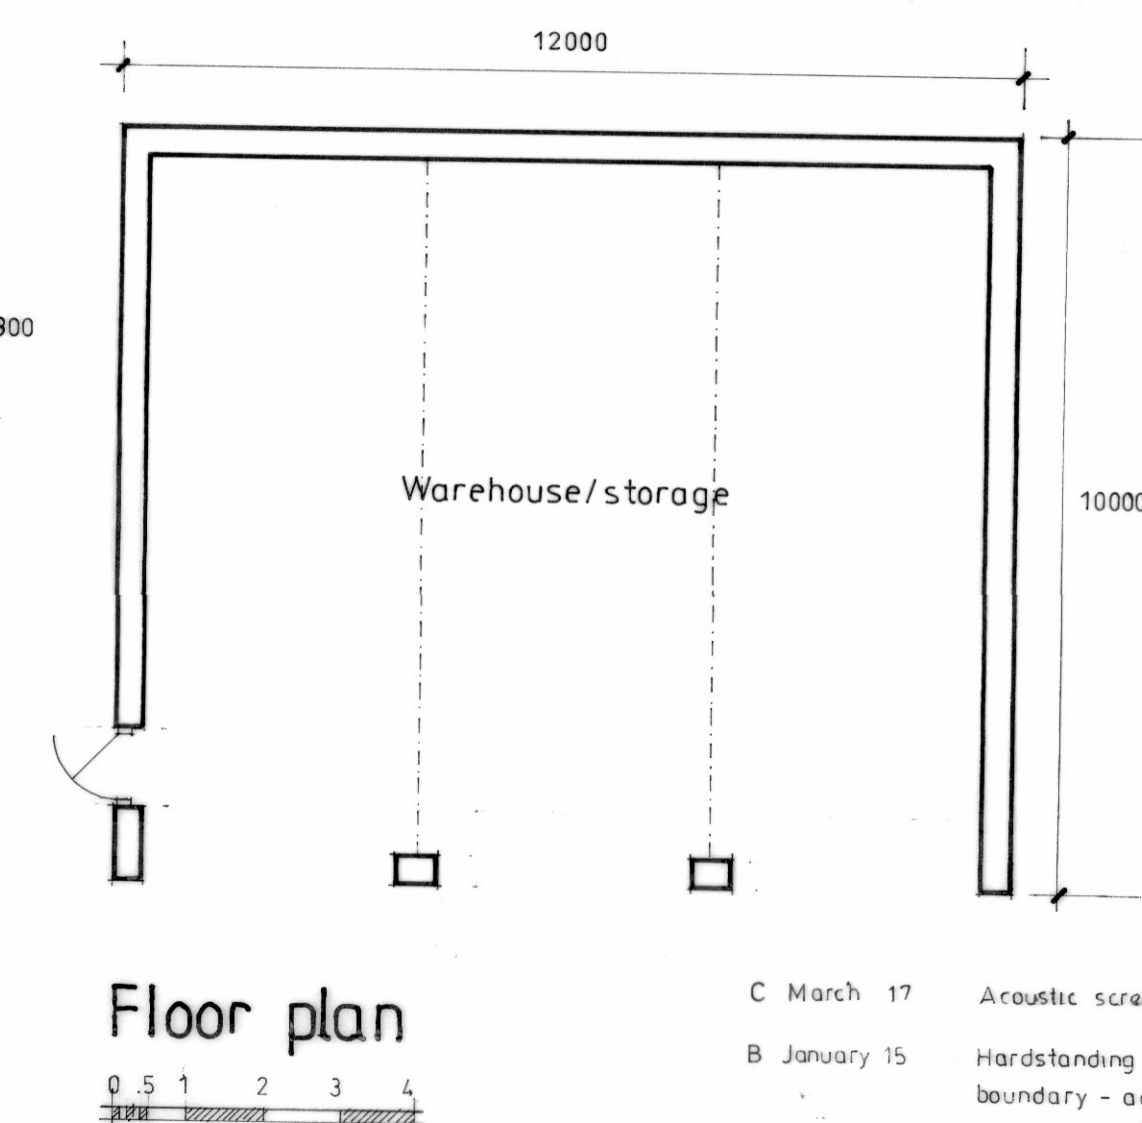
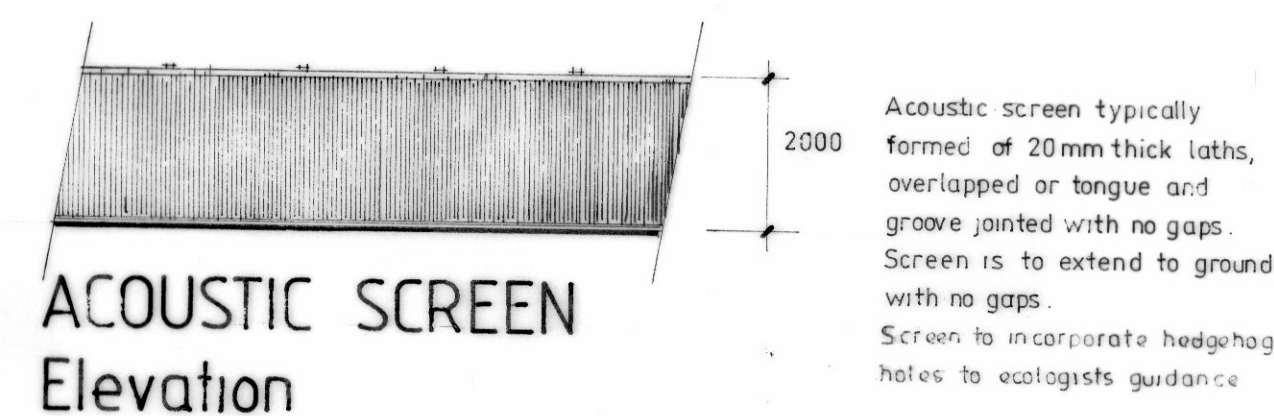
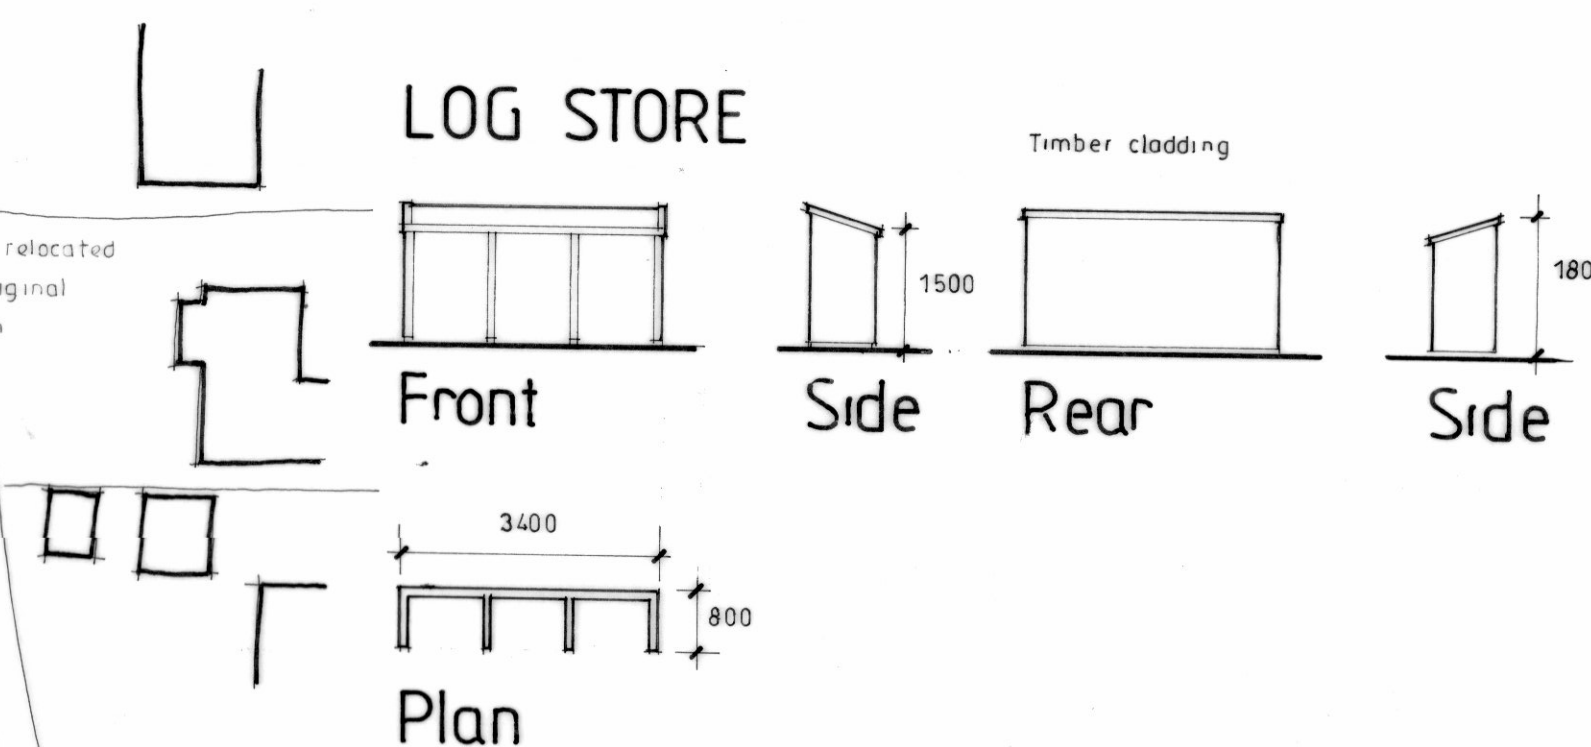
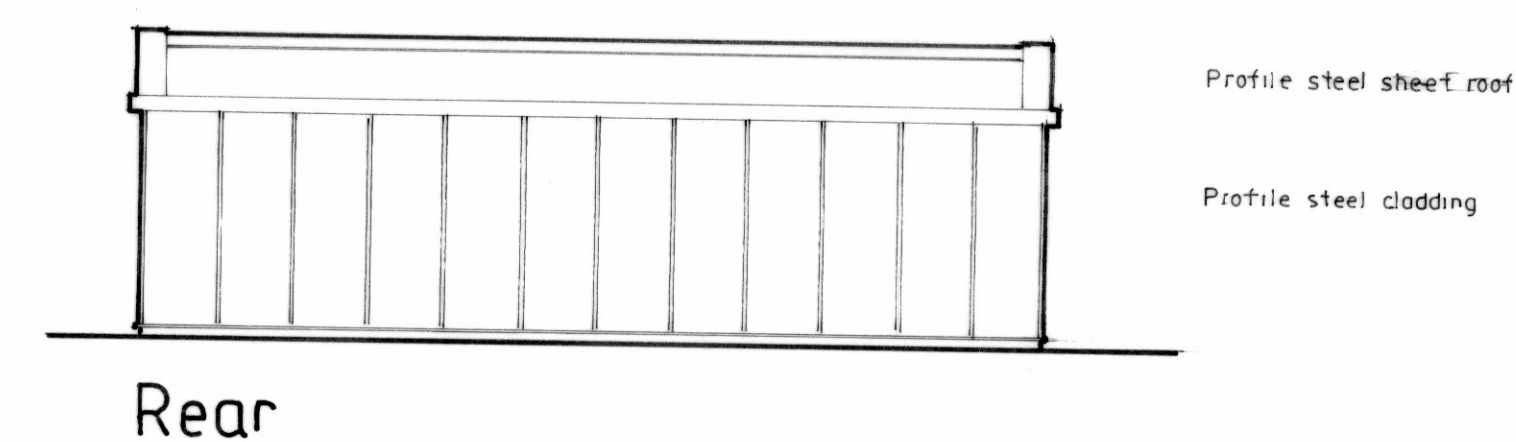
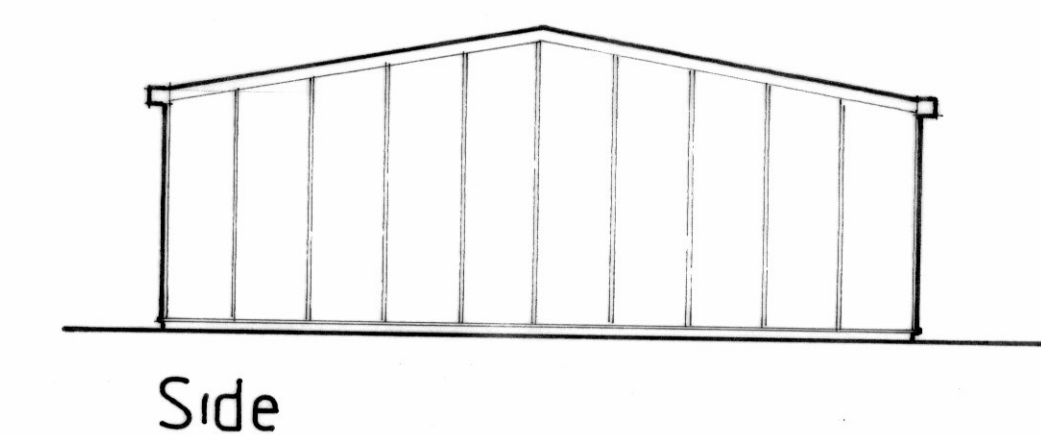


Original scheme area of hardstanding
3,786 m²
Proposed area of reduction of hardstanding
993 m²
Percentage of reduction in hardstanding
26 %
Proposed area of hardstanding
2,793 m²

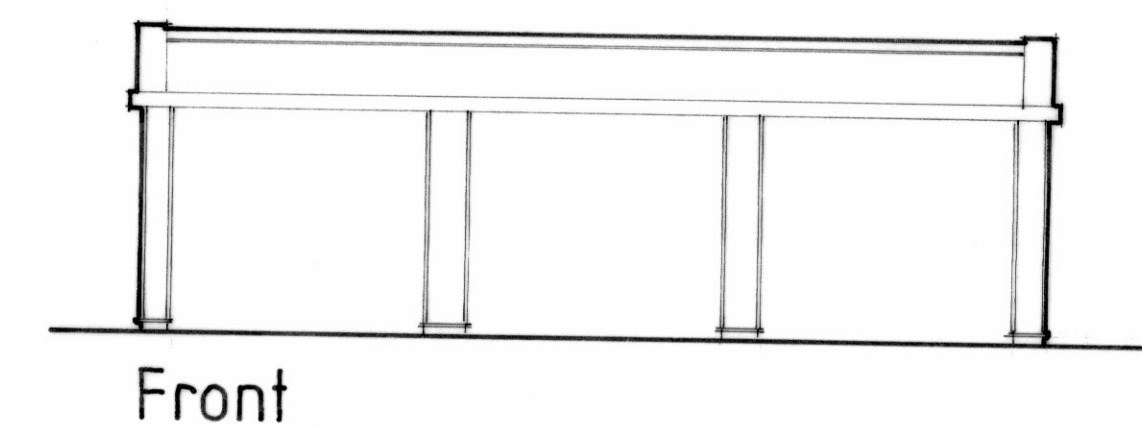


UNIT A

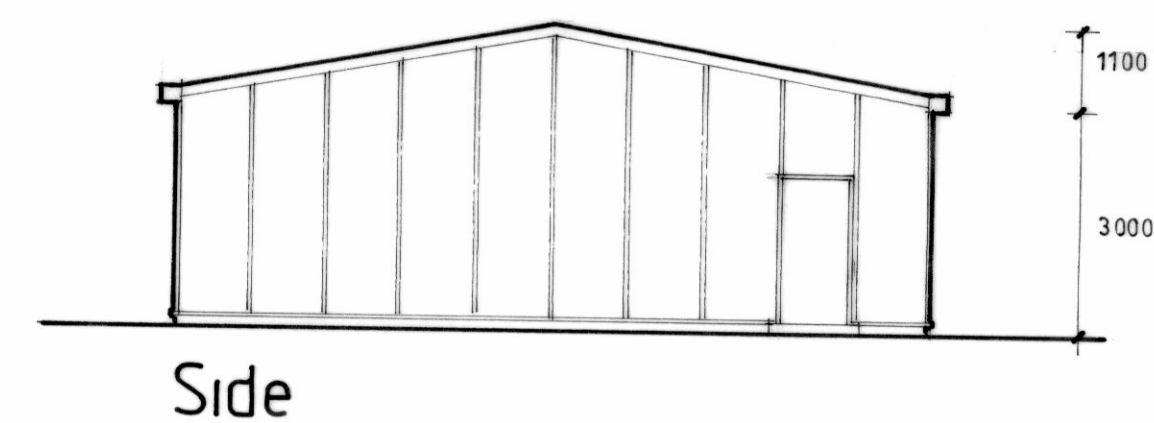

- C March 17 Acoustic screen relocated
- B January 15 Hardstanding area reduced by 26%, bund removed from west/north boundary - acoustic screen indicated to west/north boundary
- A April Bund adjusted so no impingement on existing r.p.a. of trees. Acoustic screen indicated and detailed. Landscaping reduced to bund.

project Change of use/redevelopment
location Robin Lodge Nursery, Part Lane, Swallowfield
drawing Revised proposal (1 of 2)
drawing no. 979 / 10A & C
scale 1 : 100 1 : 500
date November 2022

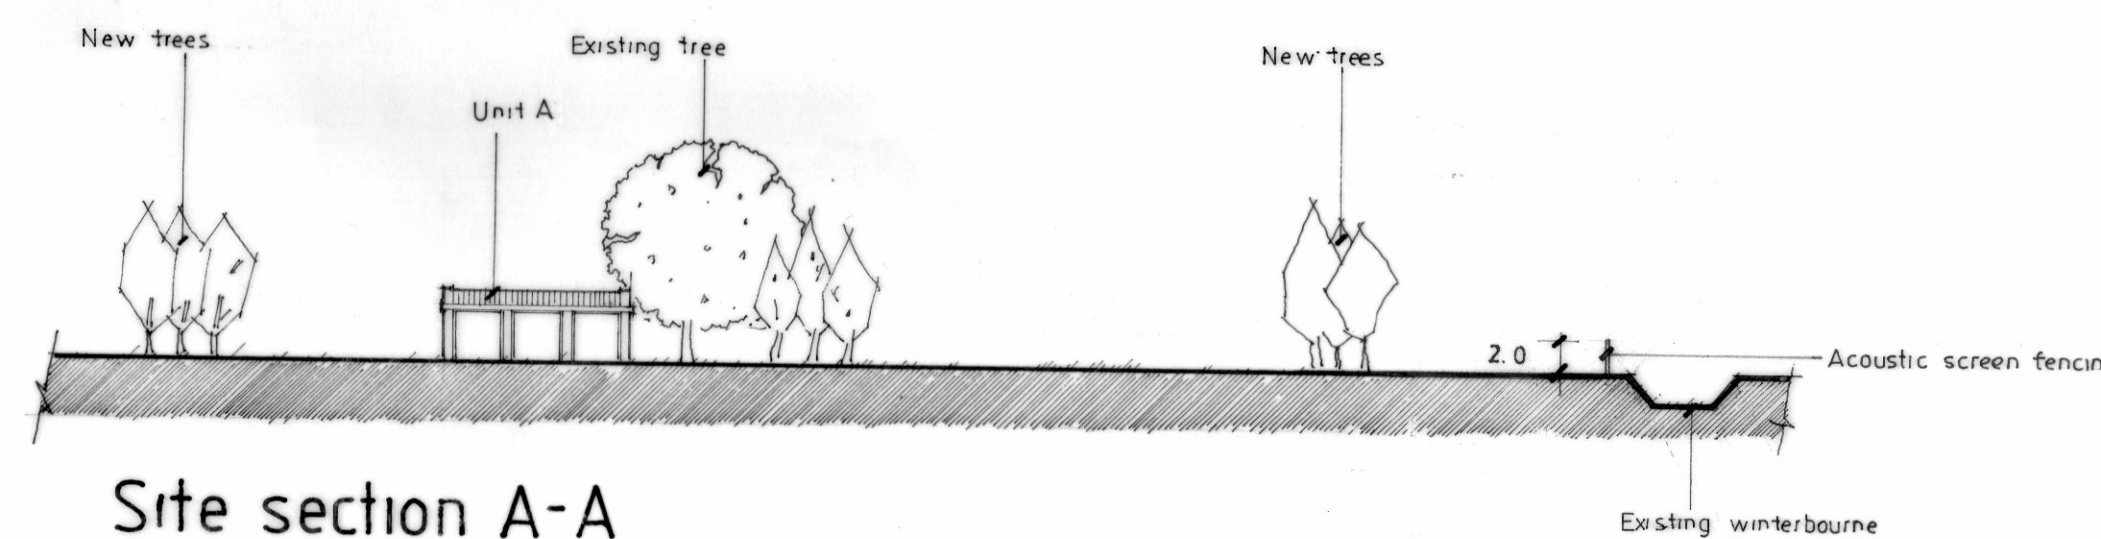

Architectural Design, Planning and Project Build.
with
Ex - Army Builders Ltd
Trained by the Best

Yateley: 01252 308288
Reading: 01189 639904
Guildford: 01483 299346
Email: enquiries@ex-armybuilders.co.uk