
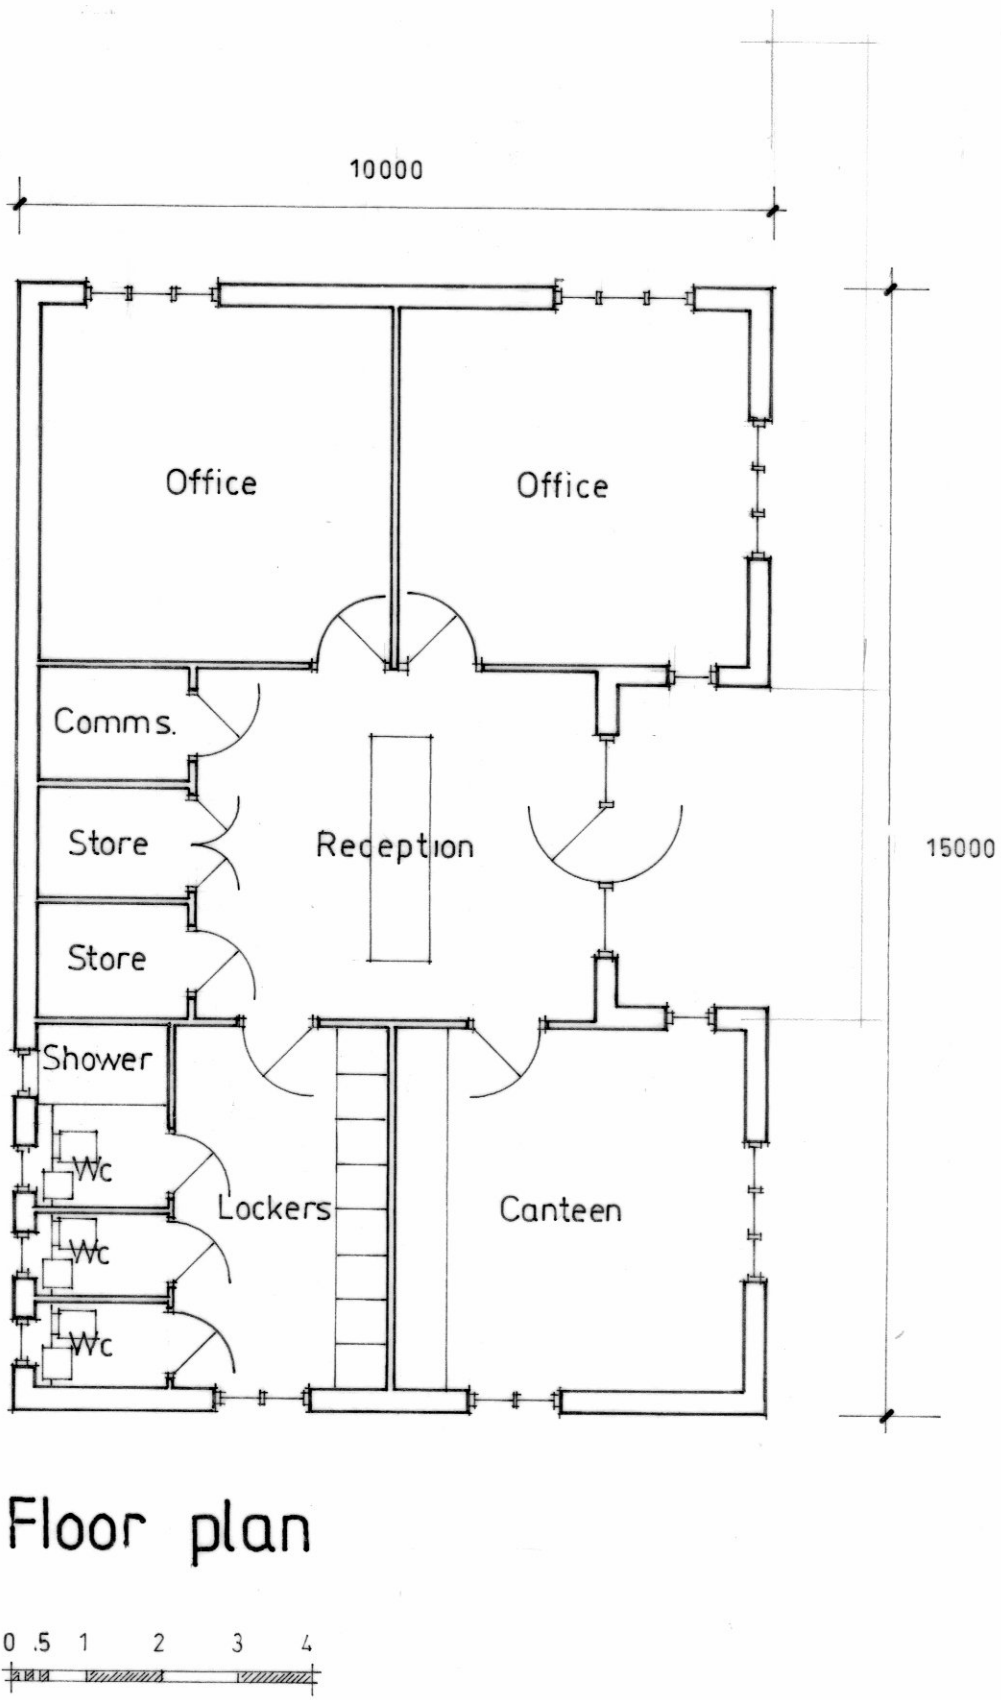


UNIT B

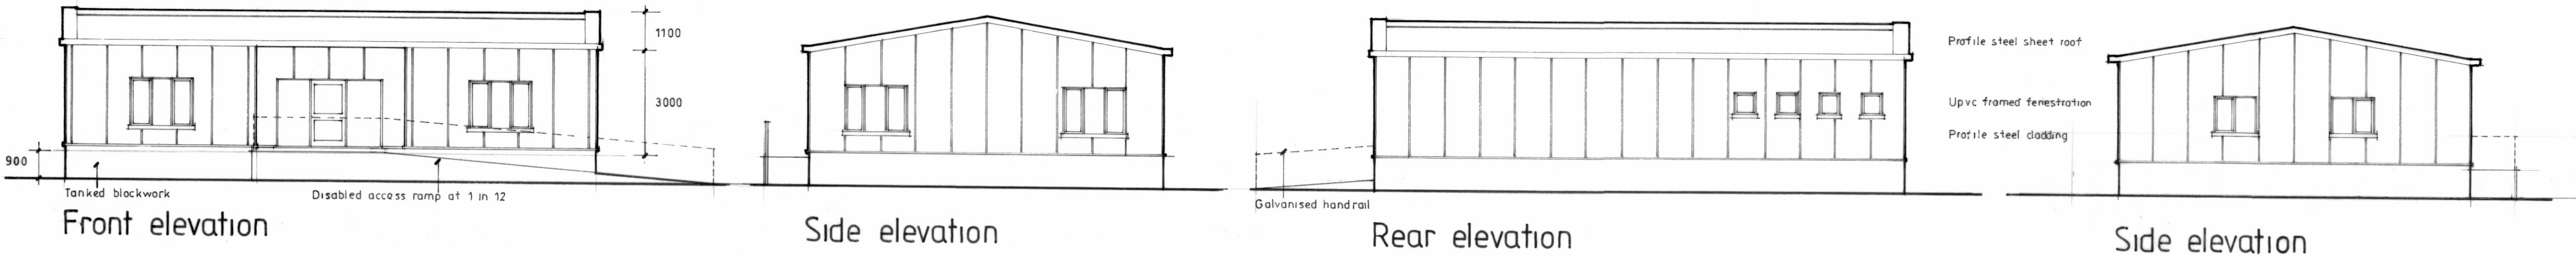

A May 2025	Building raised by 900mm to accord with FRA.
project	Change of use/redevelopment
location	Robin Lodge Nursery, Part Lane, Swallowfield
drawing	Revised proposal (2 of 2)
drawing no.	979 / 11 A
scale	1 : 100
date	November 2022

Architectural Design, Planning and Project Build.
with
Ex - Army Builders Ltd
Trained by the Best

Yateley: 01252 308288
Reading: 01189 639904
Guildford: 01483 299346
Email: enquiries@ex-armybuilders.co.uk