


Stanbury House,
Spencers Wood

Site Location Plan

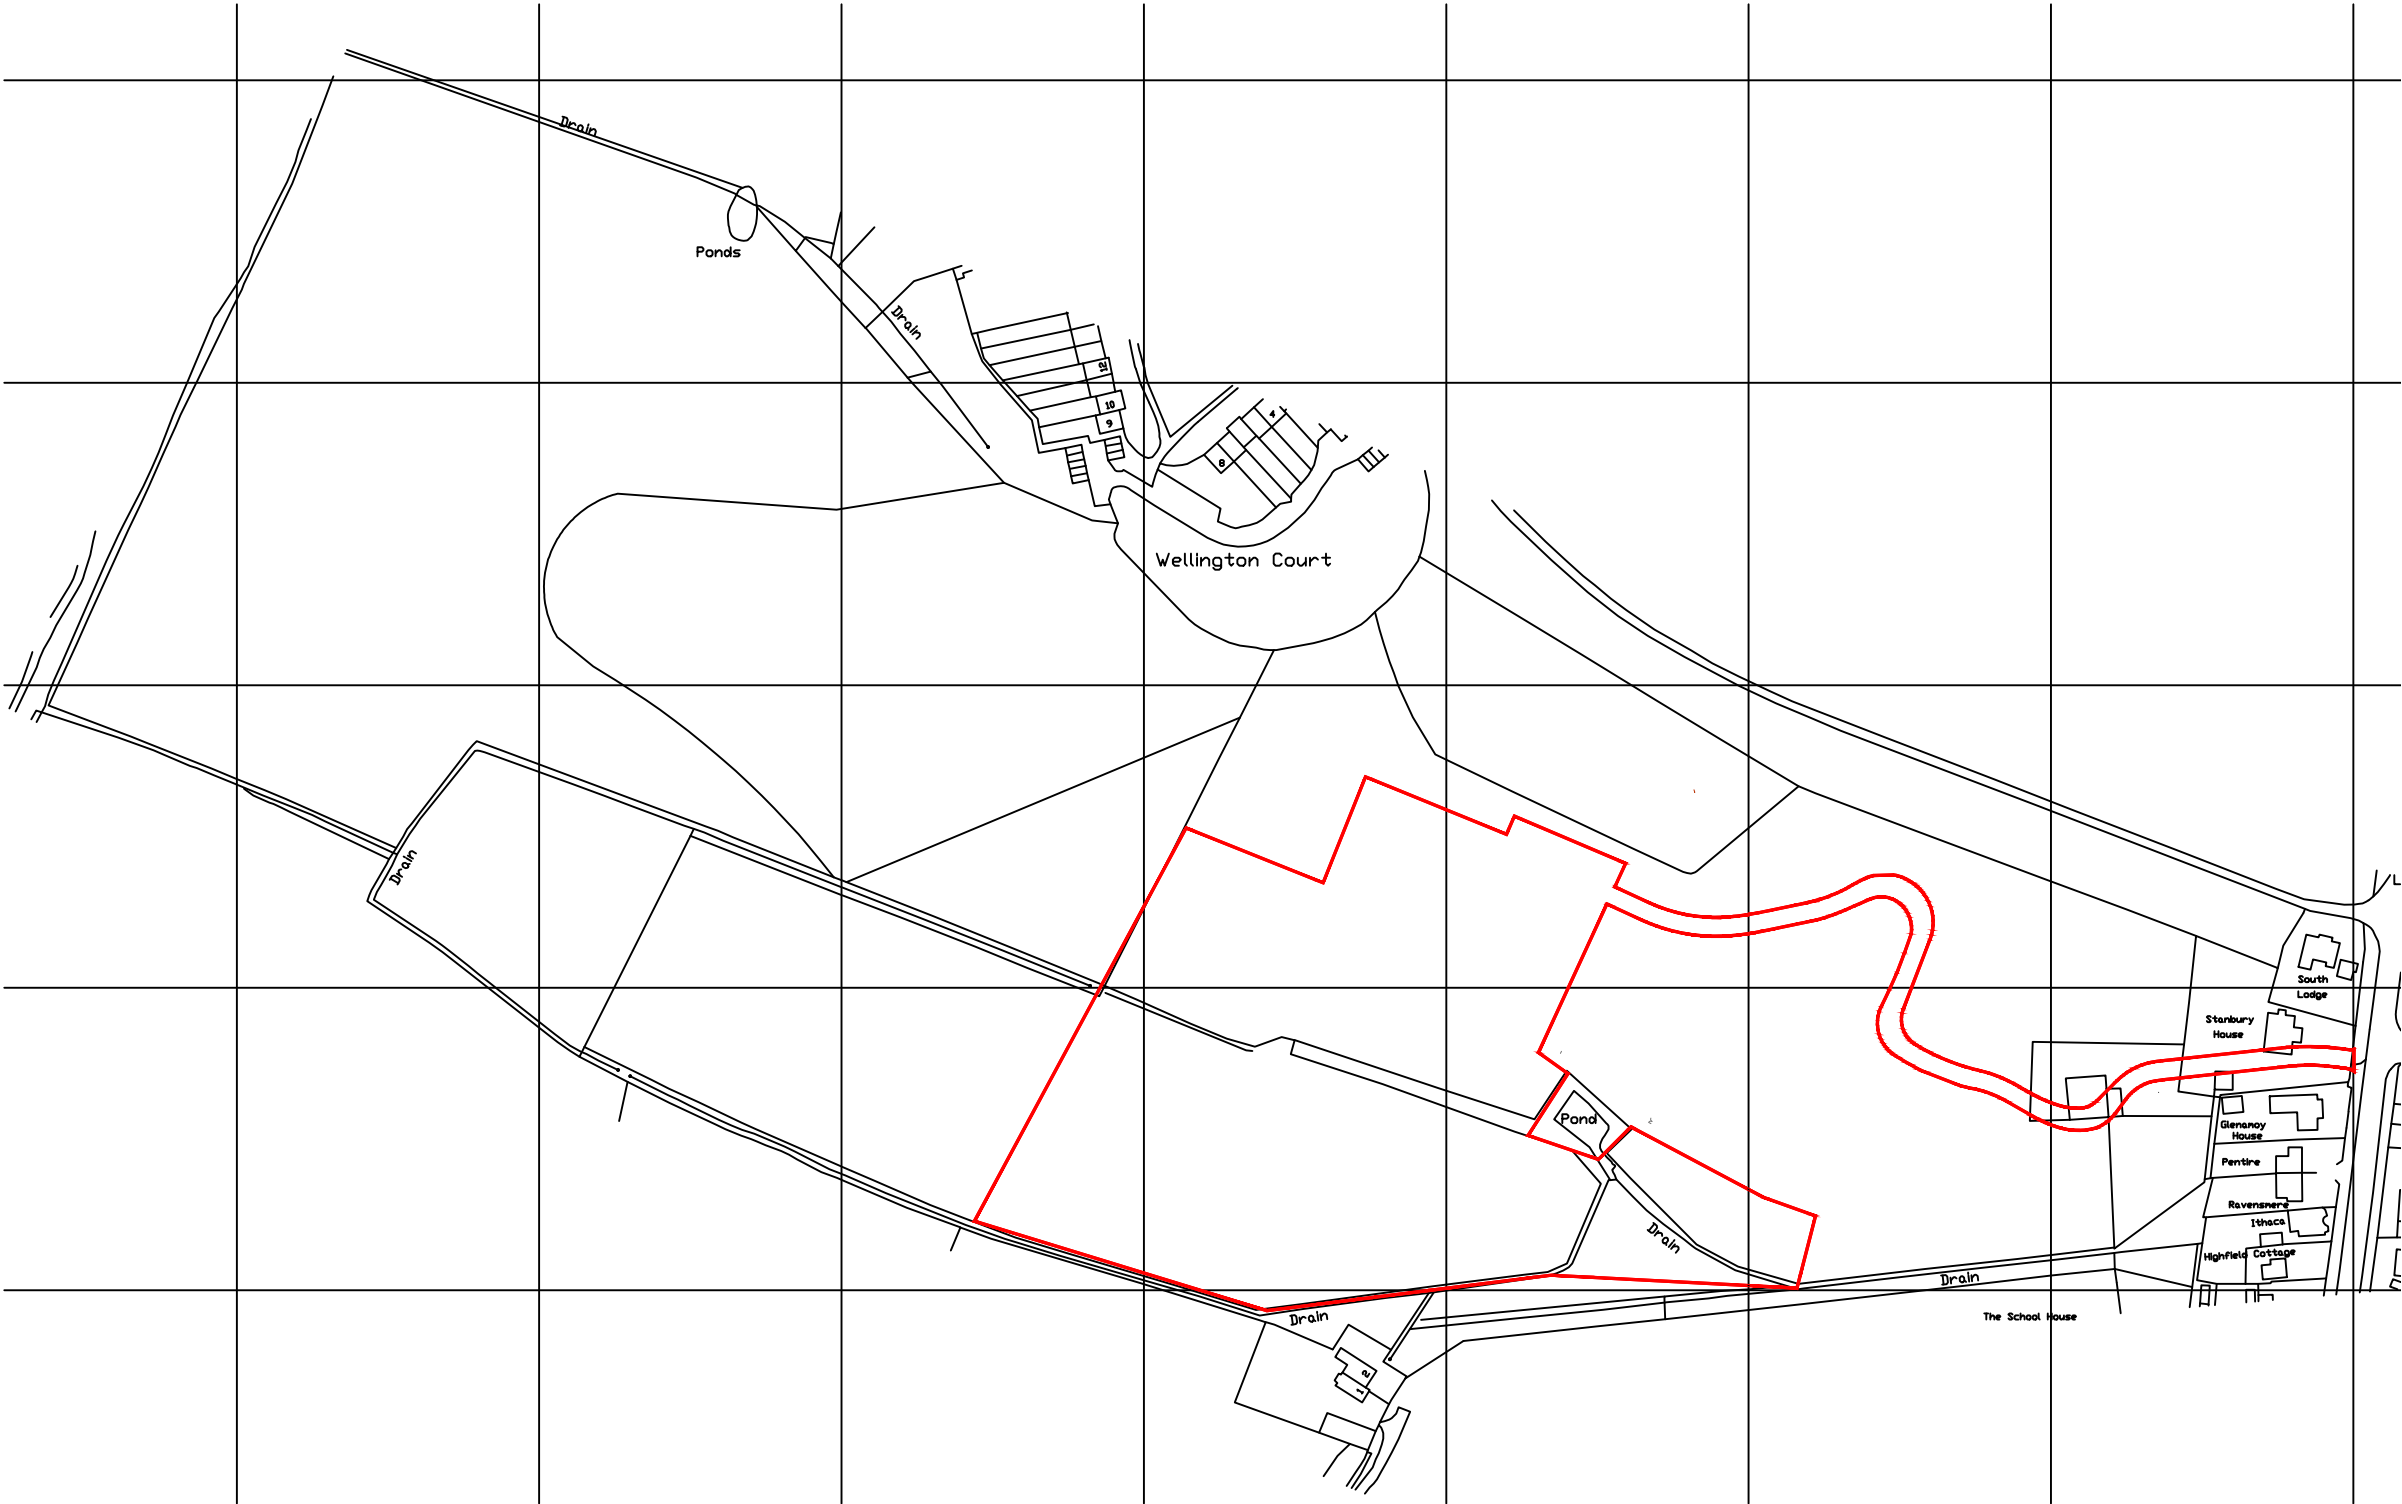

Site Area - 2.94 ha

REVISIONS

REVISIONS	DATE
A Boundary line corrected	01/23
B Red line to highway added	06/23
C Red line amended on North boundary	07/23
D SANG removed area added	12/24
E Plan renamed	12/24

p.p.s.

Kingsbrook House
7 Kingsway
Bedford
MK429BA
T 01234 272829
F 01234 271412
info@phillips-planning.co.uk

Phillips Planning Services Ltd.
Town Planning and Development Consultants

PROJECT

Stanbury House, Spencers
Wood

TITLE

Site Location Plan

CLIENT

Cooper Estates Ltd

SCALE (@ A3)	DRAWN BY	DATE
1 : 2500	LK	04/23

PROJECT NUMBER	DRAWING NUMBER	REV
043023	23-01	E

GENERAL DISCLAIMER

Planning drawings only - not to be used for construction purposes. These drawings can be scaled for planning purposes. All measurements to be checked on site and any discrepancies to be brought to the attention of the designer

COPYRIGHT NOTICES

Copyright © 2023 - All rights reserved. These drawings may not be copied or reproduced in whole or in part without the written consent of Phillips Planning Services Ltd.

Ordnance Survey © Crown Copyright 2023. All rights reserved. Licence number 100022432

Ordnance Survey (c) Crown Copyright 2011. All rights reserved. Licence number 100020449

