




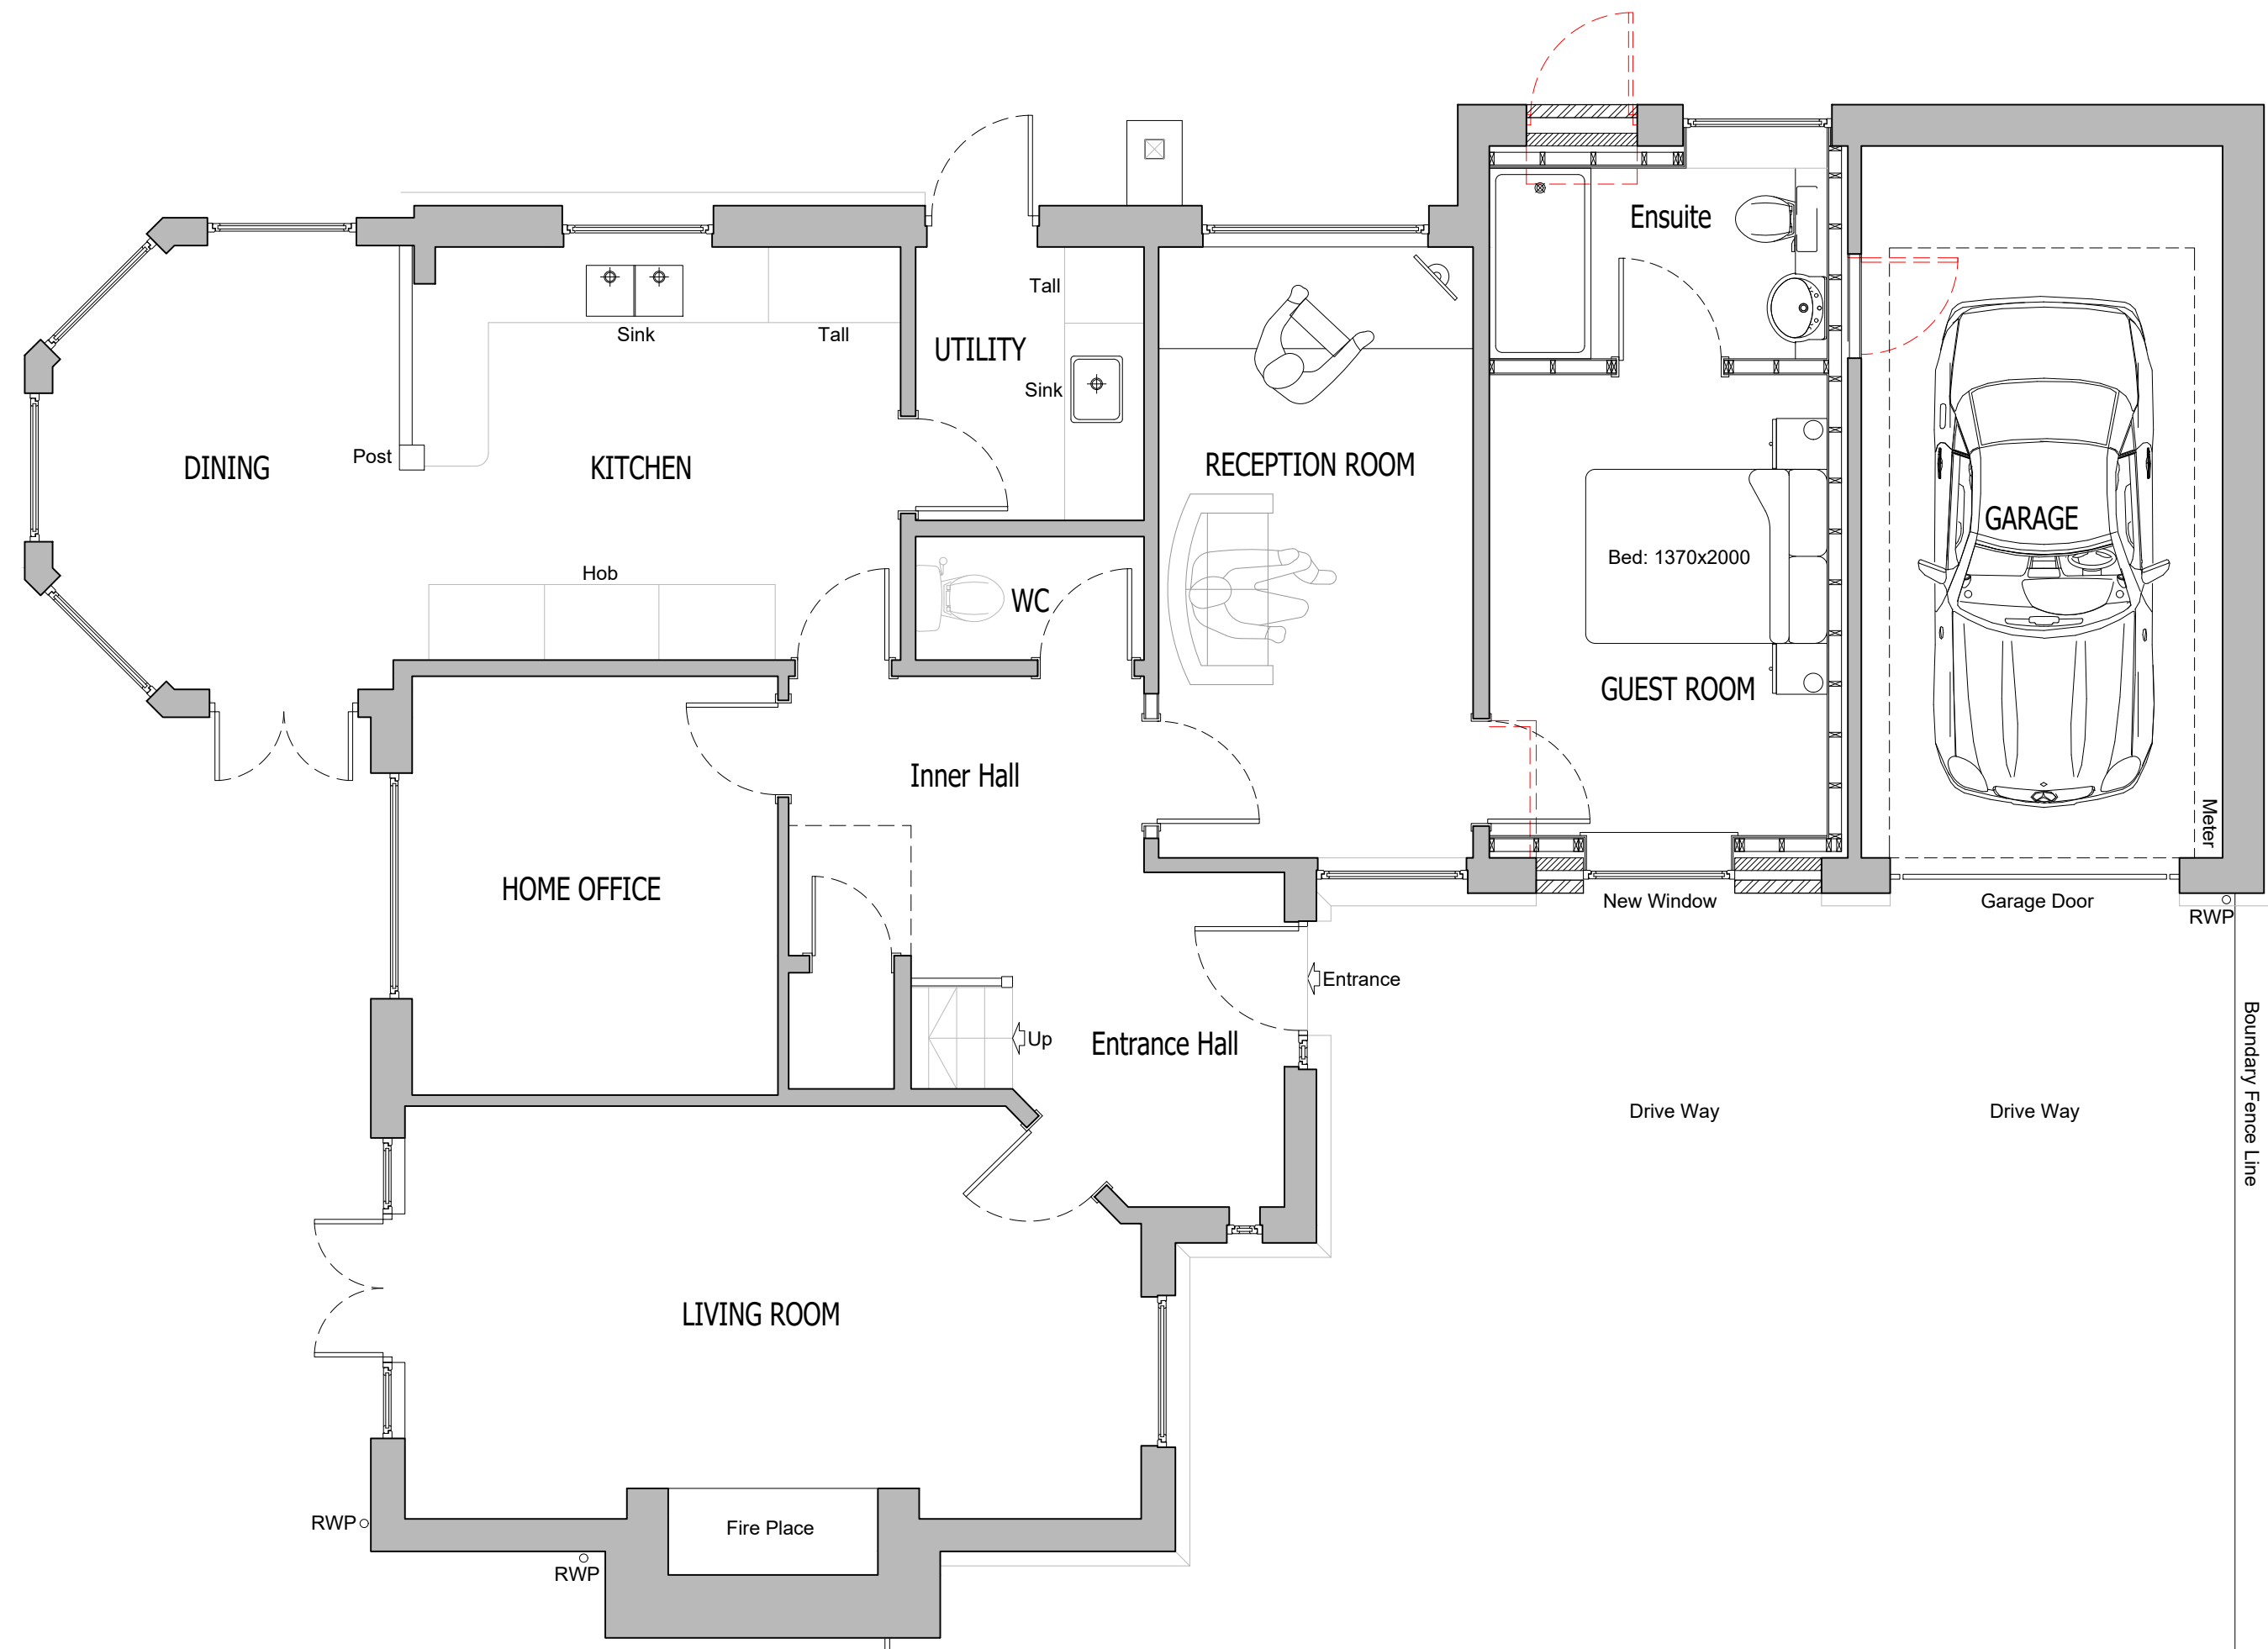

GROUND FLOOR GENERAL ARRANGEMENT PLAN As Proposed
Scale 1:50

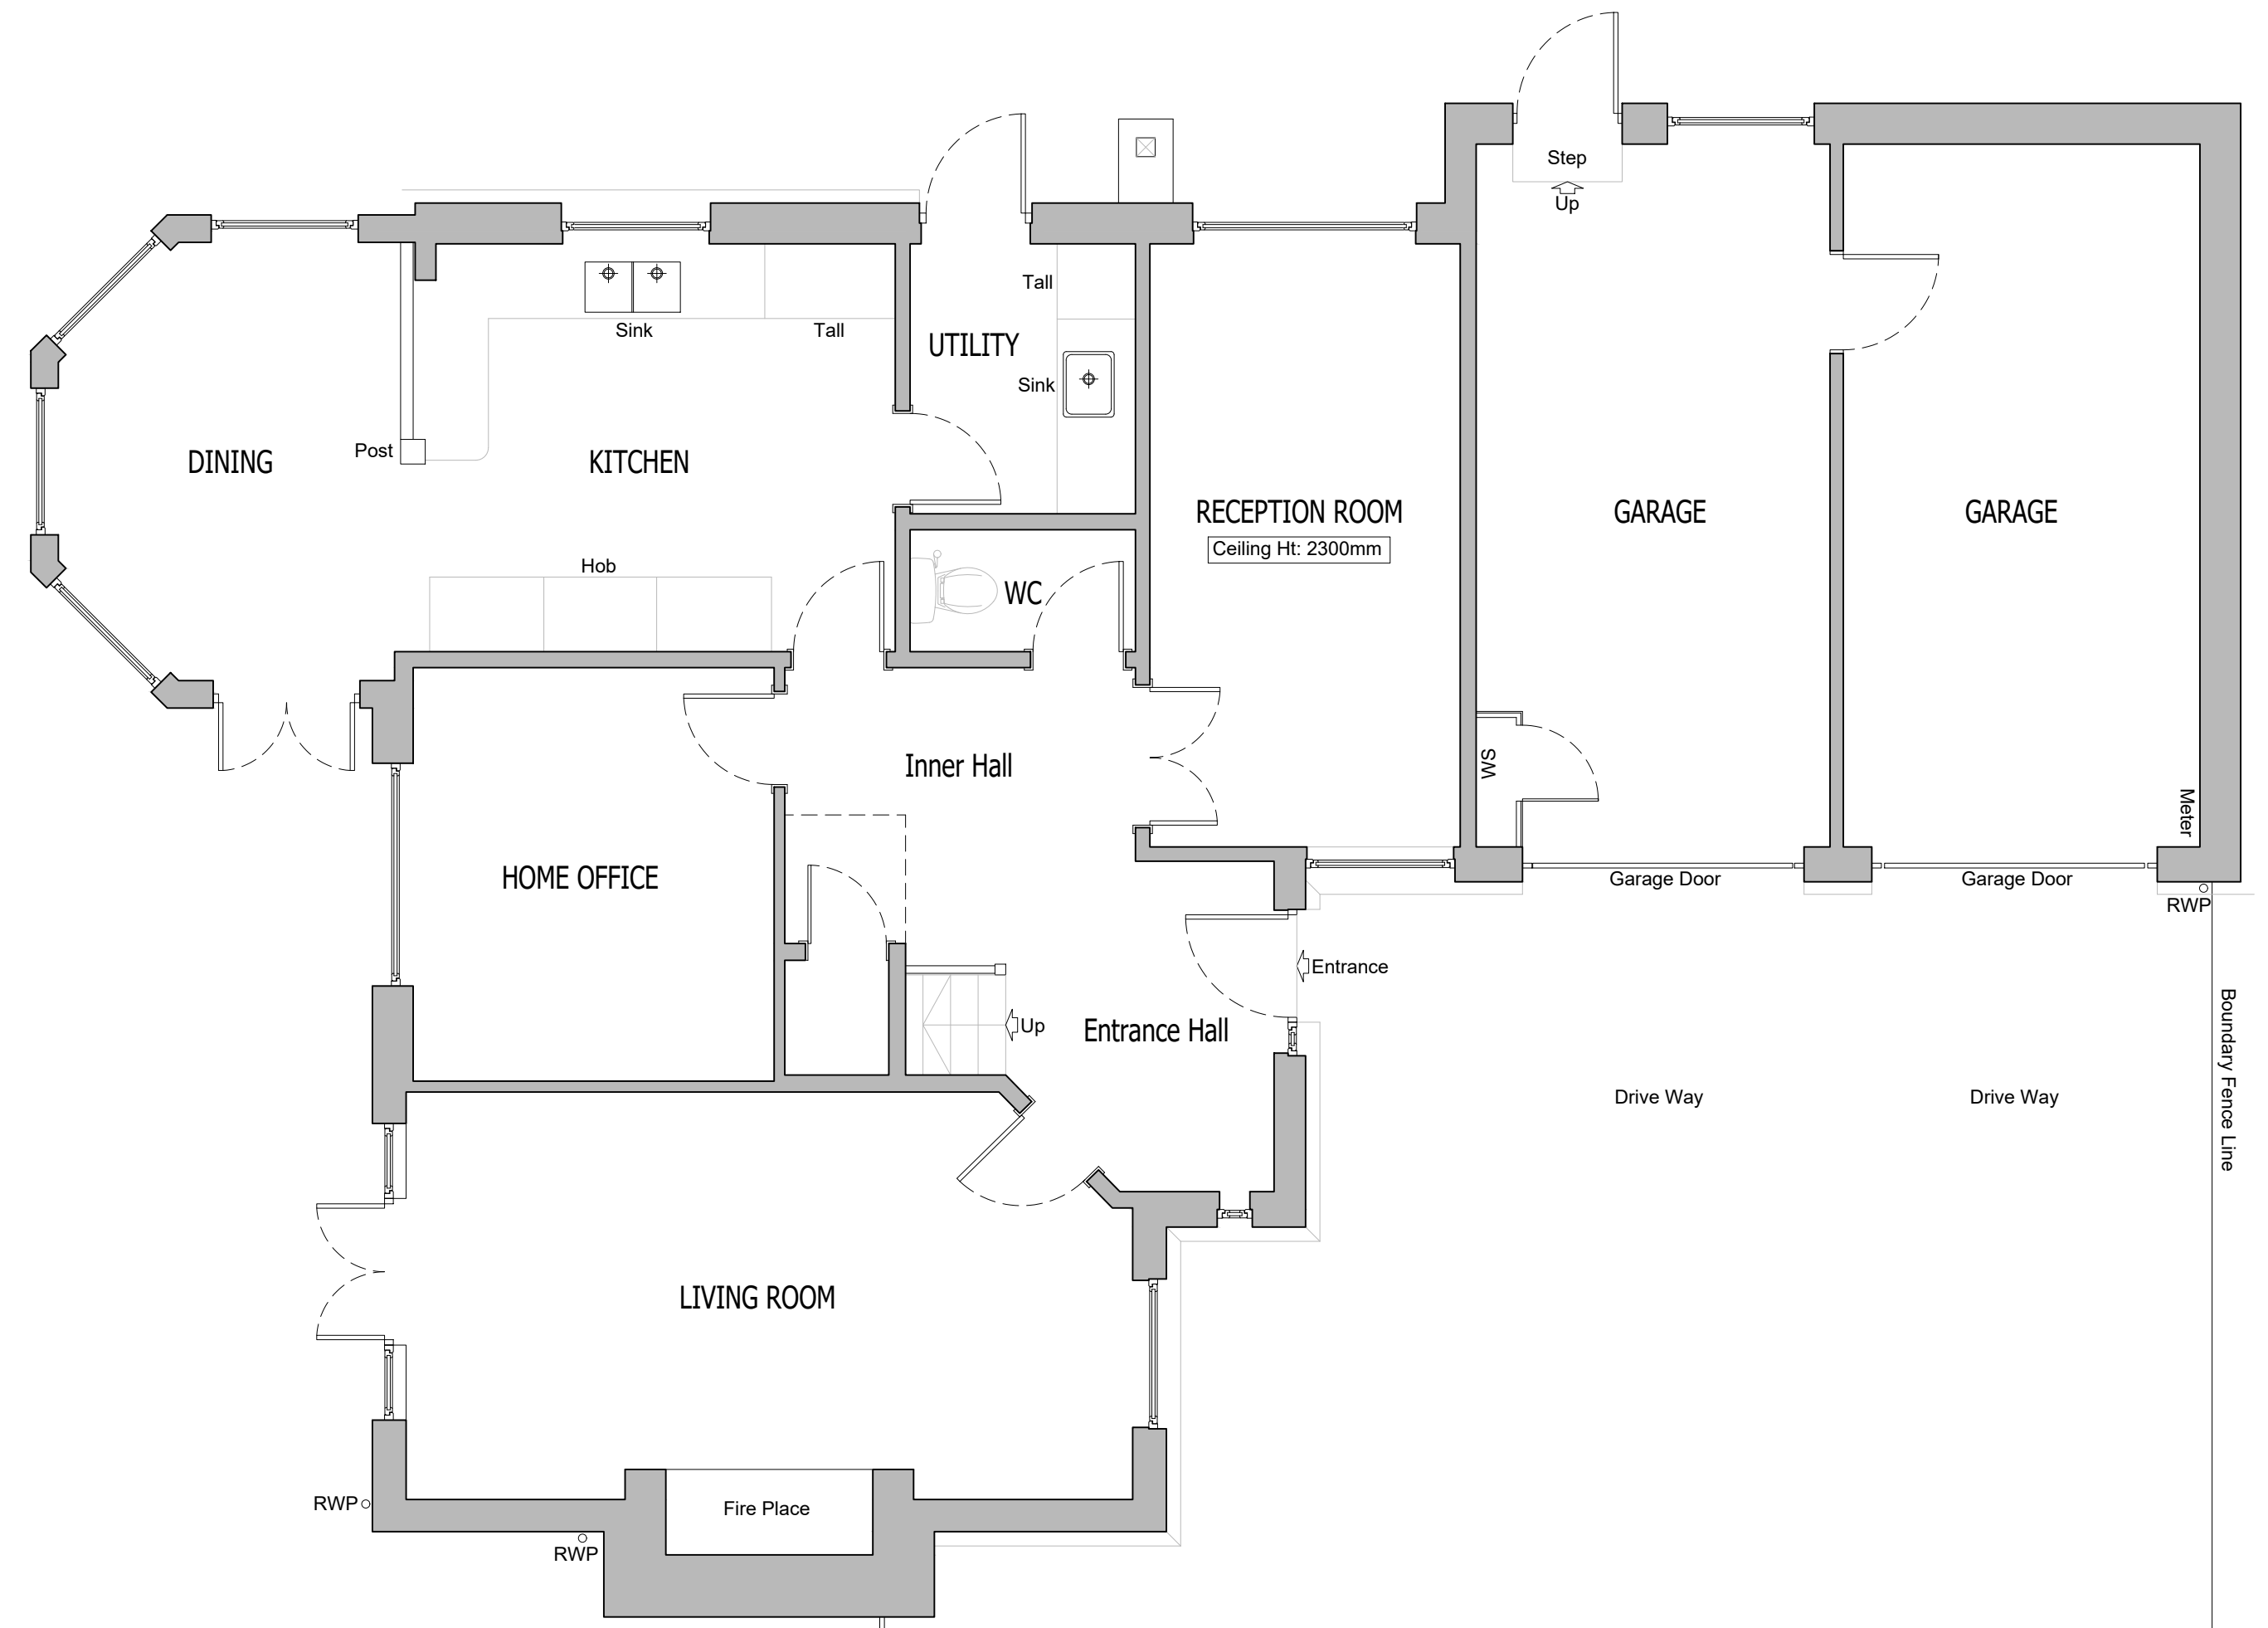

GROUND FLOOR GENERAL ARRANGEMENT PLAN As Existing
Scale 1:50

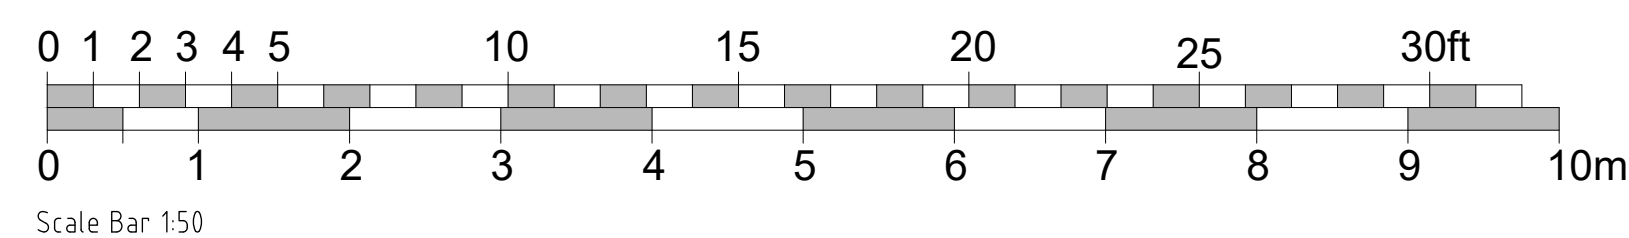

FOR PLANNING SUBMISSION		
Rev	Description	Date
EXTENSIONS AND ALTERATIONS LOCATION		
Mr and Mrs D. Knott 2a, Century Drive, Spencer's Wood, Reading, Berkshire, RG7 1PE		
DRAWING TITLE GENERAL ARRANGEMENT PLANS GROUND FLOOR LEVEL As Existing and Proposed		
DAVID HOLTHAM Architect		DATE July 2026
SCALE 1:50 @ A1	DRWG. NO. 2026/28-01	REVISION -