
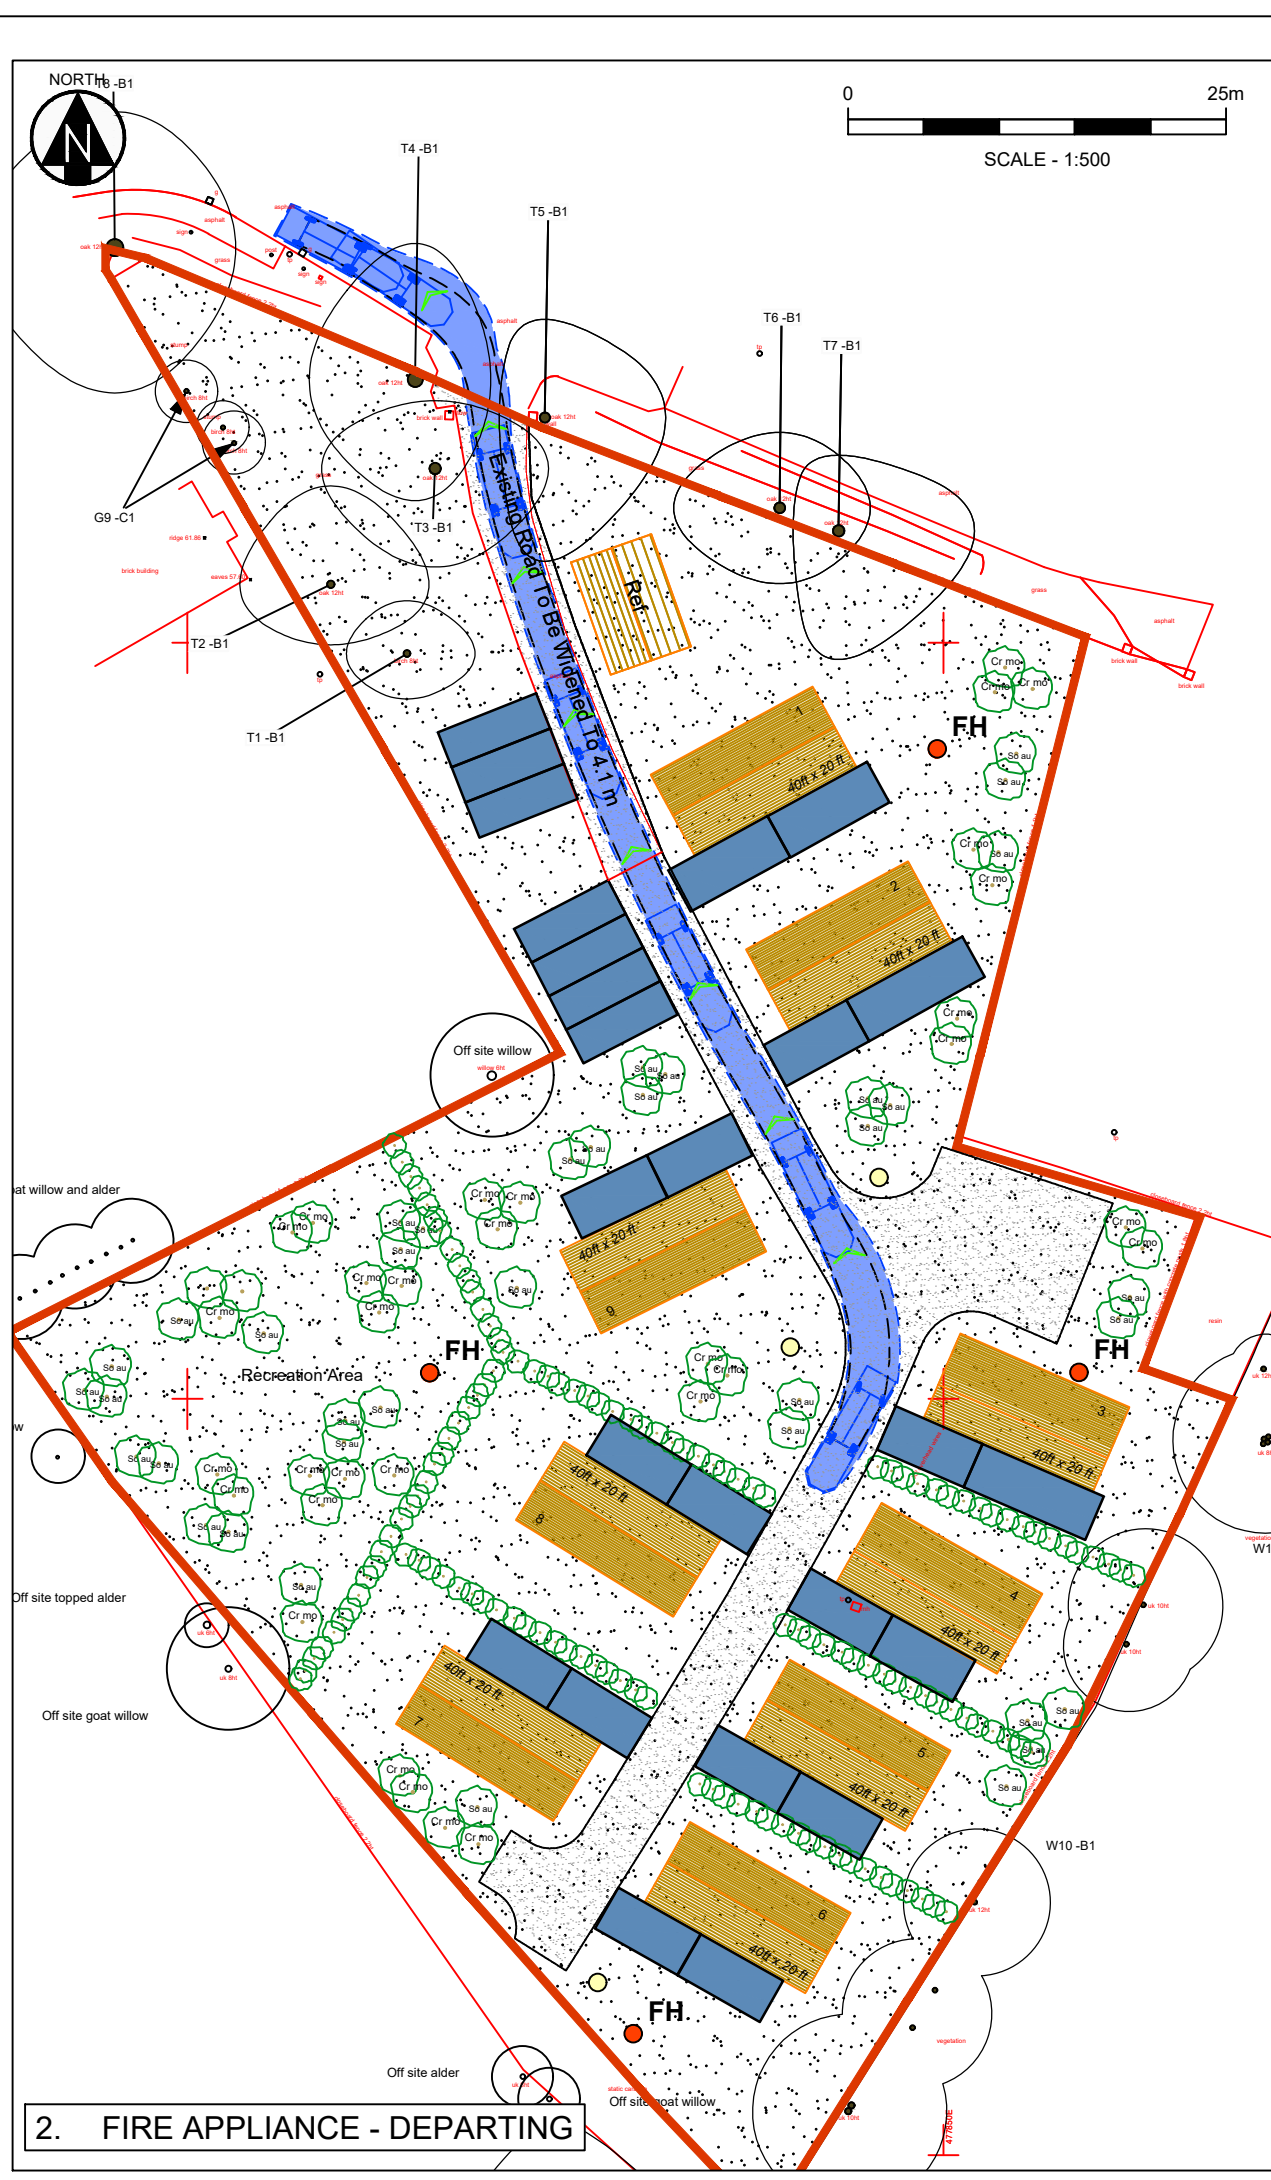


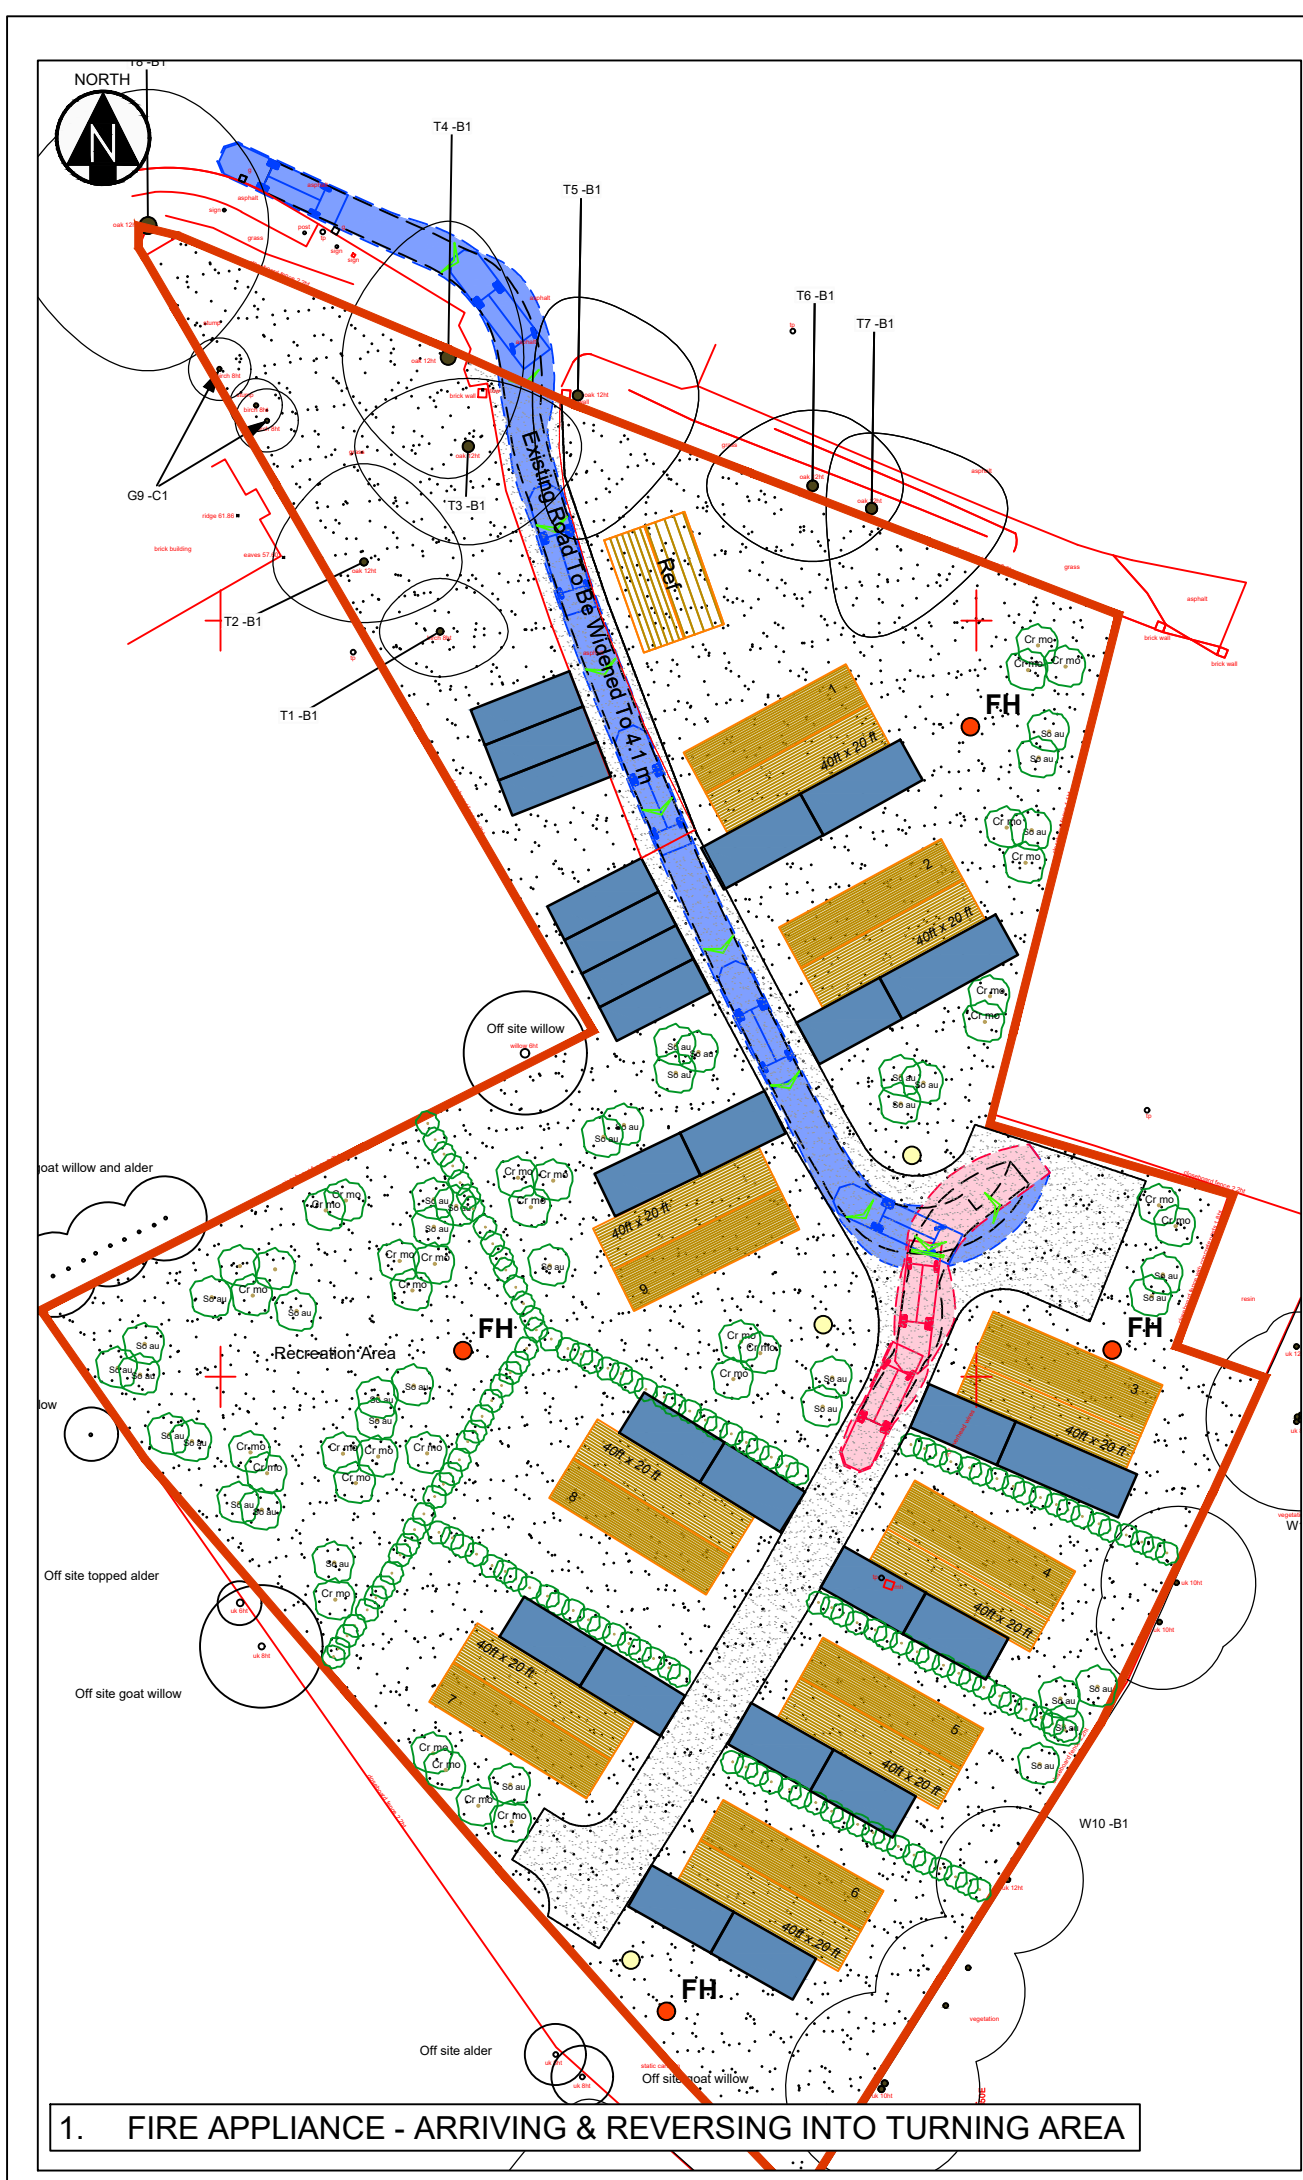

DO NOT SCALE.

VEHICLE: DB32 FIRE APPLIANCE

FORWARD	REVERSE
---------	---------

DB32 Fire Appliance
Overall Length 8.680m
Overall Width 2.180m
Overall Body Height 3.452m
Min Body Ground Clearance 0.337m
Max Track Width 2.121m
Lock to lock time 6.00s
Kerb to Kerb Turning Radius 7.910m

NOTES:

Rev.	Date	Revision details	By
P3	28.04.26	Layout updated	RS
P2	27.01.26	Layout updated	RS
P1	24.01.26	First issue	RS

JOHN RUSSELL TRANSPORT PLANNING

Client

Project

Bluebell Farm,
Commonfield Lane,
Barkham,
Wokingham,
RG40 4PR

Drawing title

Swept Path Analysis
of a DB32 Fire Appliance

Drawing no.	Revision
BLU-SPA-01	P3

Status	Date	Issue Date
INFORMATION	24.01.26	24.01.26
Scale	Drawn by	Checked by
1:500 @ A3	RS	JR