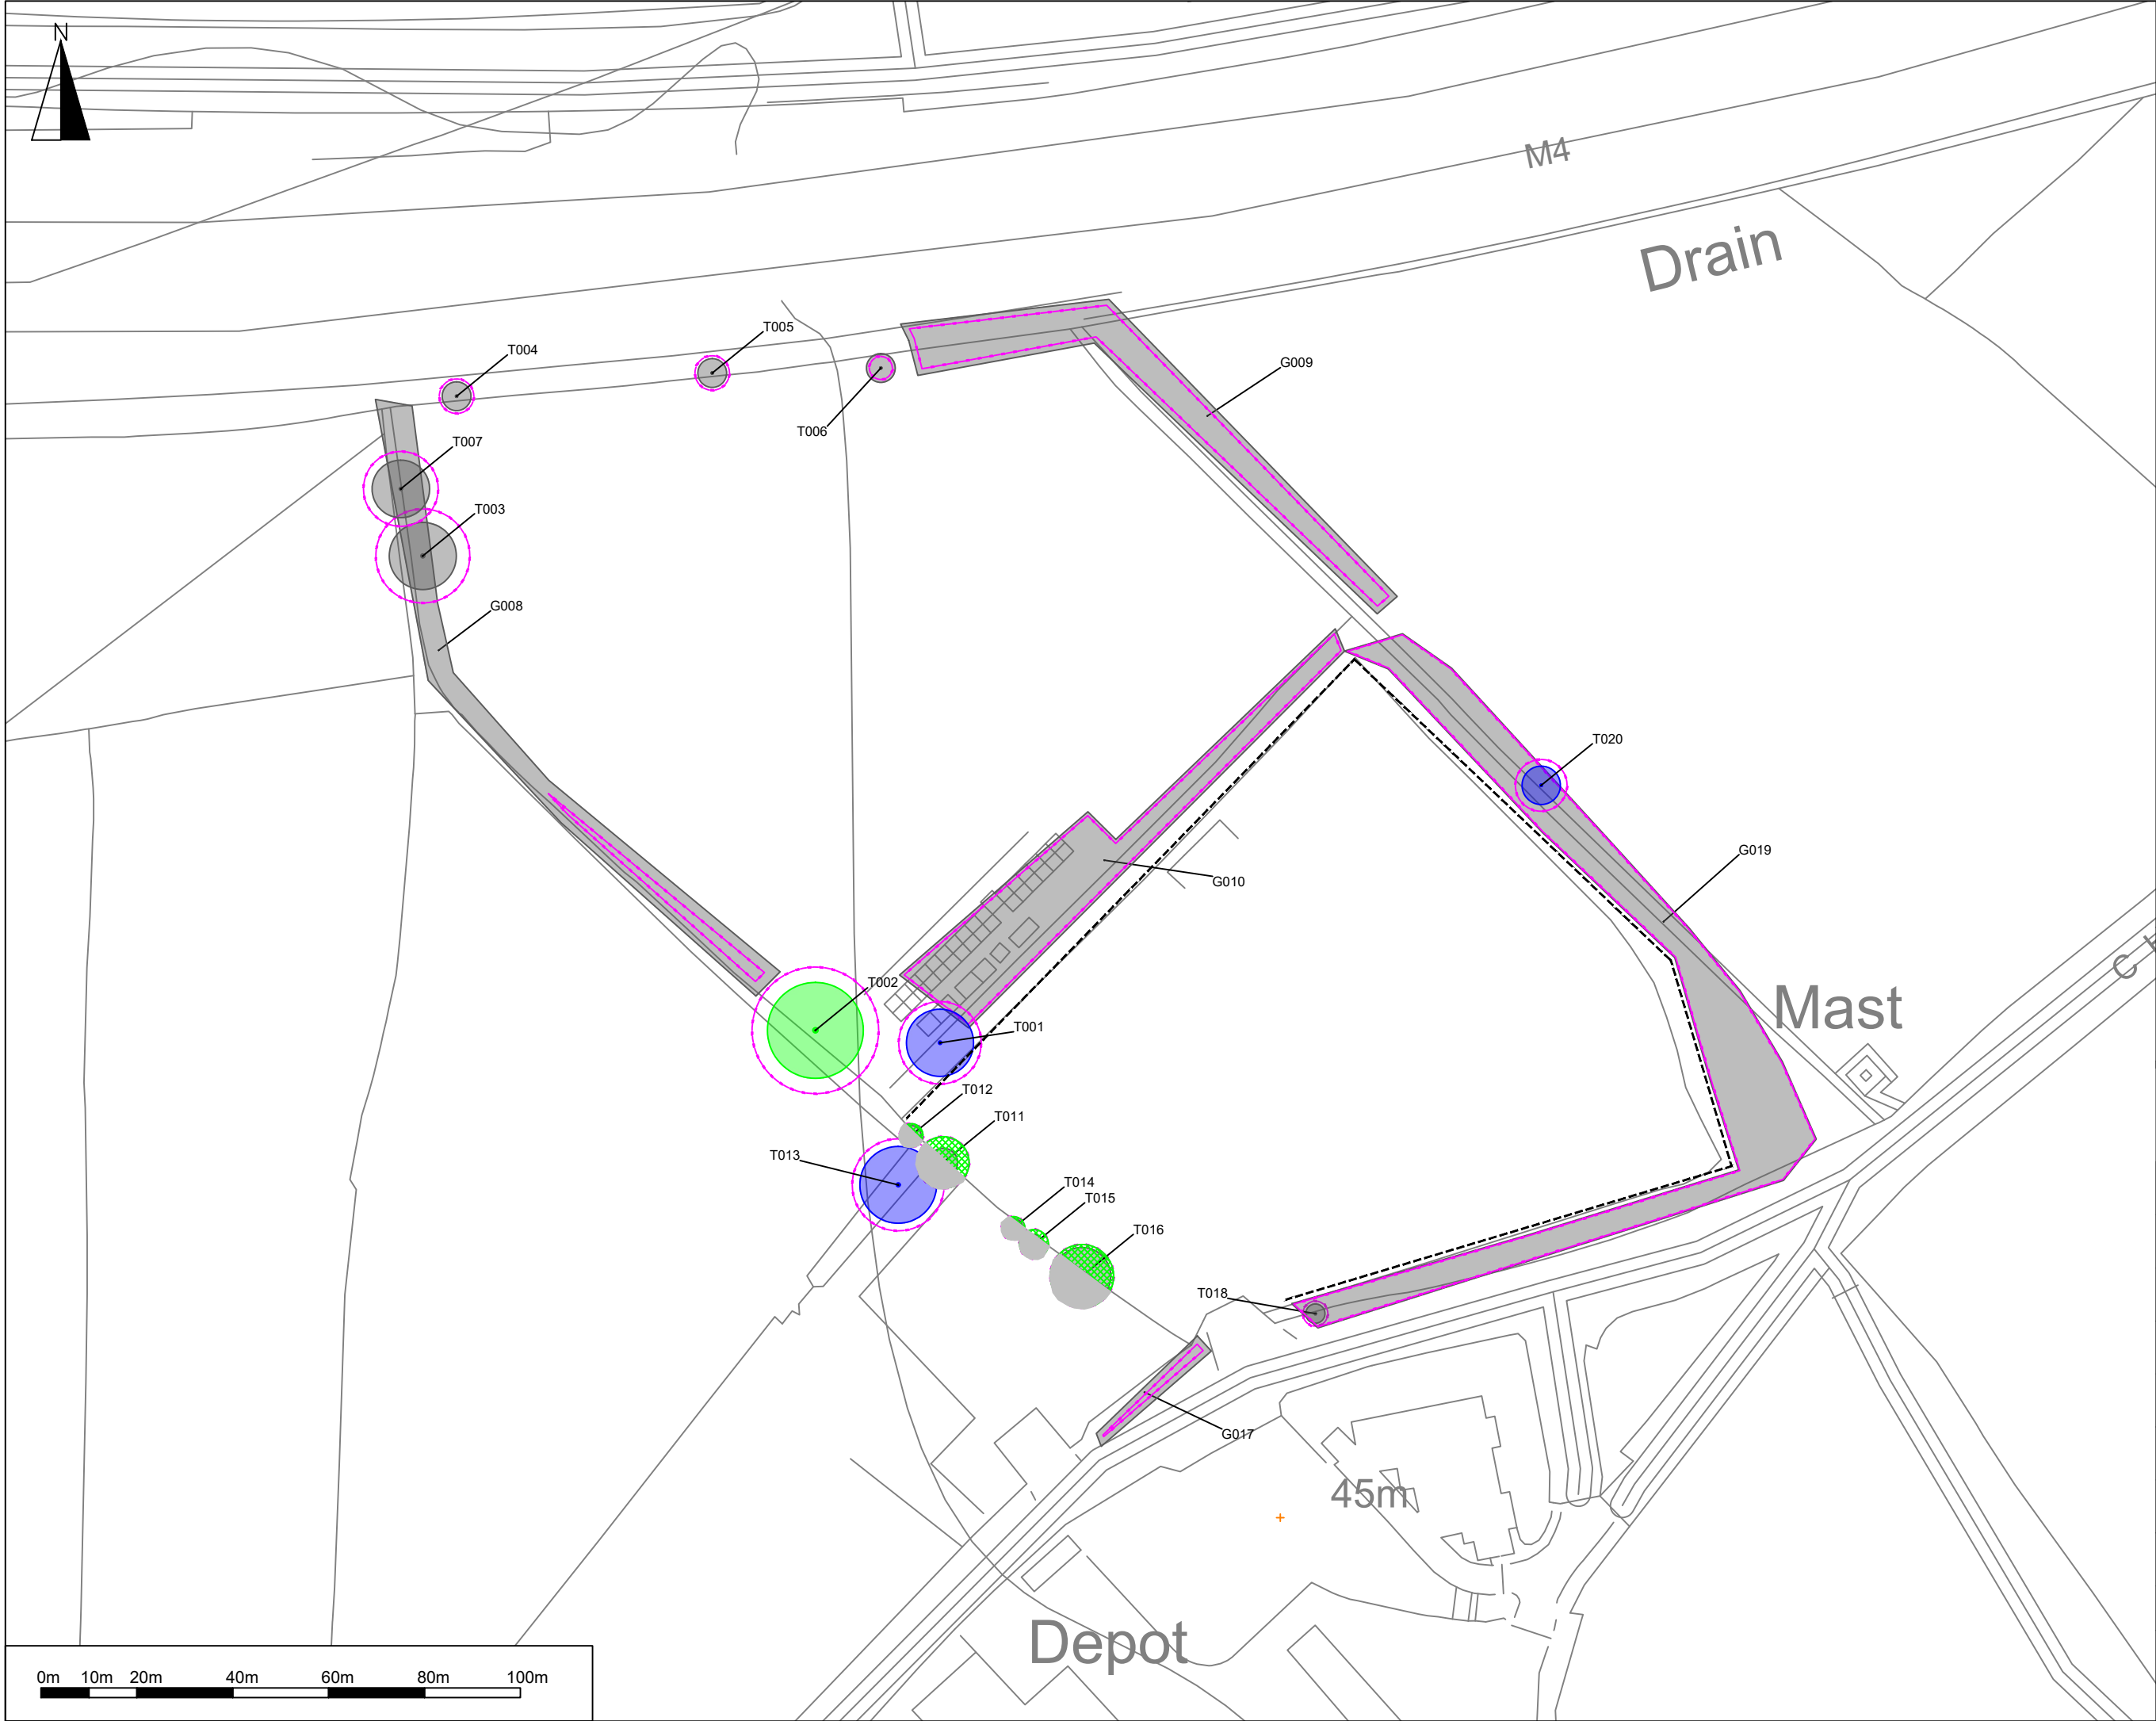


- Legend:**
- Site Boundary
 - Category A Trees (Stem and Canopy Spread)
 - Category B Trees (Stem and Canopy Spread)
 - Category C Trees (Stem and Canopy Spread)
 - Category U Trees (Stem and Canopy Spread)
 - Root Protection Area
 - Trees to be Removed
 - Tree Protection Fence
 - Temporary Ground Protection
 - Permanent Ground Protection
 - Existing Layout
 - Proposed Layout

NICHOLSONS

TITLE: Tree Protection Plan	
LAYOUT: Overview	
PROJECT/SITE: Church Lane	
CLIENT: Dalcour Maclaren	
MAP REF: NAC-5229.102	
REVISION: V1	
DATE: 20.10.2025	SCALE: 1:1250@A3
APPROVED BY: SC	PRODUCED BY: AS
Reproduced with the permission of The Controller of His Majesty's Stationery Office Crown Copyright (c) Licence number: 100015654. Nicholsons, The Park, North Aston, Bicester, Oxfordshire, OX25 6HL. Not to be reproduced without the permission of Nicholsons.	
The Park, North Aston Bicester Oxfordshire OX25 6HL 01869 340342	7 - 8 Melbourne House Corbygate Business Park Weldon, Corby Northamptonshire NN17 5JG 01536 408840
www.nicholsonsgb.com	