


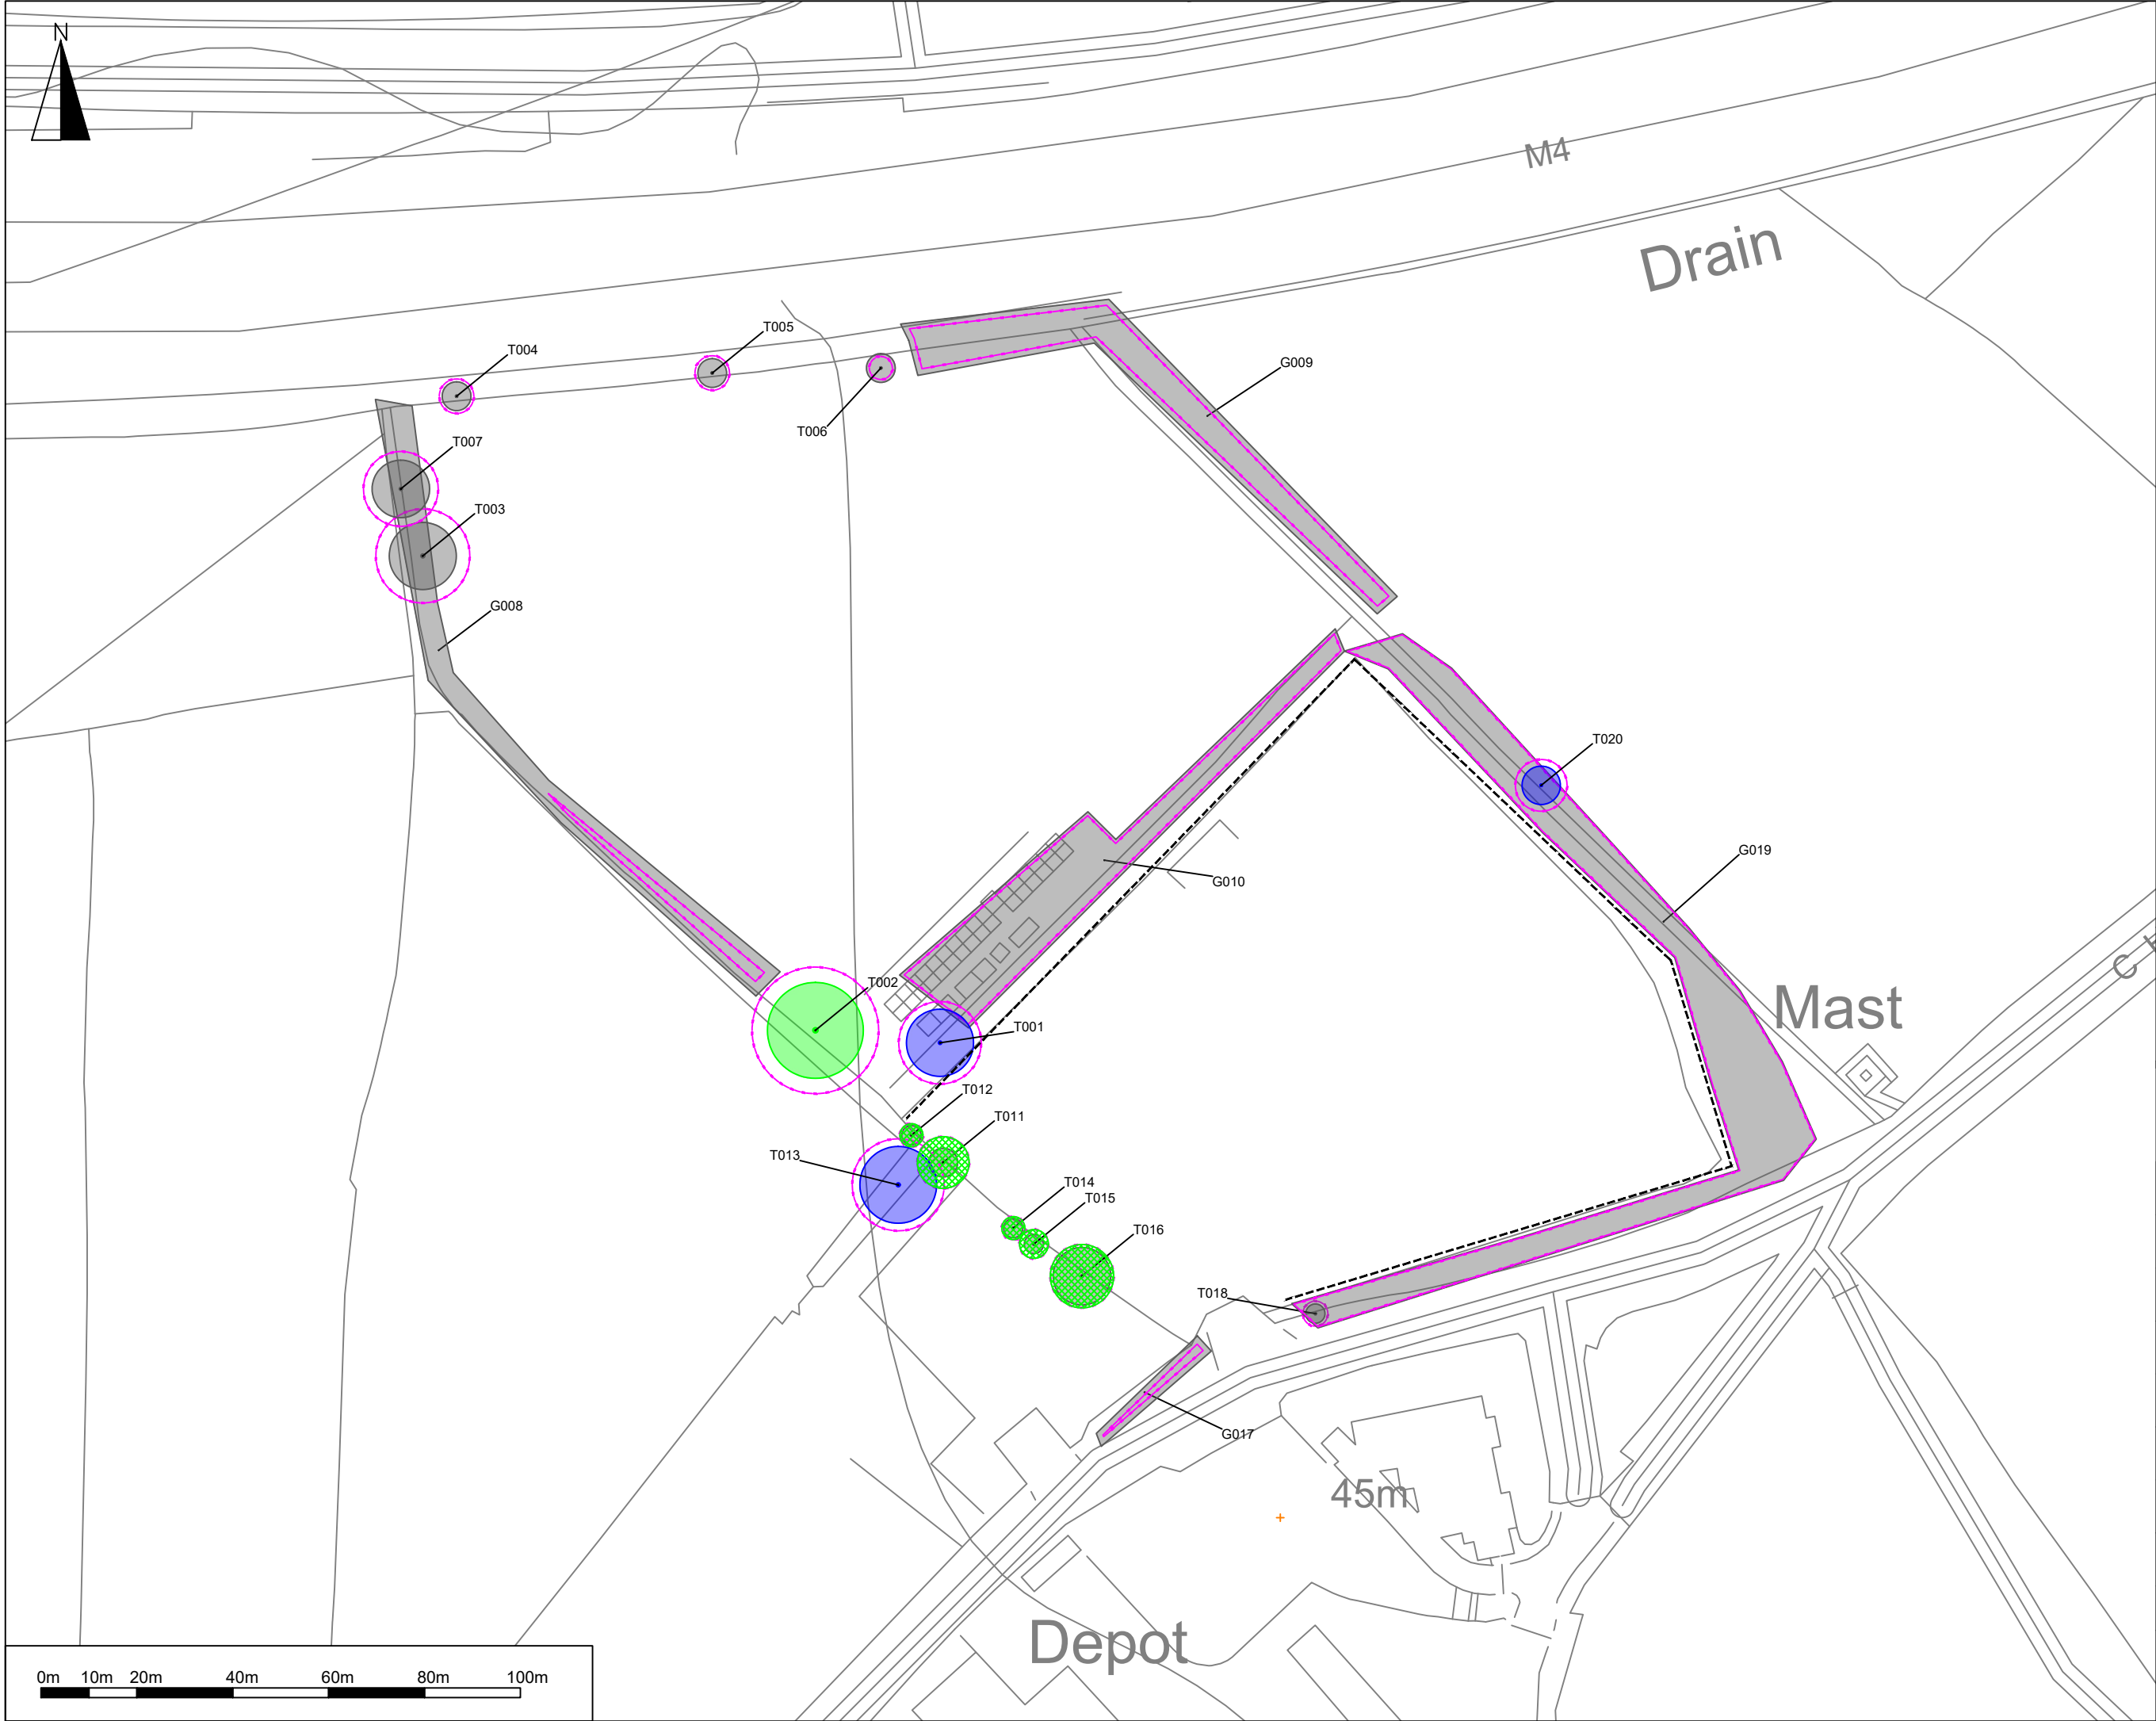

Legend:

- Site Boundary
- Category A Trees (Stem and Canopy Spread)
- Category B Trees (Stem and Canopy Spread)
- Category C Trees (Stem and Canopy Spread)
- Category U Trees (Stem and Canopy Spread)
- Root Protection Area
- Trees to be Removed
- Tree Protection Fence
- Temporary Ground Protection
- Permanent Ground Protection
- Existing Layout
- Proposed Layout

NICHOLSONS

TITLE: **Draft Tree Protection Plan**

LAYOUT: **Overview**

PROJECT/SITE: **Church Lane**

CLIENT: **Dalcour Maclaren**

MAP REF: **NAC-5229.102**

REVISION: **V1**

DATE: 20.10.2025	SCALE: 1:1250@A3
APPROVED BY: SC	PRODUCED BY: AS

Reproduced with the permission of The Controller of His Majesty's Stationery Office Crown Copyright (c) Licence number: 100015654. Nicholsons, The Park, North Aston, Bicester, Oxfordshire, OX25 6HL. Not to be reproduced without the permission of Nicholsons.

The Park, North Aston Bicester Oxfordshire OX25 6HL 01869 340342	7 - 8 Melbourne House Corbygate Business Park Weldon, Corby Northamptonshire NN17 5JG 01536 408840
---	---

www.nicholsonsgb.com