


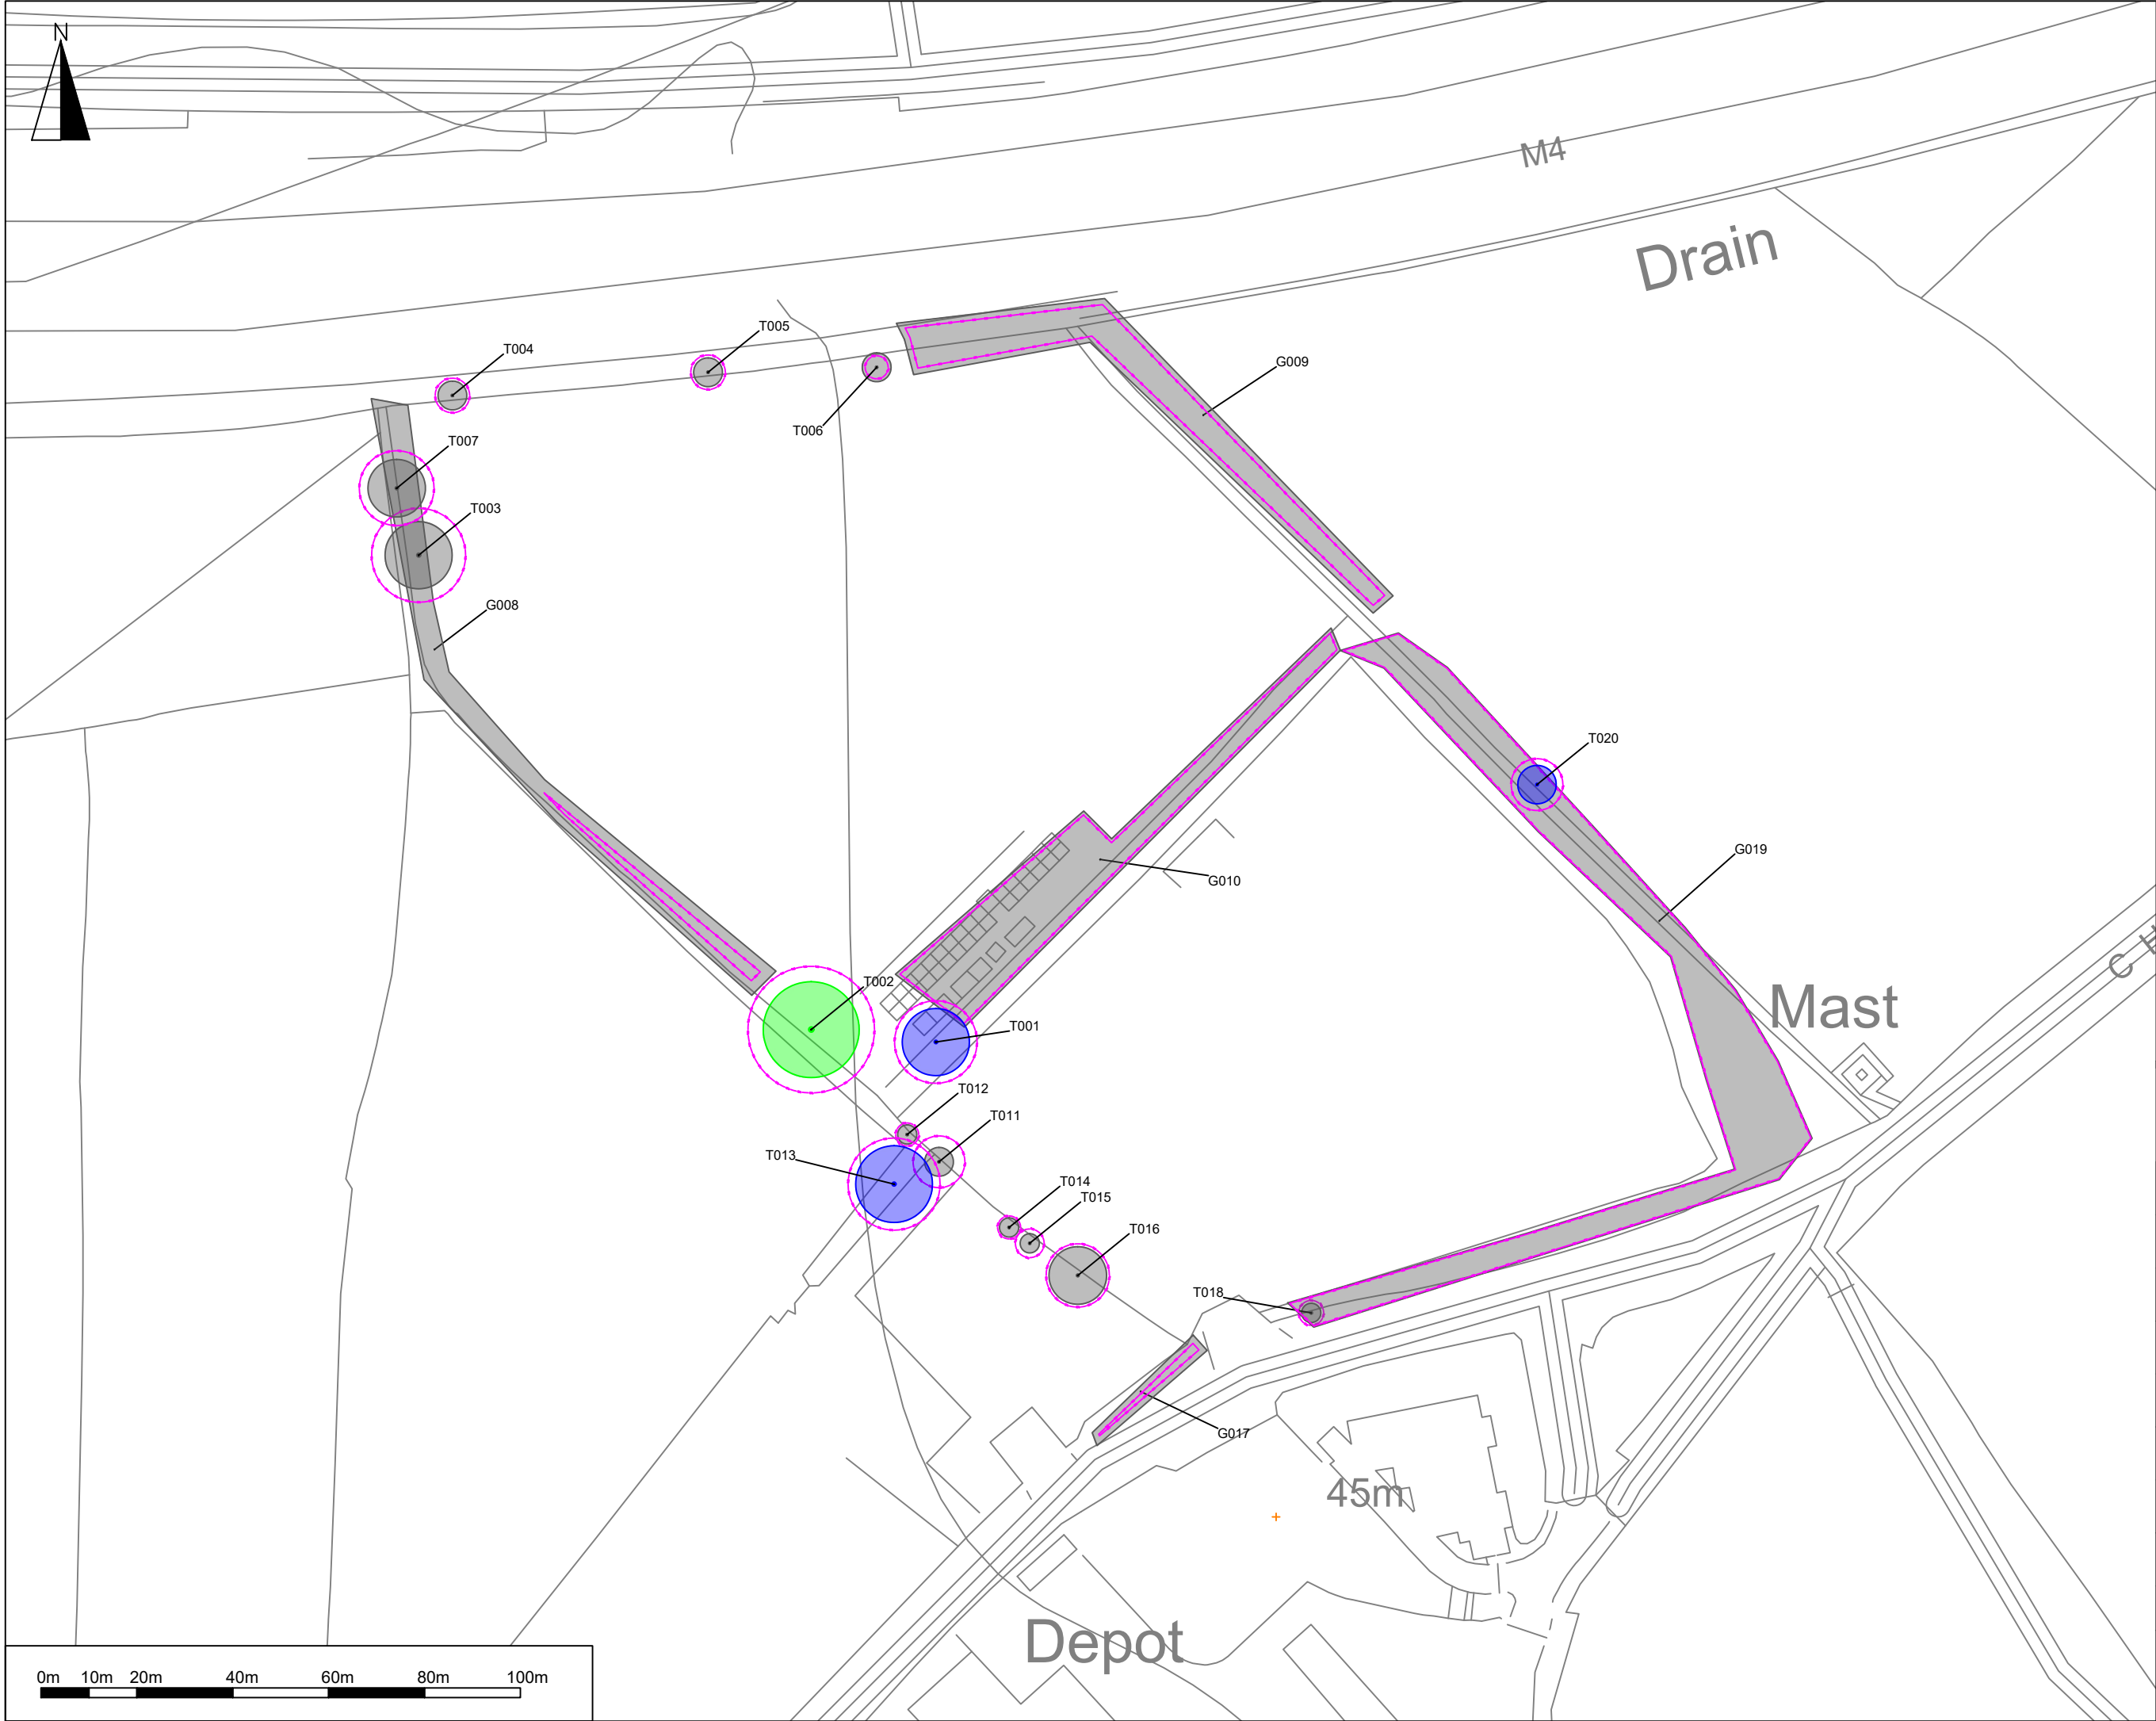

Legend:

- Site Boundary
- Category A Trees (Stem and Canopy Spread)
- Category B Trees (Stem and Canopy Spread)
- Category C Trees (Stem and Canopy Spread)
- Category U Trees (Stem and Canopy Spread)
- Root Protection Area
- Existing Layout

NICHOLSONS

TITLE: Tree Constraints Plan

LAYOUT: Overview

PROJECT/SITE: Church Lane

CLIENT: Dalcour Maclaren

MAP REF: NAC-5229.100

REVISION: V1

DATE: 20.10.2025

SCALE: 1:1250@A3

APPROVED BY: SC

PRODUCED BY: AS

Reproduced with the permission of The Controller of His Majesty's Stationery Office Crown Copyright (c) Licence number: 100015654. Nicholsons, The Park, North Aston, Bicester, Oxfordshire, OX25 6HL. Not to be reproduced without the permission of Nicholsons.

The Park, North Aston, Bicester, Oxfordshire OX25 6HL 01869 340342
7 - 8 Melbourne House, Corbygate Business Park, Weldon, Corby, Northamptonshire NN17 5JG 01536 408840
www.nicholsonsgb.com