


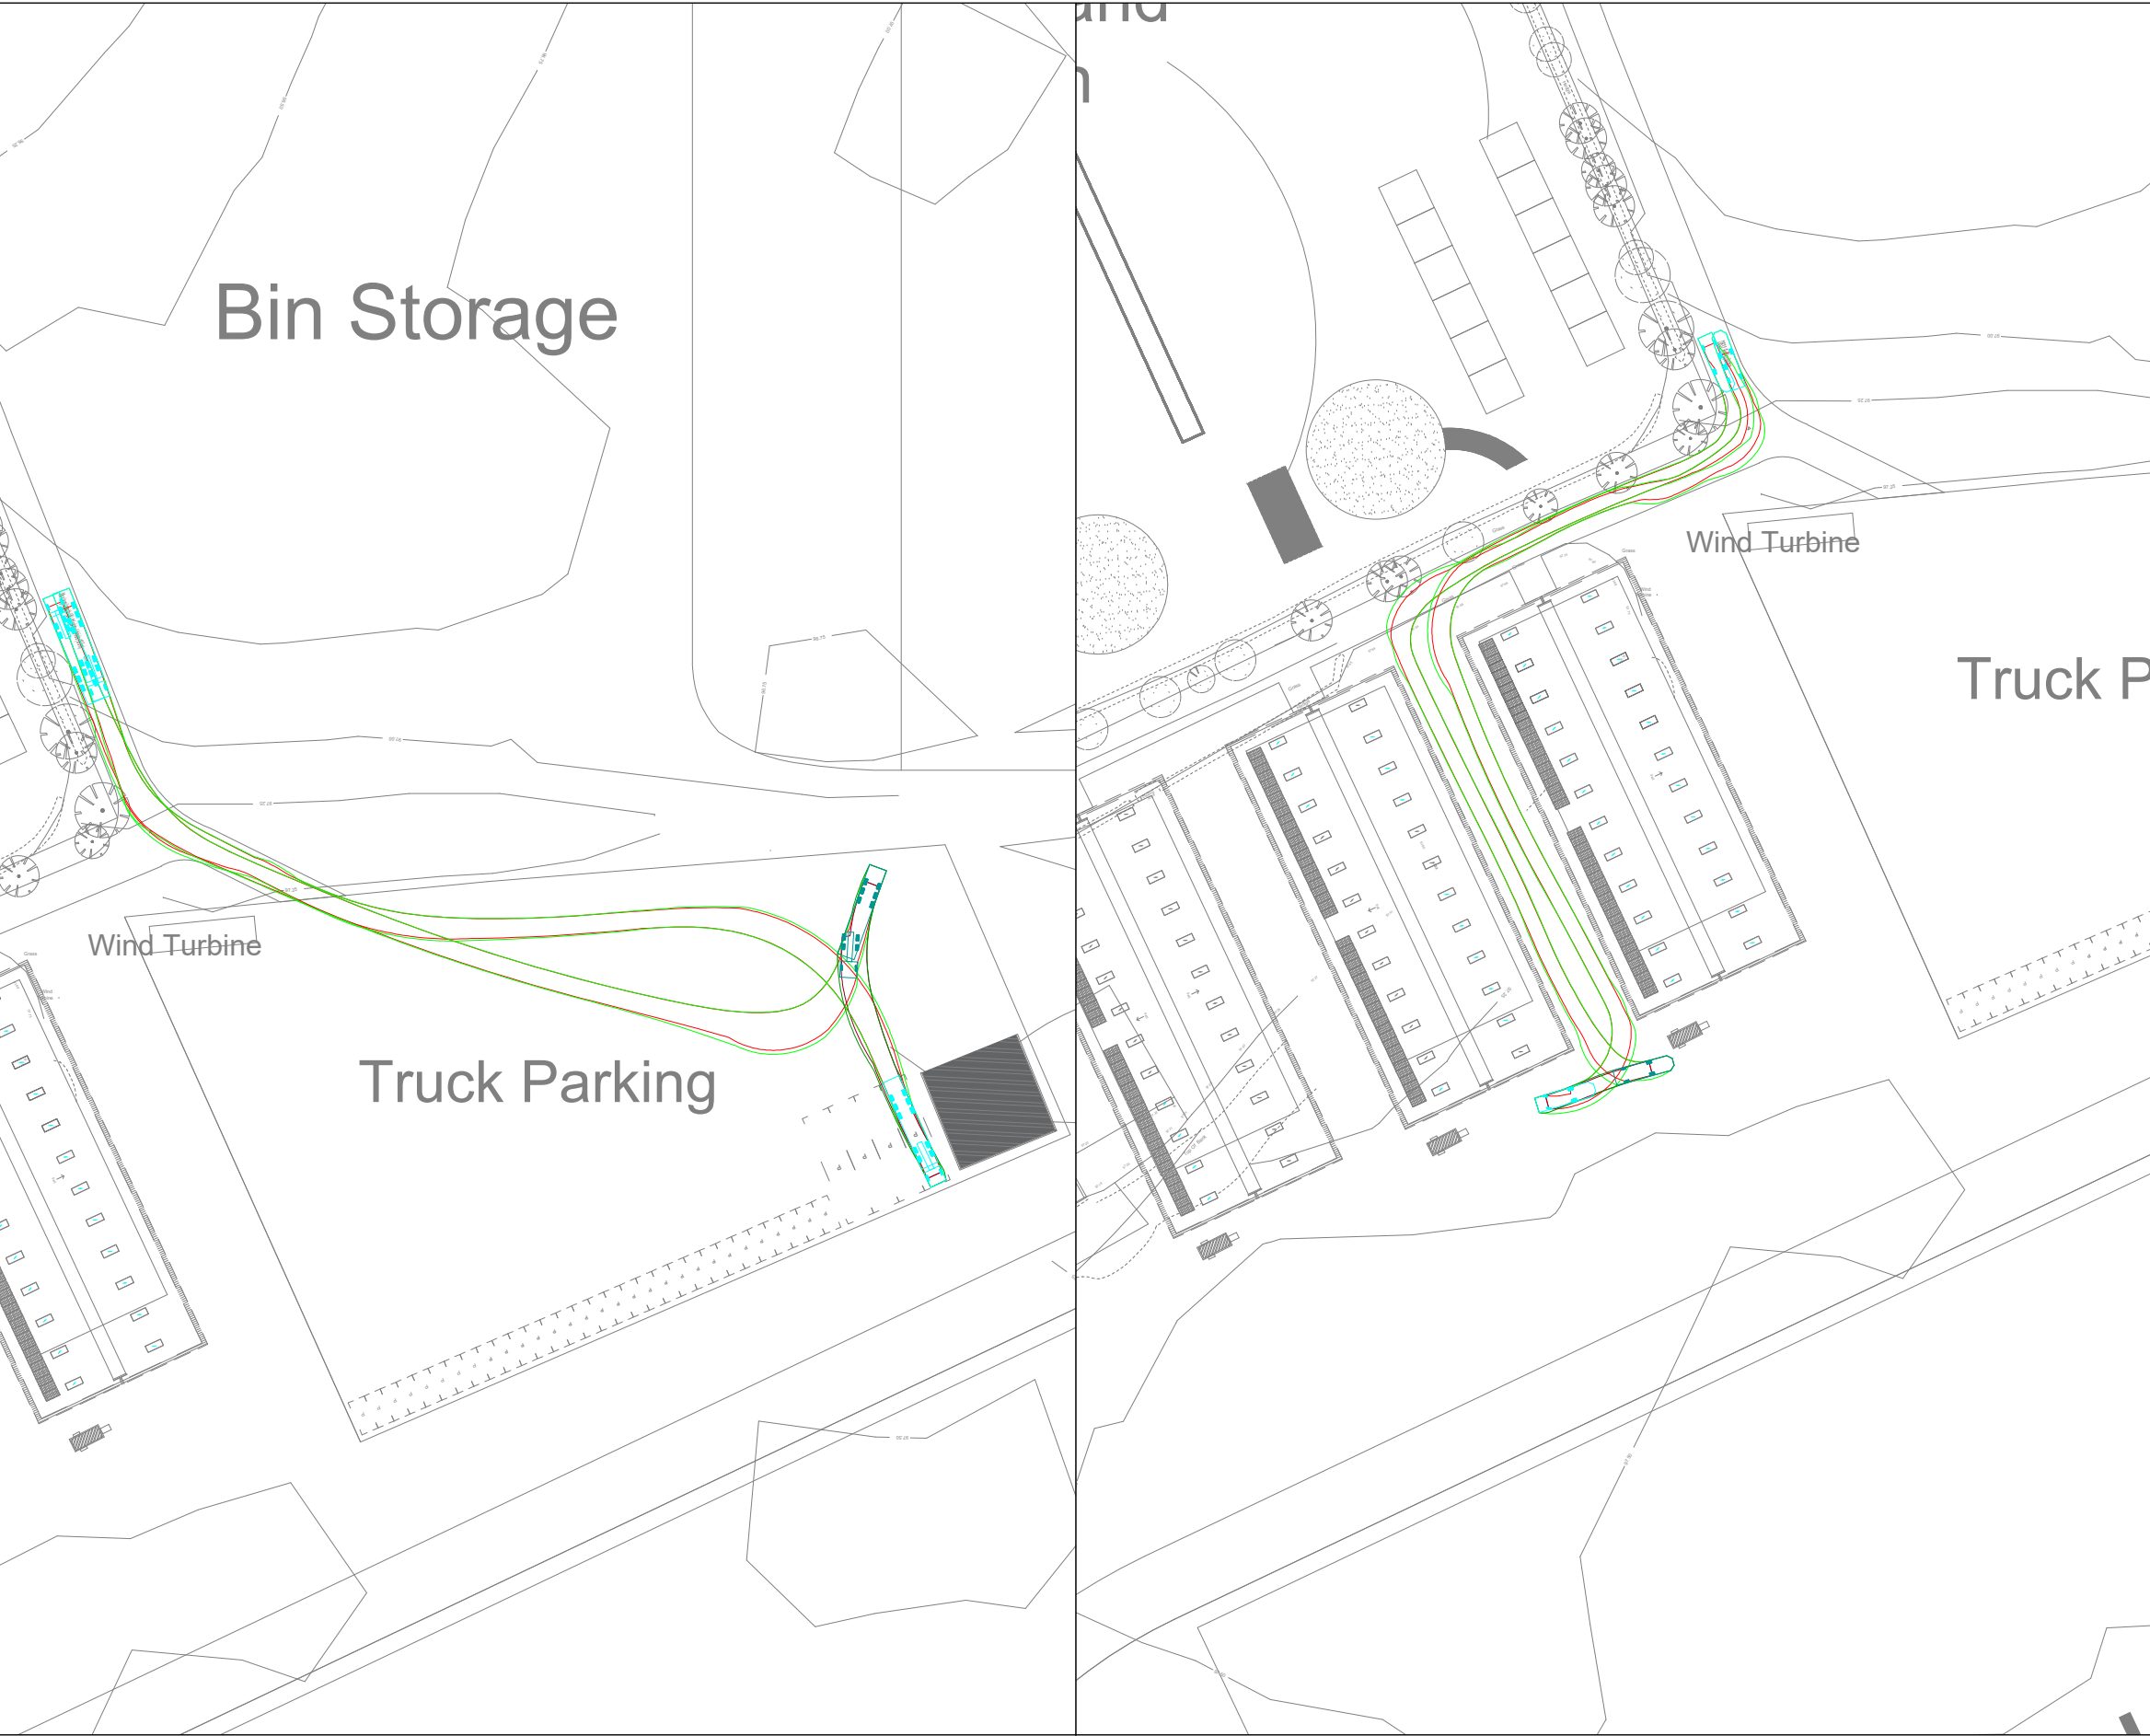


The drawings, information and data recorded in this document ("the information") is the property of Paul Basham Associates. This document and the information are solely for the use of the authorised recipient and this document may not be used, copied or reproduced in whole or part for any purposes other than which it was supplied by Paul Basham Associates. Paul Basham Associates makes no representation, undertakes no duty and accepts no responsibilities to any third party who may use or rely upon this document or the information.

GENERAL NOTES

- 1. THIS DRAWING IS INTENDED TO BE READ IN CONJUNCTION WITH ALL RELEVANT ARCHITECTS, ENGINEERS, SERVICES AND SPECIALIST DRAWINGS, DETAILS AND SPECIFICATIONS.
- 2. ANY VARIATIONS OR DISCREPANCIES BETWEEN THESE DRAWINGS IN TERMS OF DIMENSIONS OR DETAILS SHOULD BE DRAWN TO THE ATTENTION OF THE ARCHITECT AND/OR THE ENGINEER FOR CLARIFICATION.
- 3. ALL FIGURED DIMENSIONS TO BE TAKEN IN PREFERENCE TO SCALED DIMENSIONS. DO NOT SCALE THIS DRAWING.
- 4. PAUL BASHAM ASSOCIATES ACCEPTS NO RESPONSIBILITY FOR THE ACCURACY OF BACKGROUND INFORMATION PRODUCED BY THIRD PARTIES – THIS MUST BE TREATED AS INDICATIVE ONLY.
- 5. THIS DRAWING SHOULD ONLY BE USED FOR CONSTRUCTION IF THE PROJECT PHASE IN THE TITLE FRAME BELOW IS SHOWN AS “CONSTRUCTION”. PAUL BASHAM ASSOCIATES TAKE NO RESPONSIBILITY FOR CONSTRUCTION WORKS UNDERTAKEN TO DRAWINGS WHICH ARE NOT MARKED UNDER THIS PHASE.

VEHICLE PROFILE

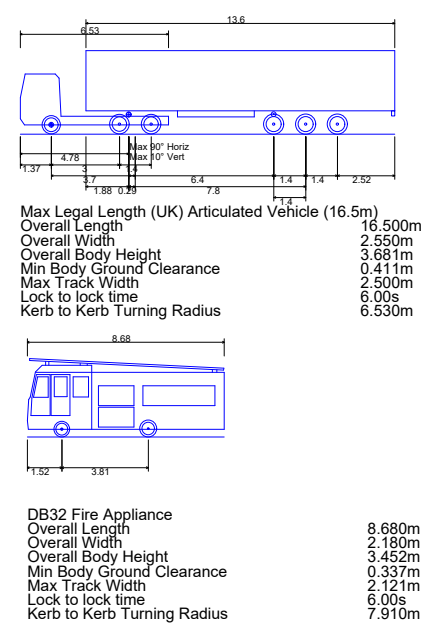

PRELIMINARY
DRAWING/DESIGN IS STILL 'IN DEVELOPMENT'
YOU ARE ADVISED TO MAKE DUE ALLOWANCE

16.5M ARTICULATED VEHICLE TRACKING 1:500

FIRE APPLIANCE VEHICLE TRACKING 1:1000

Project Name	UPPER CULHAM FARM, HENLEY
Project Phase	PRELIMINARY

Title	ARTICULATED AND FIRE APPLIANCE VEHICLE SWEEP PATH ANALYSIS
-------	--



Paul Basham Associates Ltd
The Lambourn, Wyndyke Furlong, Abingdon,
Oxfordshire, OX14 1UJ
01235 352150
info@paulbashamassociates.com www.paulbashamassociates.com

Client



P02	REVISED LAYOUT		08.07.26	LEJ	HLC
P01	FIRST ISSUE		24.09.25	LMR	LEJ
Rev	Description		Date	By	App'd
Date Created		Drawn By	Approved By		Suitability Code
22.09.25		LME	LEJ		-
PBA Project Number			Scale		
538.0015			AS SHOWN (AT A3)		
PBA Drawing No:				Revision	
538.0015-0005				P02	