


New Main

Entrance

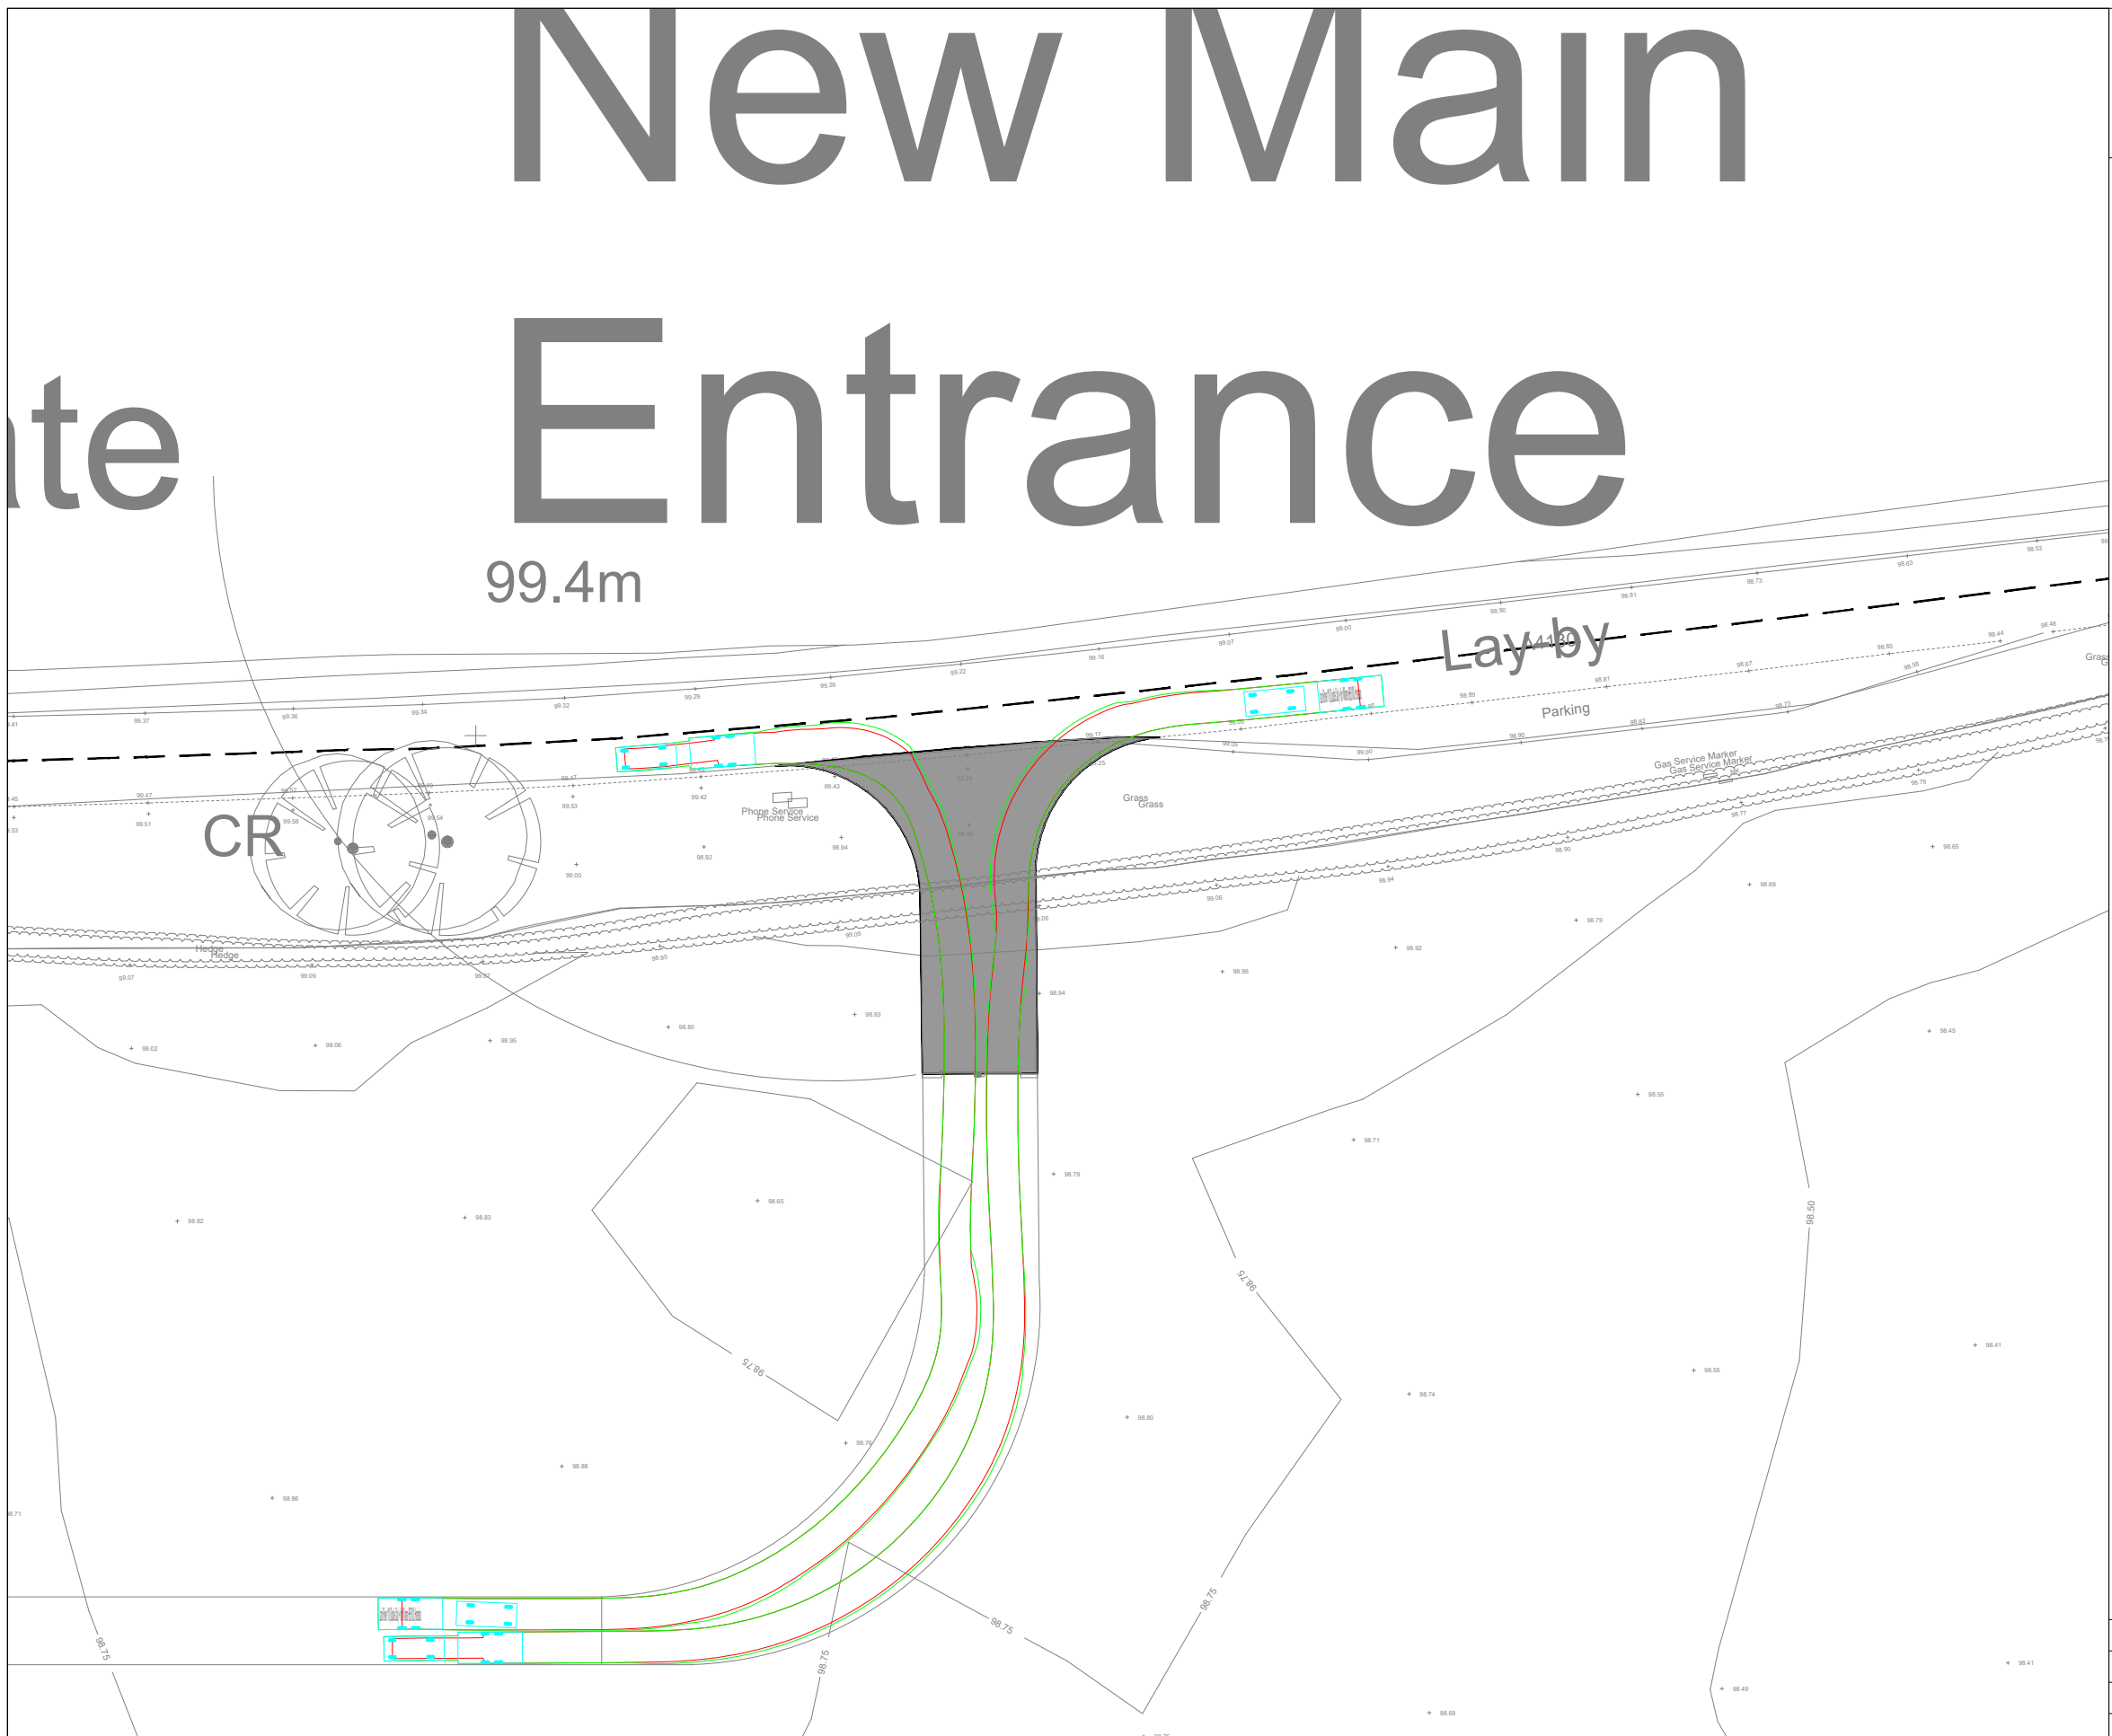

The drawings, information and data recorded in this document ("the information") is the property of Paul Basham Associates. This document and the information are solely for the use of the authorised recipient and this document may not be used, copied or reproduced in whole or part for any purposes other than which it was supplied by Paul Basham Associates. Paul Basham Associates makes no representation, undertakes no duty and accepts no responsibilities to any third party who may use or rely upon this document or the information.

GENERAL NOTES

- THIS DRAWING IS INTENDED TO BE READ IN CONJUNCTION WITH ALL RELEVANT ARCHITECTS, ENGINEERS, SERVICES AND SPECIALIST DRAWINGS, DETAILS AND SPECIFICATIONS.
- ANY VARIATIONS OR DISCREPANCIES BETWEEN THESE DRAWINGS IN TERMS OF DIMENSIONS OR DETAILS SHOULD BE DRAWN TO THE ATTENTION OF THE ARCHITECT AND/OR THE ENGINEER FOR CLARIFICATION.
- ALL FIGURED DIMENSIONS TO BE TAKEN IN PREFERENCE TO SCALED DIMENSIONS. DO NOT SCALE THIS DRAWING.
- PAUL BASHAM ASSOCIATES ACCEPTS NO RESPONSIBILITY FOR THE ACCURACY OF BACKGROUND INFORMATION PRODUCED BY THIRD PARTIES – THIS MUST BE TREATED AS INDICATIVE ONLY.
- THIS DRAWING SHOULD ONLY BE USED FOR CONSTRUCTION IF THE PROJECT PHASE IN THE TITLE FRAME BELOW IS SHOWN AS “CONSTRUCTION”. PAUL BASHAM ASSOCIATES TAKE NO RESPONSIBILITY FOR CONSTRUCTION WORKS UNDERTAKEN TO DRAWINGS WHICH ARE NOT MARKED UNDER THIS PHASE.

VEHICLE PROFILE

Land Rover 110 (Double Cab) + Ifor Williams HB510XL Horsebox

Overall Length	10.198m
Overall Width	2.300m
Overall Body Height	2.820m
Min Body Ground Clearance	0.160m
Max Track Width	2.298m
Lock to lock time	4.00s
Kerb to Kerb Turning Radius	7.200m

NORTH

PRELIMINARY

DRAWING/DESIGN IS STILL 'IN DEVELOPMENT'
YOU ARE ADVISED TO MAKE DUE ALLOWANCE

P03	REVISED SITE LAYOUT	07.08.26	LEJ	HLC
P02	HIGHWAY COMMENTS	08.07.26	LEJ	HLC
P01	FIRST ISSUE	10.02.25	IDR	LEJ
Rev	Description	Date	By	App'd
Date Created	Drawn By	Approved By	Suitability Code	
10.02.25	IDR	LEJ	-	
PBA Project Number		Scale	(AT A3)	
538.0015		1:500		
PBA Drawing No:			Revision	
538.0015-0003			P03	