



Garage

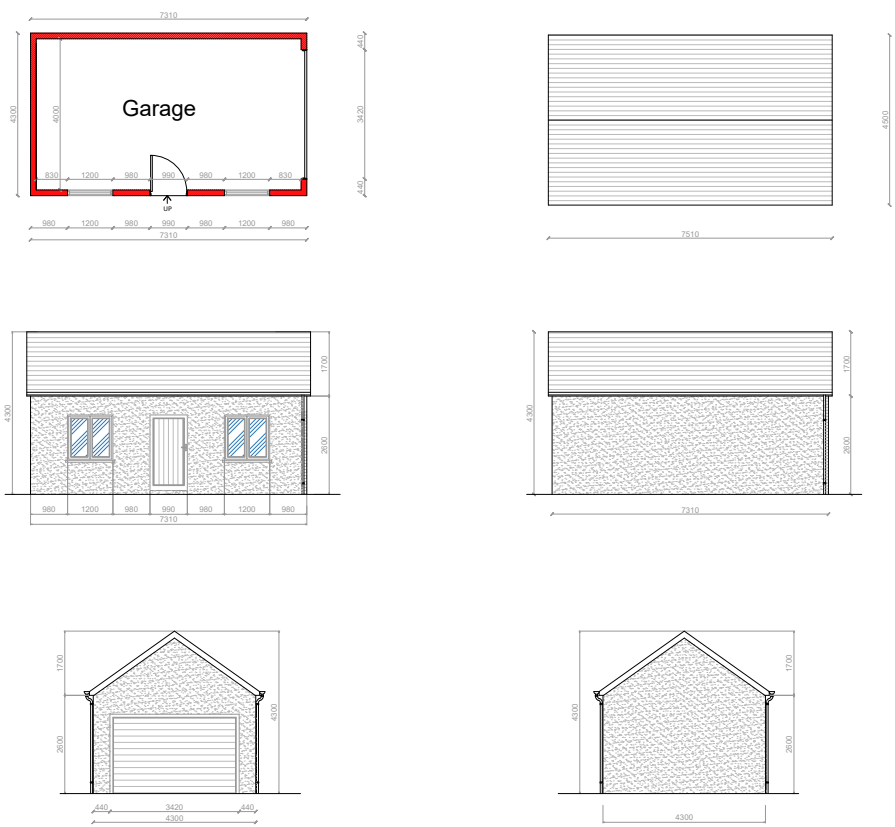

Gym / Playroom

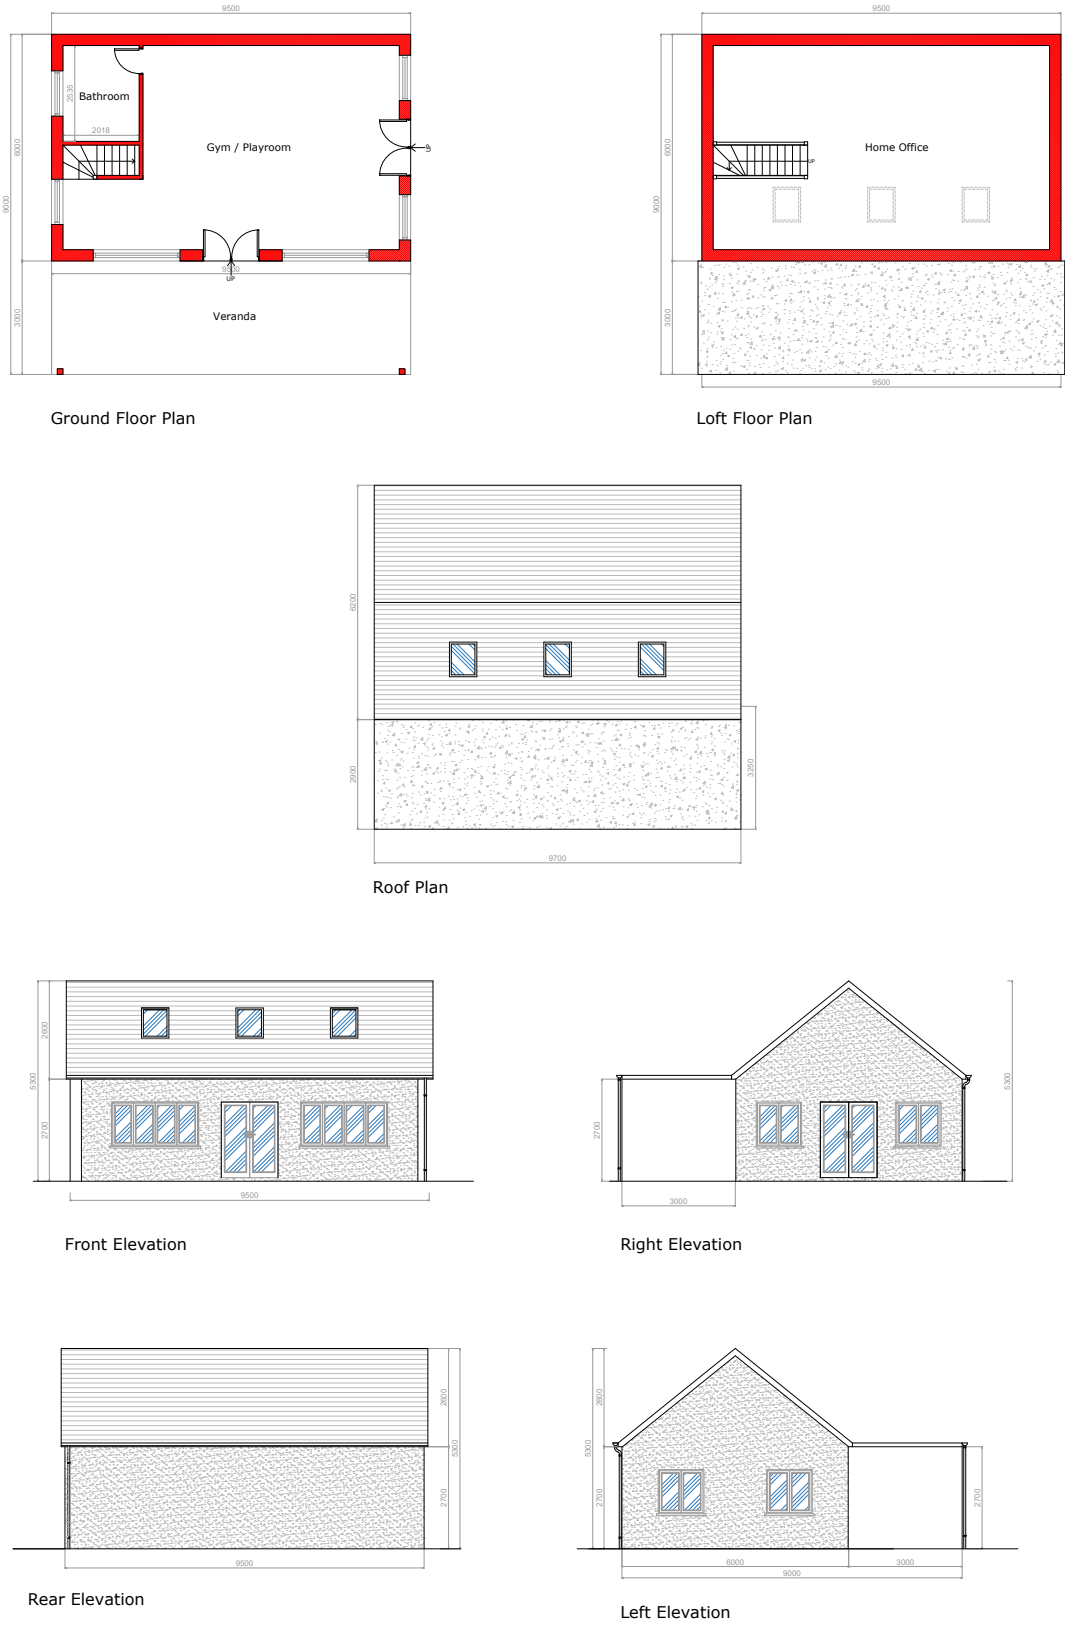

- Notes
1. All materials to match existing unless otherwise noted.
 2. Do not scale for the construction purposes.
 3. The contractor must verify all dimension on site prior to commencement of works.
 4. This document is copyright of the originator and must be treated as confidential.

Project
20 Culver Lane,
Reading
RG6 2DT

Drawing title
All existing outbuildings
plans

Drawing no
112

Rev
-

Scale
1:200 @ A2

Date
Dec 2025



1 Right Plan
1rightplan@gmail.com
07955 449 285