



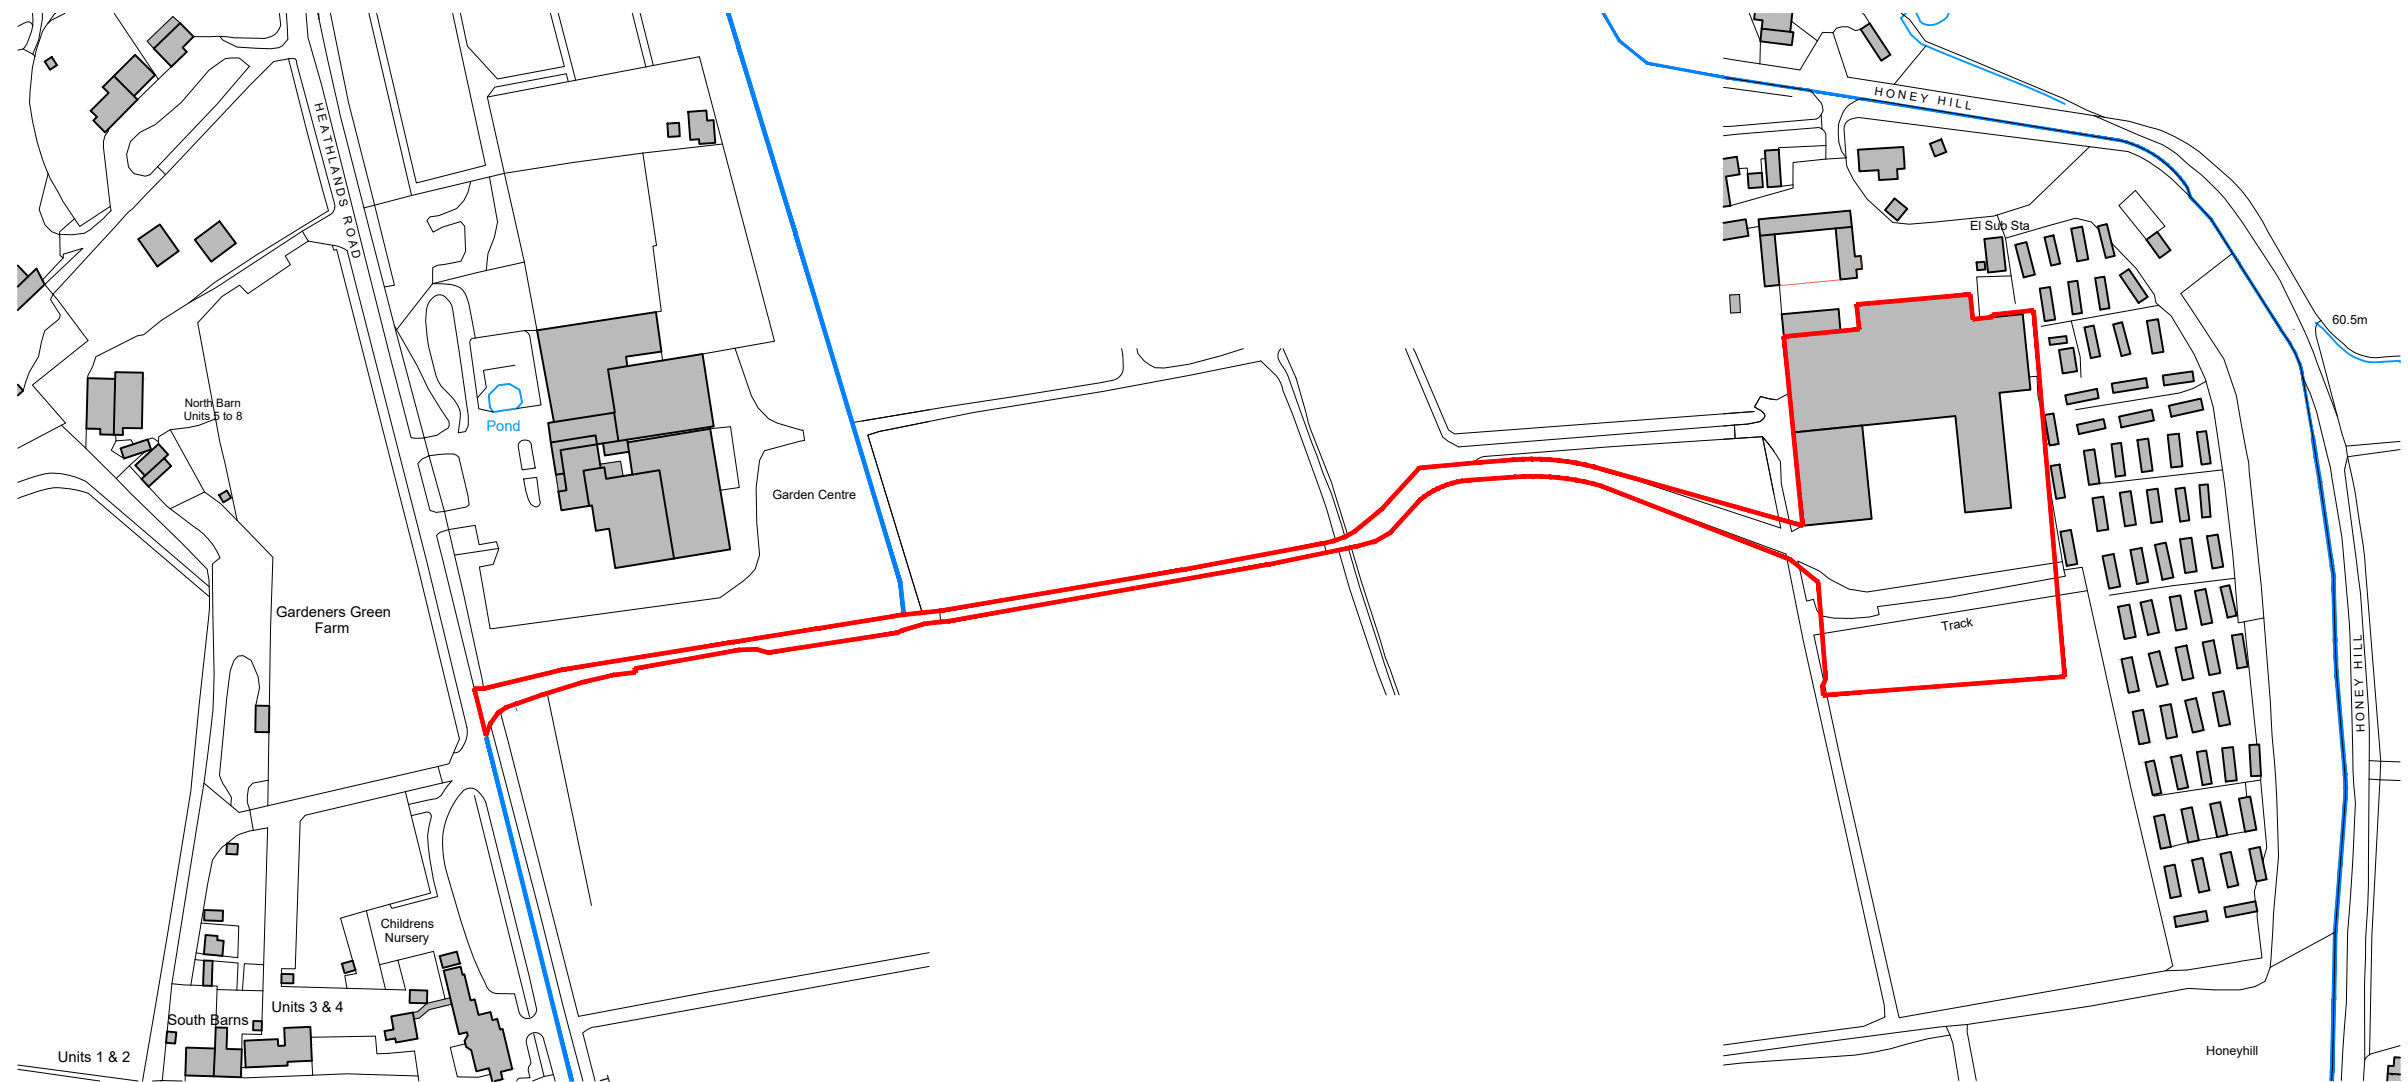

Ordnance Survey, (c) Crown Copyright 2024. All rights reserved. Licence number 100007327

REV.	DATE	REVISIONS:	BY	STATUS:				
A	17.02.25	Access road added	RPO	Planning	CLIENT:	Hall Hunter	PROJECT:	Atcost Barn, Heathlands Cottages, Honey Hill, Wokingham, RG40 3BG
B	03.06.25	Changed to planning's comments	RPO		SCALE:	1:2500 (A3 ORIGINAL)	DRAWING:	Site Location Plan
					DRAWN:	RPO	24036	S101
© COPYRIGHT EXISTS ON THE DESIGNS AND INFORMATION SHOWN ON THIS DRAWING				This drawing may be scaled or cross referenced to the scale bar for planning application purposes only. Do not scale for any other purpose, use figured dimensions only. Subject to site survey and all necessary consents. All dimensions to be checked by user and any discrepancies, errors or omissions to be reported to the Architect before work commences. This drawing is to be read in conjunction with all other relevant materials. OS Licence No. 100007327				

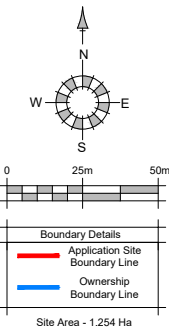

architecture planning masterplanning

Broadmede House, Farnham Business Park,
Weydon Lane, Farnham, Surrey GU9 8QT.
info@osparchitecture.com www.osparchitecture.com
Tel: 01252 267878

©Health Solutions Limited, Company Registration No. 3876016