



- Existing trees to be retained and protected during construction
- Proposed tree planting within soft landscape.
- Proposed *Prunus lusitanica* hedge planting to be planted in a single row at 300mm centres
- Proposed mixed native hedge planting to be planted in a double staggered row 300mm apart and at 400mm centres in each row. To be maintained at 1.8m height adjacent to site boundaries
- Proposed shrub planting to receive 75mm bark mulch after planting operations
- Proposed decorative mix shrub planting to be planted in groups of 5-7no. of each species and as above
- Existing Grassland to be retained, empty patches to be seeded with E22 Strong Lawn Grass mix as supplied by Emorsgate Seeds, sown at 25g/m², or equivalent.
- Proposed grass areas to receive good quality amenity grass turves laid in line with good horticultural practices
- Proposed meadow mix, EM3 special general purpose meadow mixture as supplied by Emorsgate Seed, sown at 4 g/m², or equivalent.

Tree Pit Detail: Soft Landscape


The root flare of the newly planted tree shall be clearly visible at the soil surface and is not to be buried by excess soil or mulch

Stakes to be requisite length, pressure impregnated, debarked softwood 100mm square or diameter, driven into ground sufficient depth to provide full support

Root Rain Metro tree pit irrigation system, or similar

Backfill material is to be applied in layers 150mm in depth, ensuring that the tree is held upright

Once tree has been positioned the hessian and wire surrounding the roots is to be loosened. Wire cages are to be removed

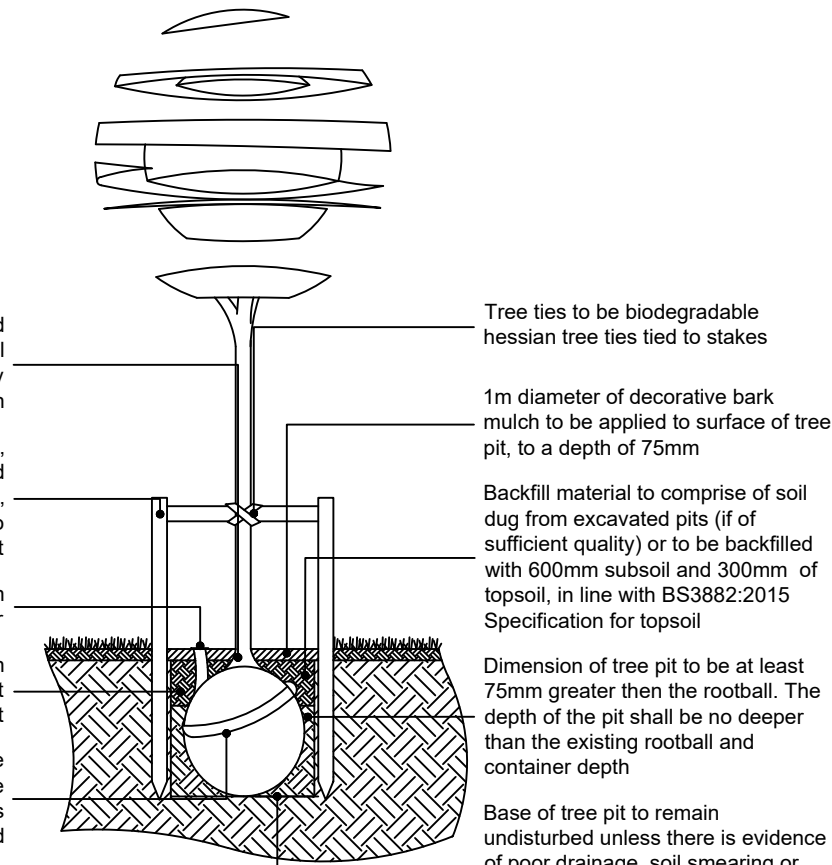

Components as supplied from GreenBlue Urban or similar

Full Planting Schedule

Species Name	Birth	Height	Density	Specification	No.
Acer platanoides	10-12cm	300-350cm	Counted	2x Selected Standard Clear Stem 175-200 4 brks RB	2
Acer rubrum	12-14cm	350-425cm	Counted	3x Heavy Standard Clear Stem 175-200 5 brks B	3
Betula pendula	10-12cm	300-350cm	Counted	2x Selected Standard Clear Stem 175-200 4 brks RB	2
Betula utilis jacquemontii	10-12cm	300-350cm	Counted	2x Selected Standard Clear Stem 175-200 4 brks RB	2
Cornus avellana	12-14cm	350-425cm	Counted	3x Heavy Standard Clear Stem 175-200 5 brks B	3
Crataegus laevigata 'Rosea Flore Pleno'	12-14cm	350-425cm	Counted	3x Heavy Standard Clear Stem 175-200 5 brks B	3
Crataegus monogyna	10-12cm	300-350cm	Counted	2x Selected Standard Clear Stem 175-200 4 brks RB	2
Fagus sylvatica	10-12cm	300-350cm	Counted	2x Selected Standard Clear Stem 175-200 4 brks RB	2
Ilex aquifolium	10-12cm	300-350cm	Counted	2x Selected Standard Clear Stem 175-200 4 brks RB	2
Prunus 'Accolade'	12-14cm	350-425cm	Counted	3x Heavy Standard Clear Stem 175-200 5 brks B	3
Prunus 'Snow Goose'	12-14cm	350-425cm	Counted	3x Heavy Standard Clear Stem 175-200 5 brks B	3
Prunus avium	12-14cm	350-425cm	Counted	3x Heavy Standard Clear Stem 175-200 5 brks B	3
Robinia pseudoacacia 'Frisia'	12-14cm	350-425cm	Counted	3x Heavy Standard Clear Stem 175-200 5 brks B	3
Sorbus aucuparia	12-14cm	350-425cm	Counted	3x Heavy Standard Clear Stem 175-200 5 brks B	3
Sorbus hupehensis 'Pink Pagoda'	12-14cm	350-425cm	Counted	3x Heavy Standard Clear Stem 175-200 5 brks B	3

Species Name	Height	Pot Size	Specification	Density	No.
Calluna vulgaris	80-100cm	3L	Bushy 4 brks C	2/m ²	4
Ceanothus 'Concha'	80-100cm	3L	Bushy 4 brks C	2/m ²	4
Chiosya 'Aztec Pearl'	80-100cm	3L	Bushy 5 brks C	3/m ²	12
Chiosya 'Aztec Pearl'	80-100cm	3L	Bushy 5 brks C	3/m ²	12
Cornus avellana	80-100cm	3L	Bushy 5 brks C	3/m ²	12
Colonnaster 'Coral Beauty'	80-100cm	3L	Bushy 4 brks C	3/m ²	12
Euonymus fortunei 'Emerald 'n' Gold'	80-100cm	3L	Bushy 4 brks C	3/m ²	12
Hebe 'Autumn Glory'	80-100cm	3L	Bushy 4 brks C	3/m ²	12
Hebe 'Green Globe'	80-100cm	3L	Bushy 4 brks C	3/m ²	12
Hebe 'Mrs Winder'	80-100cm	3L	Bushy 4 brks C	3/m ²	12
Hebe 'White Gem'	80-100cm	3L	Bushy 4 brks C	3/m ²	12
Hebe 'Franciscana 'Blue Gem'	80-100cm	3L	Bushy 4 brks C	3/m ²	12
Hedera helix 'Erecta'	80-100cm	3L	Bushy 7 brks C	3/m ²	12
Hydrangea 'Lime Light'	80-100cm	3L	Branches 3 brks C	3/m ²	12
Hydrangea macrophylla 'Blue Wave'	80-100cm	3L	Branches 3 brks C	3/m ²	12
Lavandula angustifolia 'Hidcote Pink'	80-100cm	3L	Branches 3 brks C	3/m ²	12
Ligustrum vulgare	80-100cm	3L	Branches 3 brks C	3/m ²	12
Lonicera nitida 'Baggesen's Gold'	80-100cm	3L	Branches 3 brks C	3/m ²	12
Lonicera pileata	80-100cm	3L	Branches 3 brks C	3/m ²	12
Philadelphus 'Belle Etoile'	80-100cm	3L	Branches 4 brks C	3/m ²	12
Pieris 'Flaming Silver'	80-100cm	3L	Branches 4 brks C	3/m ²	12
Prunus lusitanica	80-100cm	3L	Branches 4 brks C	3/m ²	12
Rosmarinus off. 'Sissinghurst Blue'	80-100cm	3L	Bushy 5 brks C	3/m ²	12
Sarcococca 'Winter Gem'	80-100cm	3L	Bushy 5 brks C	3/m ²	12
Sarcococca hookerana dig. 'Purple Stem'	80-100cm	3L	Bushy 5 brks C	3/m ²	12
Skimmia japonica	80-100cm	3L	Bushy 4 brks C	3/m ²	12
Skimmia japonica 'Fragrans'	80-100cm	3L	Bushy 4 brks C	3/m ²	12
Vincetoxicum 'Alba'	80-100cm	3L	Branches 3 brks C	3/m ²	12
Vincetoxicum 'Alba'	80-100cm	3L	Branches 3 brks C	3/m ²	12

Species Name	Height	Pot Size	Specification	Density	No.
Blechnum spicatum	80-100cm	3L	Full Pot	5/m ²	8
Polystichum munitum	80-100cm	3L	Full Pot	2/m ²	2

Species Name	Height	Pot Size	Specification	Density	No.
Calluna vulgaris	80-100cm	3L	Full Pot	5/m ²	8
Calluna vulgaris	80-100cm	3L	Full Pot	5/m ²	8

SPECIFICATION
All works to comply with the written Soft Landscape Specification.

NOTES:
DO NOT SCALE FROM DRAWING
NOT FOR CONSTRUCTION, FOR PLANNING PURPOSES ONLY

rev date details drawn

ACD ENVIRONMENTAL

Arboriculture
Archaeology
Ecology
Landscape Architecture

Phone: 01666 825646
Email: mail@acdenv.co.uk
Web: www.acdenv.co.uk

project: The Old Thatch Lower, Lower Sandhurst Road, Finchampstead, Berkshire

client: Mr & Mrs R Westell

drawing: Soft Landscape Proposals

purpose: planning

date: March 2026

scale: 1:250@A1

drawing no: PRI25131 11

drawn: RHP checked: JC

Copyright of ACD Environmental Ltd. All rights described in Chapter IV of the Copyright, Designs and Patents Act 1988 have been generally asserted. 2011. Copyright of this plan remains with ACD until all fees have been paid in full.