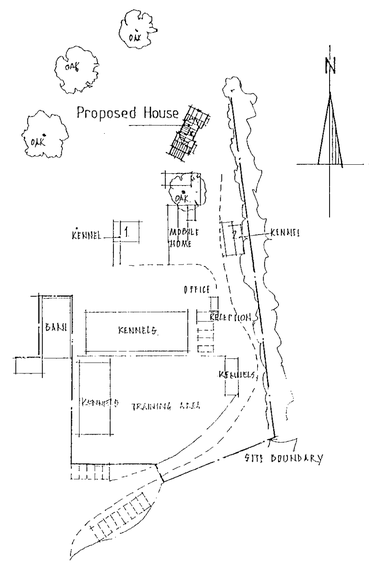

Site Plan 1:100

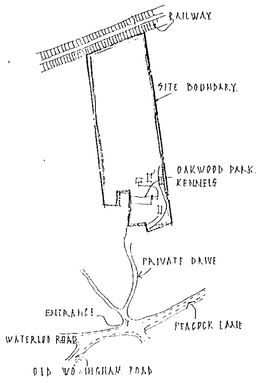

Location Plan 1:1500

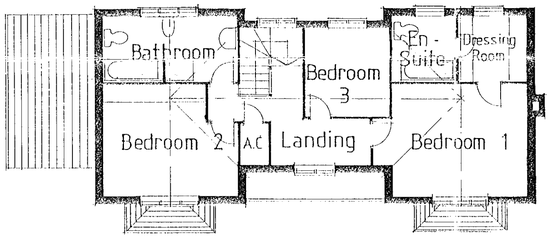

First Floor Plan

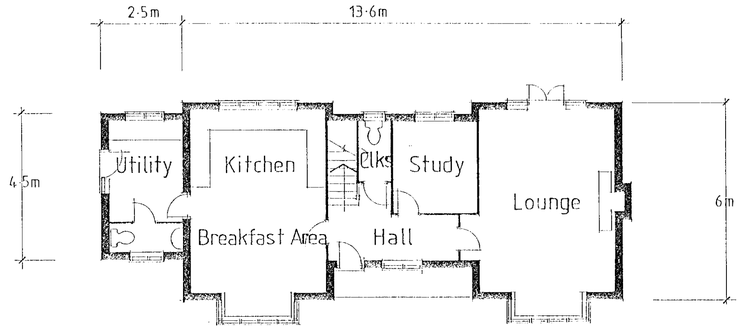

Ground Floor Plan





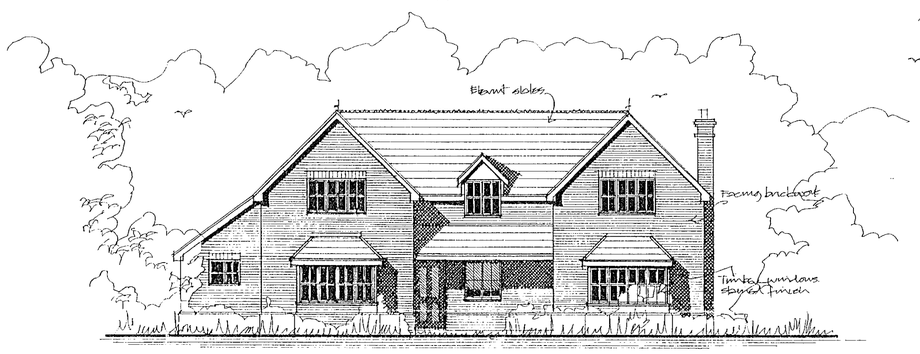

East Elevation

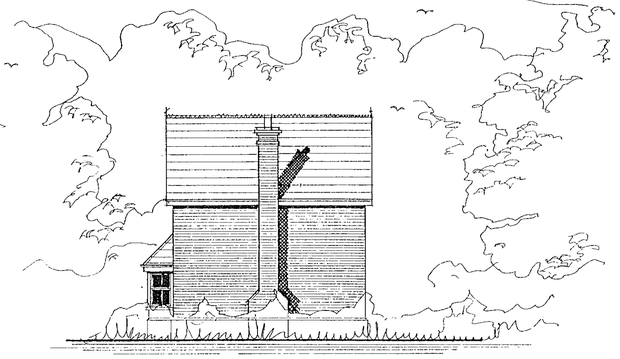

North Elevation



South Elevation

West Elevation

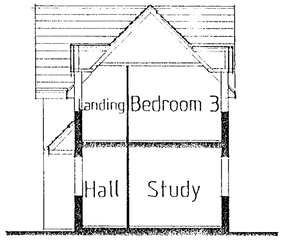

Section

CONSULTATION COPY

01045

RECEIVED
24 OCT 2000

POL	FLS
DC	ENF
APP	
CS	
08 NOV 2000	
COPIES TO:	ACK:
	FILE:

Proposed House Replacing Mobile Home

Client
Oakwood Park Kennels
Peacock Lane
Wokingham Berks

Description
Plans Elevations & Section

All dimensions to be checked on site. Any discrepancy between this drawing and other information is to be referred to the Planning Consultant. This drawing is copyright.

MARTIN BUTLER ARCHITECTURAL DESIGN & PLANNING CONSULTANT

31 Tattersall Close
Wokingham
Berkshire

date: 19:10:00

Scale 1:100 1:1000 1:1500

Project 2010

drawing 01

revision

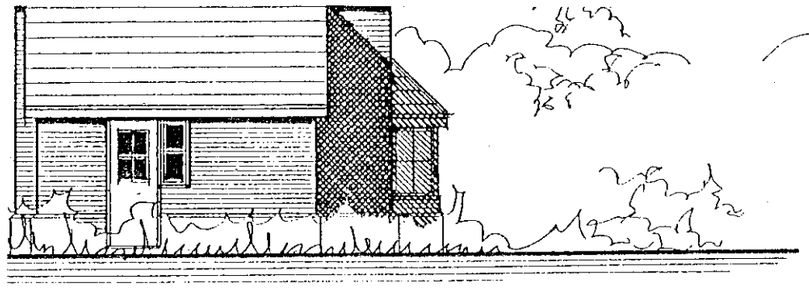

South Elevation

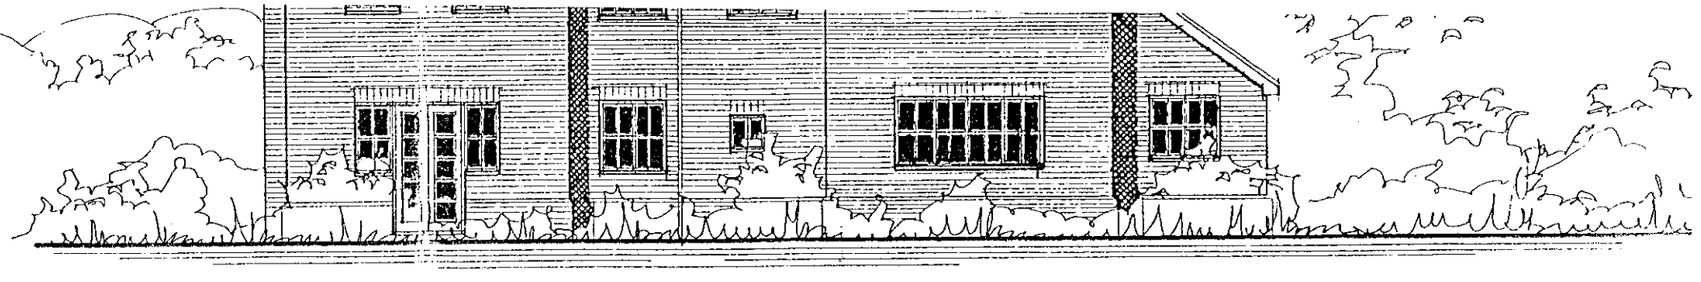

West Elevation

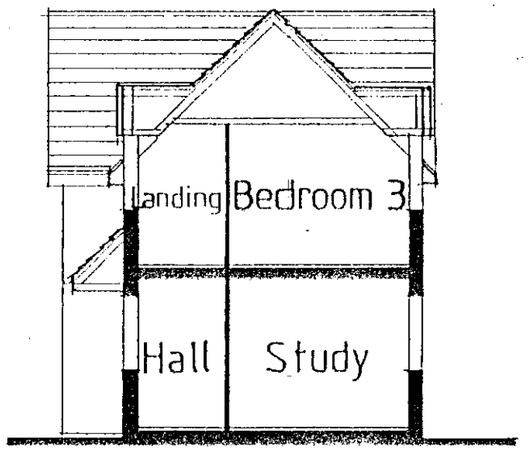

Section

CONSULTATION COPY

01045

RECEIVED
24 OCT 2000

POL	TLS
CC	ENF
APP	
CS	
08 NOV 2000	
COPIES TO:	ACK:
	FILE:

Proposed House Replacing Mobile Home

Client
Oakwood Park Kennels
Peacock Lane
Wokingham Berks

Description
Plans Elevations & Section

All dimensions to be checked on site. Any discrepancy between this drawing and other information is to be referred to the Planning Consultant. This drawing is copyr

MARTIN BUTLER ARCHITECTURAL DESIGN & PLANNING CONSULTAN

31 Tattersall Close
Wokingham
Berkshire

date:	Scale	Project	drawing	revision
13: 10: 00	1:100: 1000: 1250	2010	01	

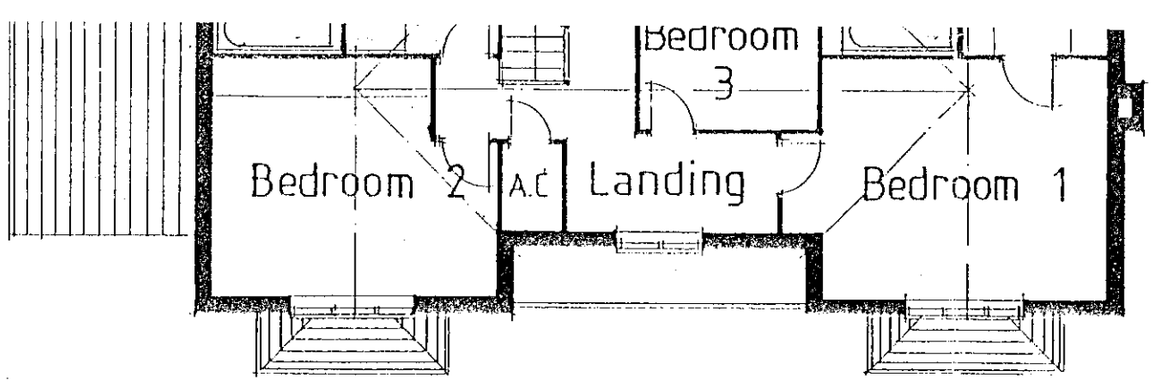

First Floor Plan

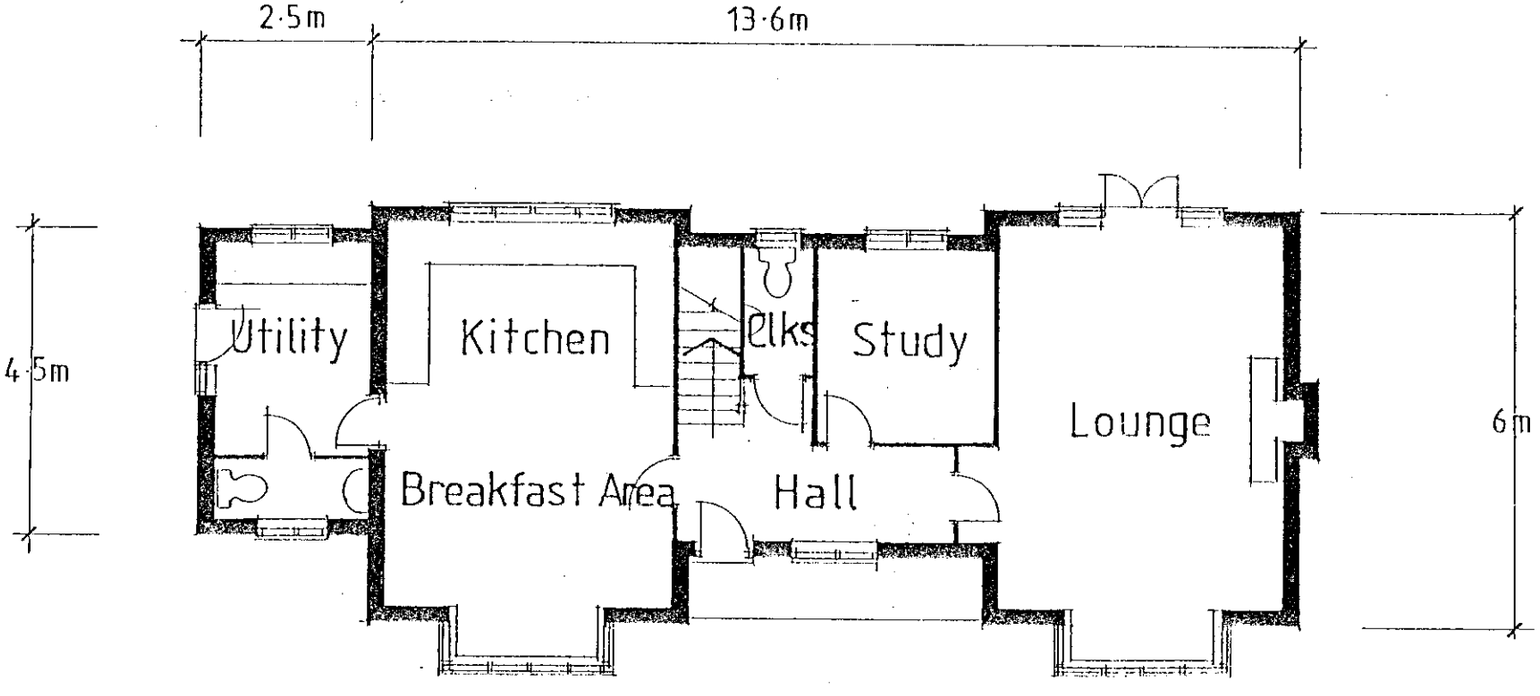

Ground Floor Plan

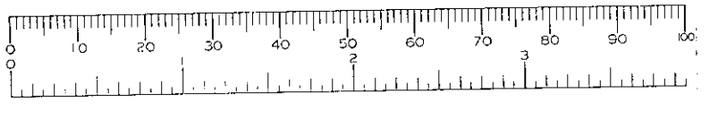

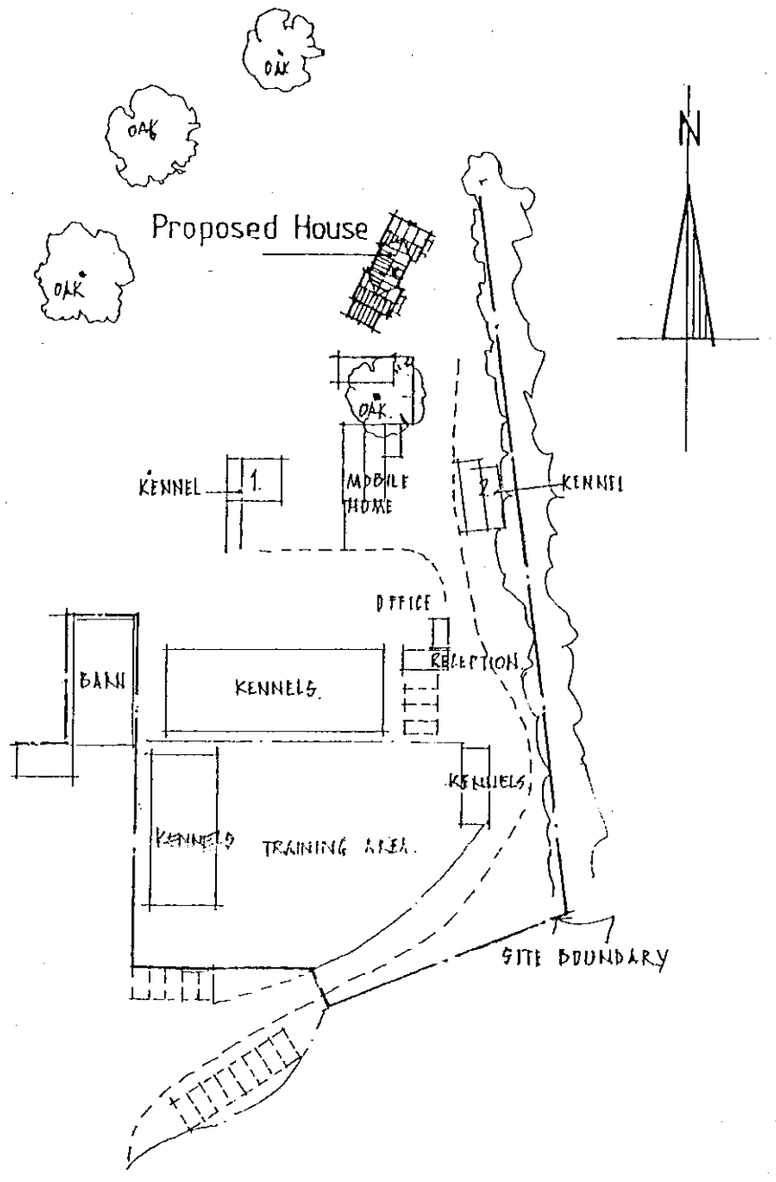

Site Plan 1:1000

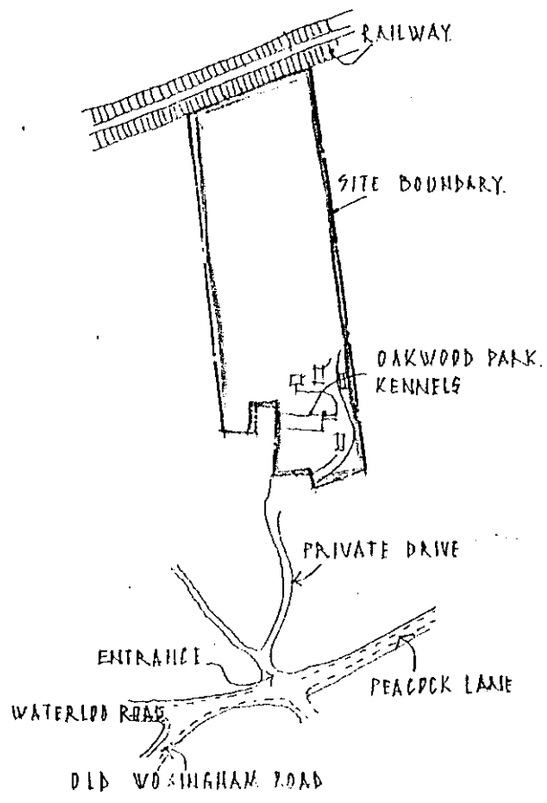

Location Plan 1:2500

