

Side Elevation
1:100

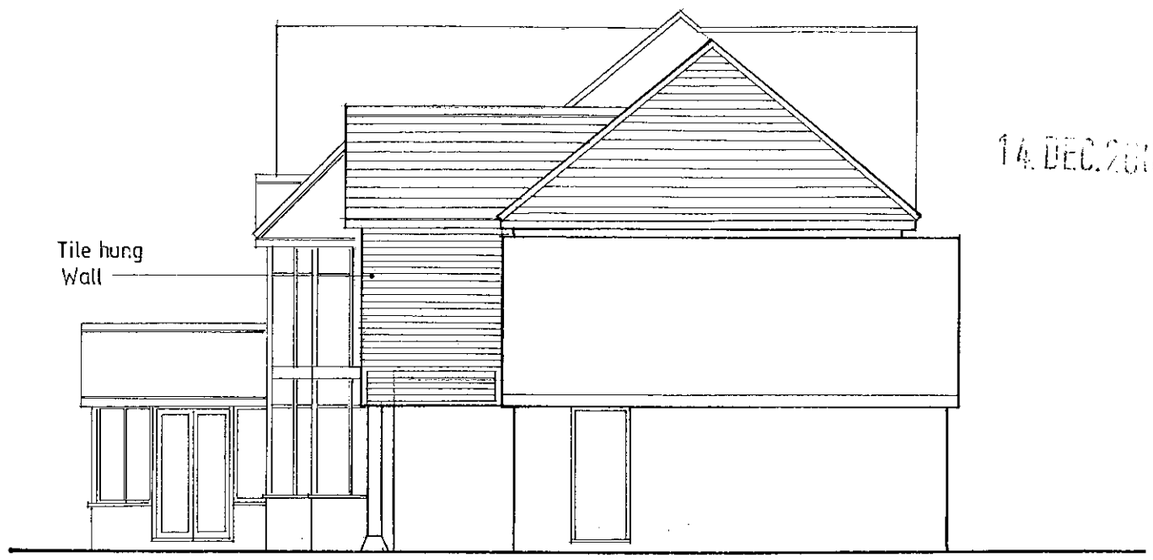


Side Elevation
1:100

14 DEC 2000 3031

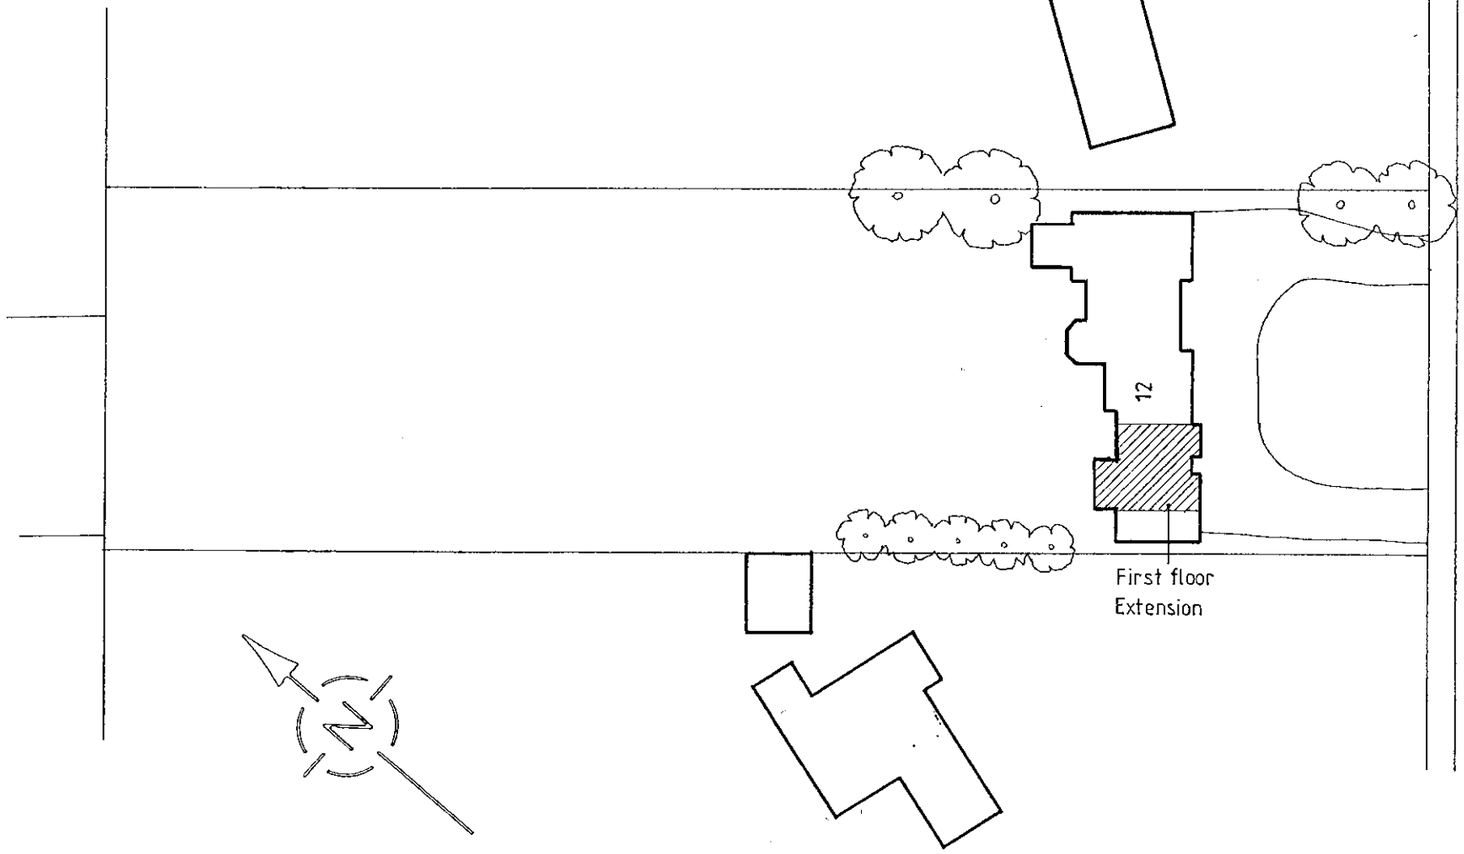


Site Plan 1:500

SUPERSEDED
SUPERSEDED

| letter | date | revision |
|---|---|---|

job
ALTERATION TO 12 WEST DRIVE
SONNING

client
MR & MRS MC NEIL

drawing
SIDE ELEVATIONS &
SITE PLAN

scale 1:100, 1:500
date DEC'2000
drawn by WAS
1556/02

ANDREWS KALIK ASSOCIATES
CHARTERED ARCHITECTS
101 LONDON ROAD READING BERKSHIRE
THE STUDIO (0118) 9501700



Side Elevation
1:100

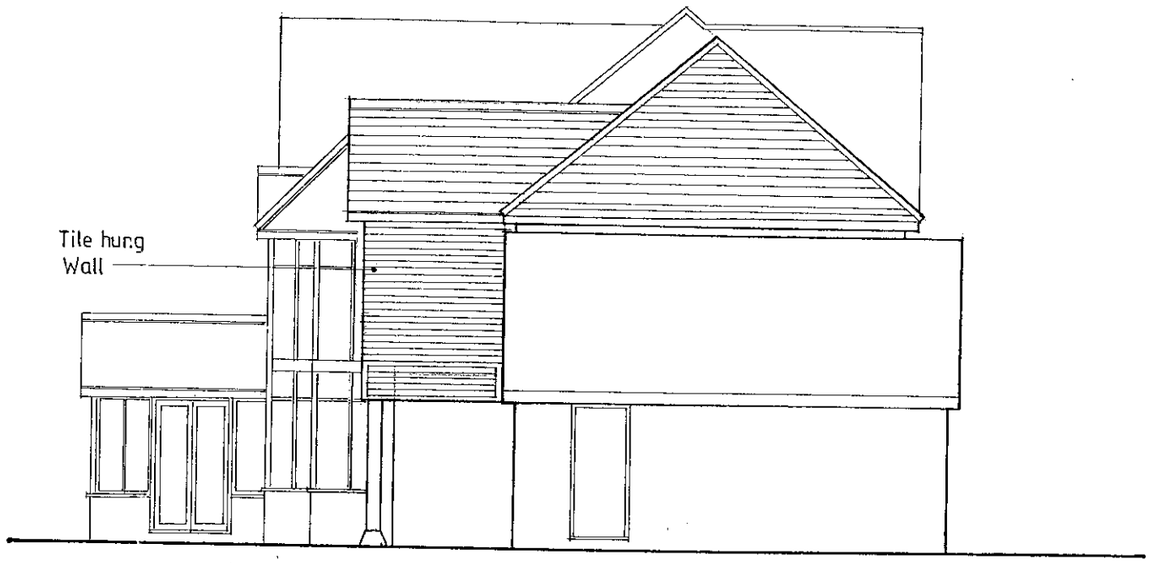


Side Elevation
1:100

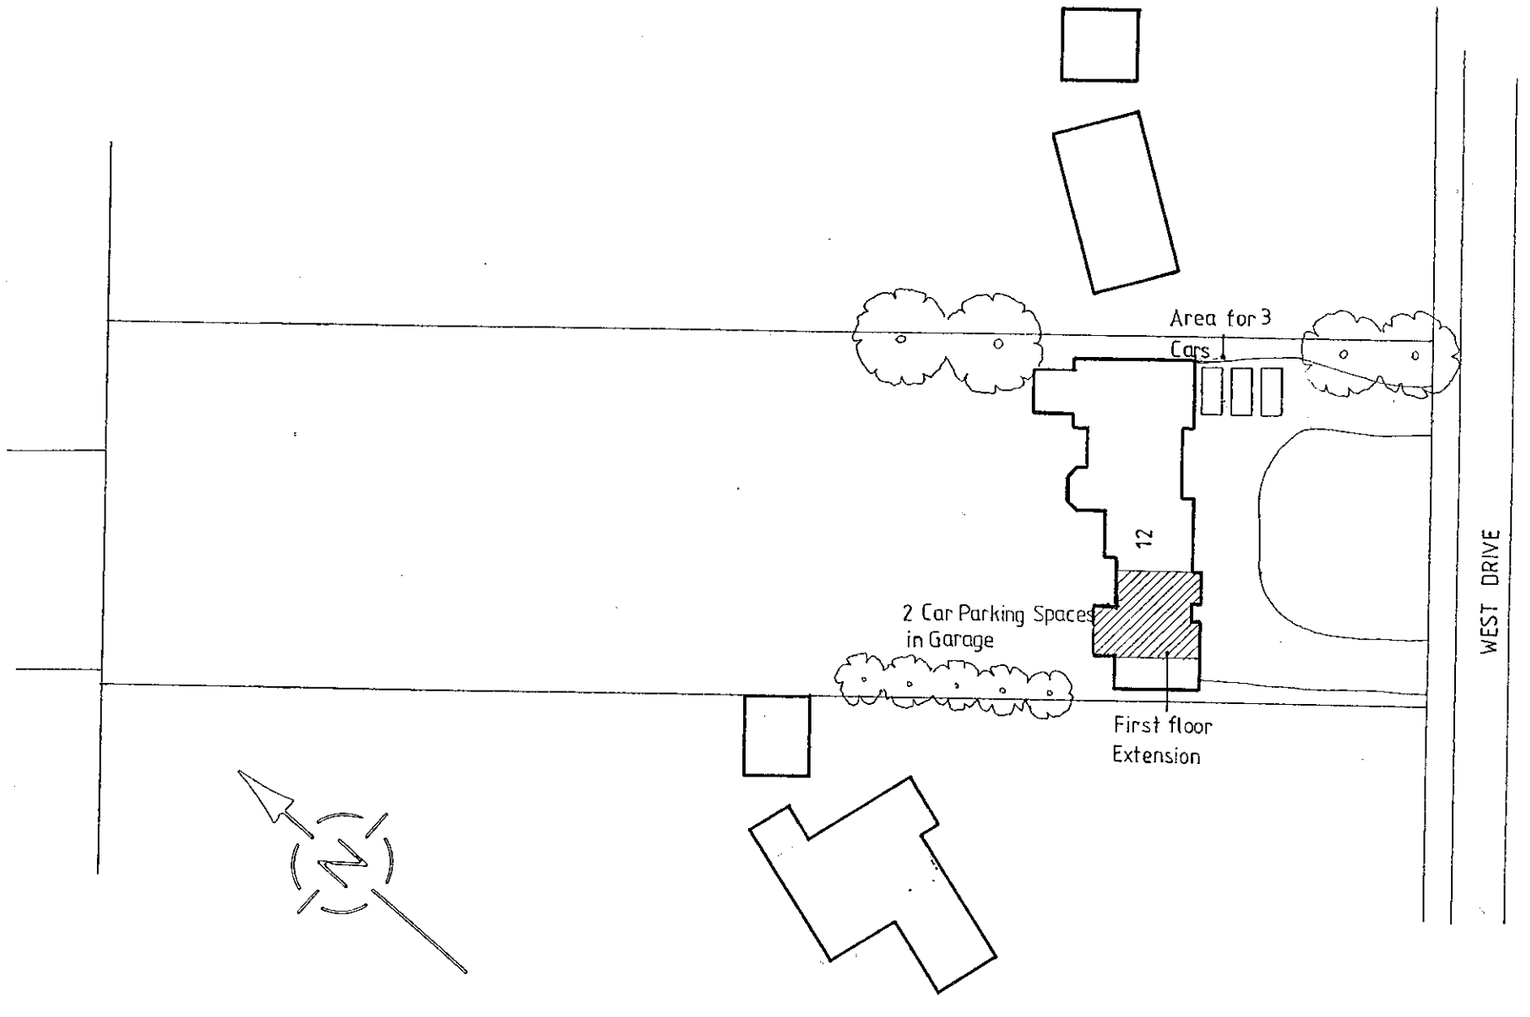


Site Plan 1:500

APPROVED

REVISED PLAN

APPROVED

| letter | date | revision |
|---|---|---|
| A | 03/01/2001 | DRAWING UPDATE |

job
ALTERATION TO 12 WEST DRIVE
SONNING

client
MR & MRS MC NEIL

drawing
SIDE ELEVATIONS &
SITE PLAN

scale
1:100, 1:500

date
DEC'2000

drawn by
WAS

1556/02 A

(0118) 9507700
THE STUDIO
101 LONDON ROAD
READING BERKSHIRE
CHARTERED ARCHITECTS
ANDREWS KALIK ASSOCIATES

14.DEC.2000* 3031




Rear Elevation
1:100

Proposed First Floor Extension

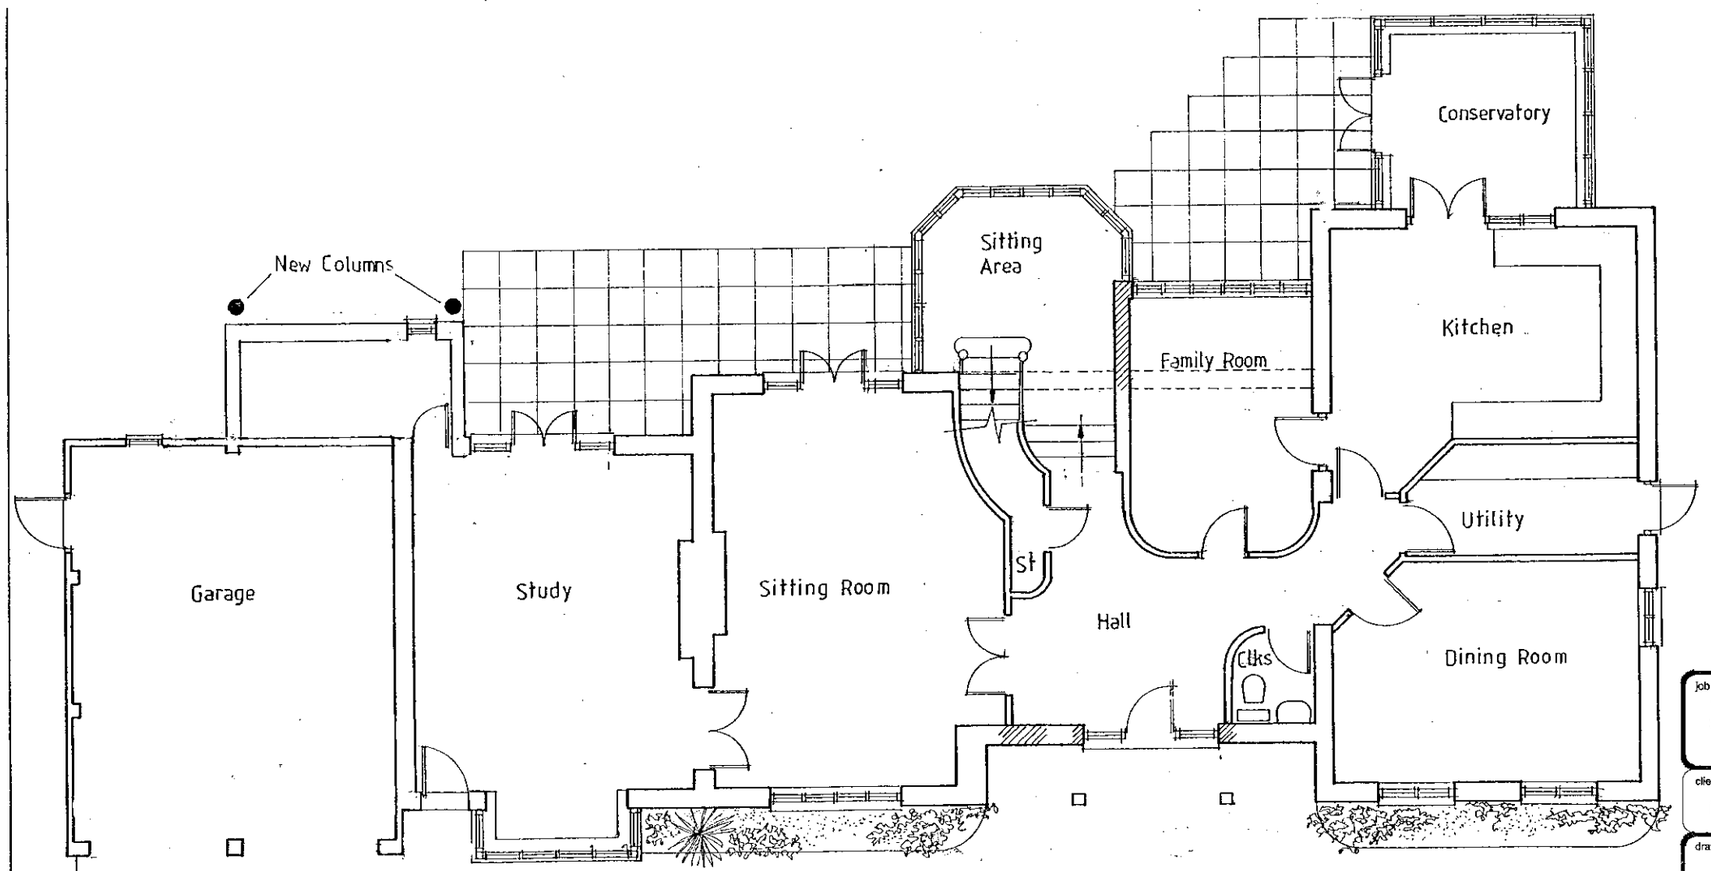


REMAINDER OF GROUND FLOOR UNALTERED

Ground Floor Plan
1:100

APPROVED

letter date revision

job ALTERATION TO 12 WEST DRIVE SONNING

client MR & MRS Mc NEIL

drawing SECOND FLOOR PLAN & REAR ELEVATION

scale 1:100

date DEC'2000

drawn by WAS

1556/03

(0118) 9507700
THE STUDIO
101 LONDON ROAD
READING
BERKSHIRE
CHARTERED ARCHITECTS
ANDREWS KALIK ASSOCIATES

14.DEC.2000* 3031




Front Elevation
1:100

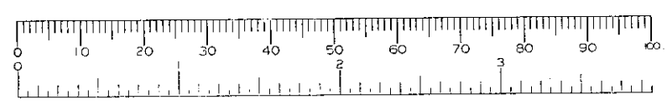


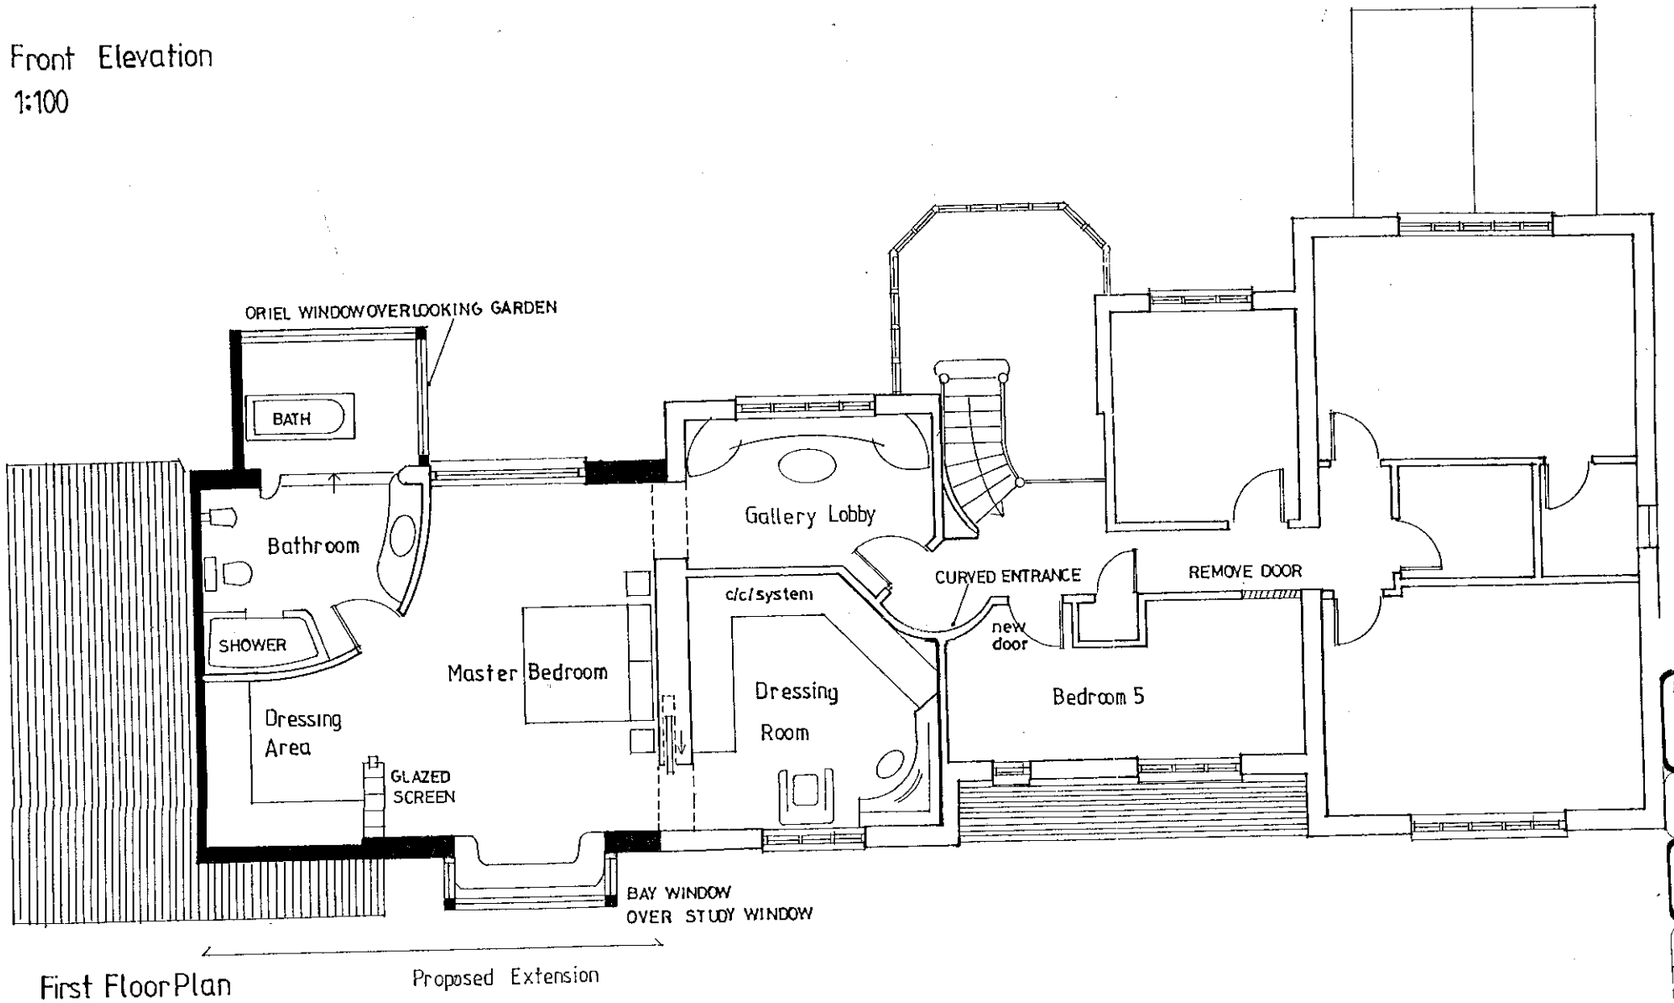


First Floor Plan

APPROVED

letter date revision

job ALTERATION TO 12 WEST DRIVE SONNING

client MR & MRS MC NEIL

drawing FIRST FLOOR PLAN & FRONT ELEVATION

scale 1:100

date DEC'2000

drawn by WAS

1556/04

(0118) 950 7100
THE STUDIO
101 LONDON ROAD
READING
BERKSHIRE
CHARTERED ARCHITECTS
ANDREWS KALIK ASSOCIATES