LOCATION OF SITE

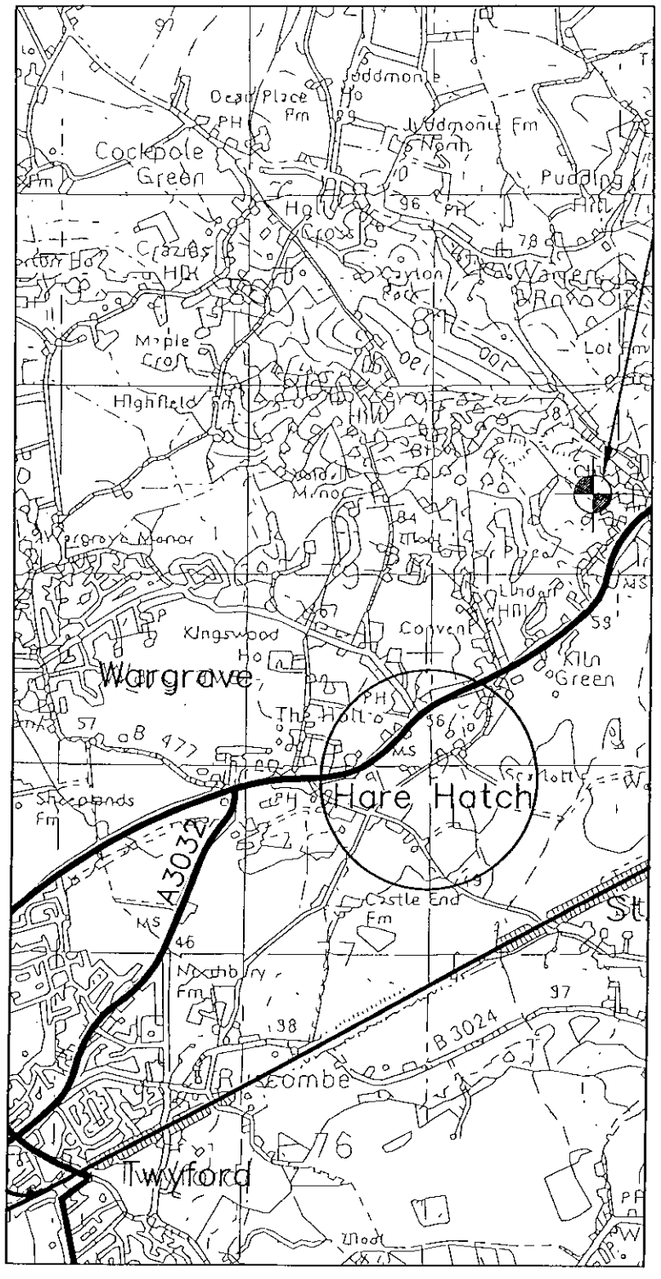

SITE LOCATION PLAN

LOCATION OF SITE

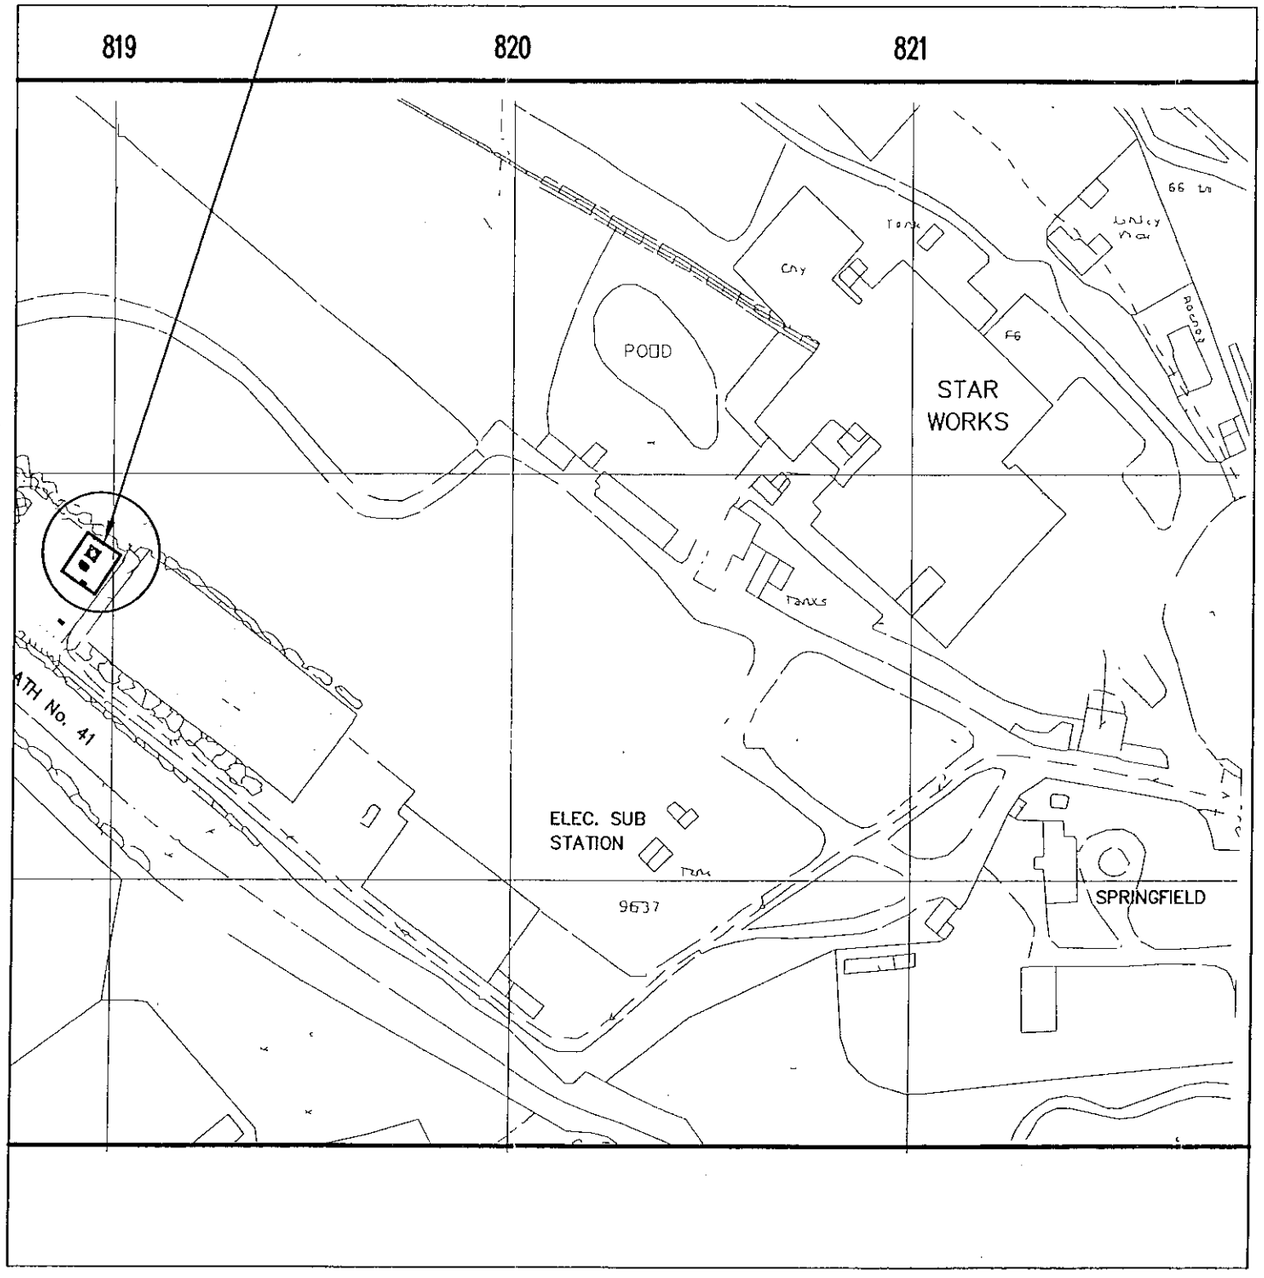

SITE BLOCK PLAN
(SCALE 1:2500)

0 10 20 30 40 50 60 70 80 90 100
2 3

GENERAL NOTES

This drawing is the Copyright of BTCellnet and must not be reissued, loaned or copied without written consent.
Use written dimensions only. Do not scale.

Rev	Date	Description	Drw	Ckd

Ordnance Survey

This drawing is based upon the Ordnance Survey's 1:1250 map of 1996 with permission of the controller of Her Majesty's Stationery Office, Crown Copyright. Unauthorised reproduction infringes Crown copyright. © Crown Copyright 1998. Licence Number: AR 372684

Grantham Parsons and Nolan Ltd
Triumph House, Birmingham Road
Meriden, Nr. Coventry CV5 9AZ
Tel: (01676) 522868 Fax: (01676) 521081

BTcellnet
NETWORK IMPLEMENTATION

Project Title:
Cell 2555
Hare Hatch

Site Address:
Star Works
Star Lane
Knowl Hill
Berks

Grid Ref:
SU 8180 7940

Drawing Title:
Location Plan

Scale: As Shown
Drawn: HZ
Date: 04.10.00
Checked: EB

Drawing Number:
2555/001

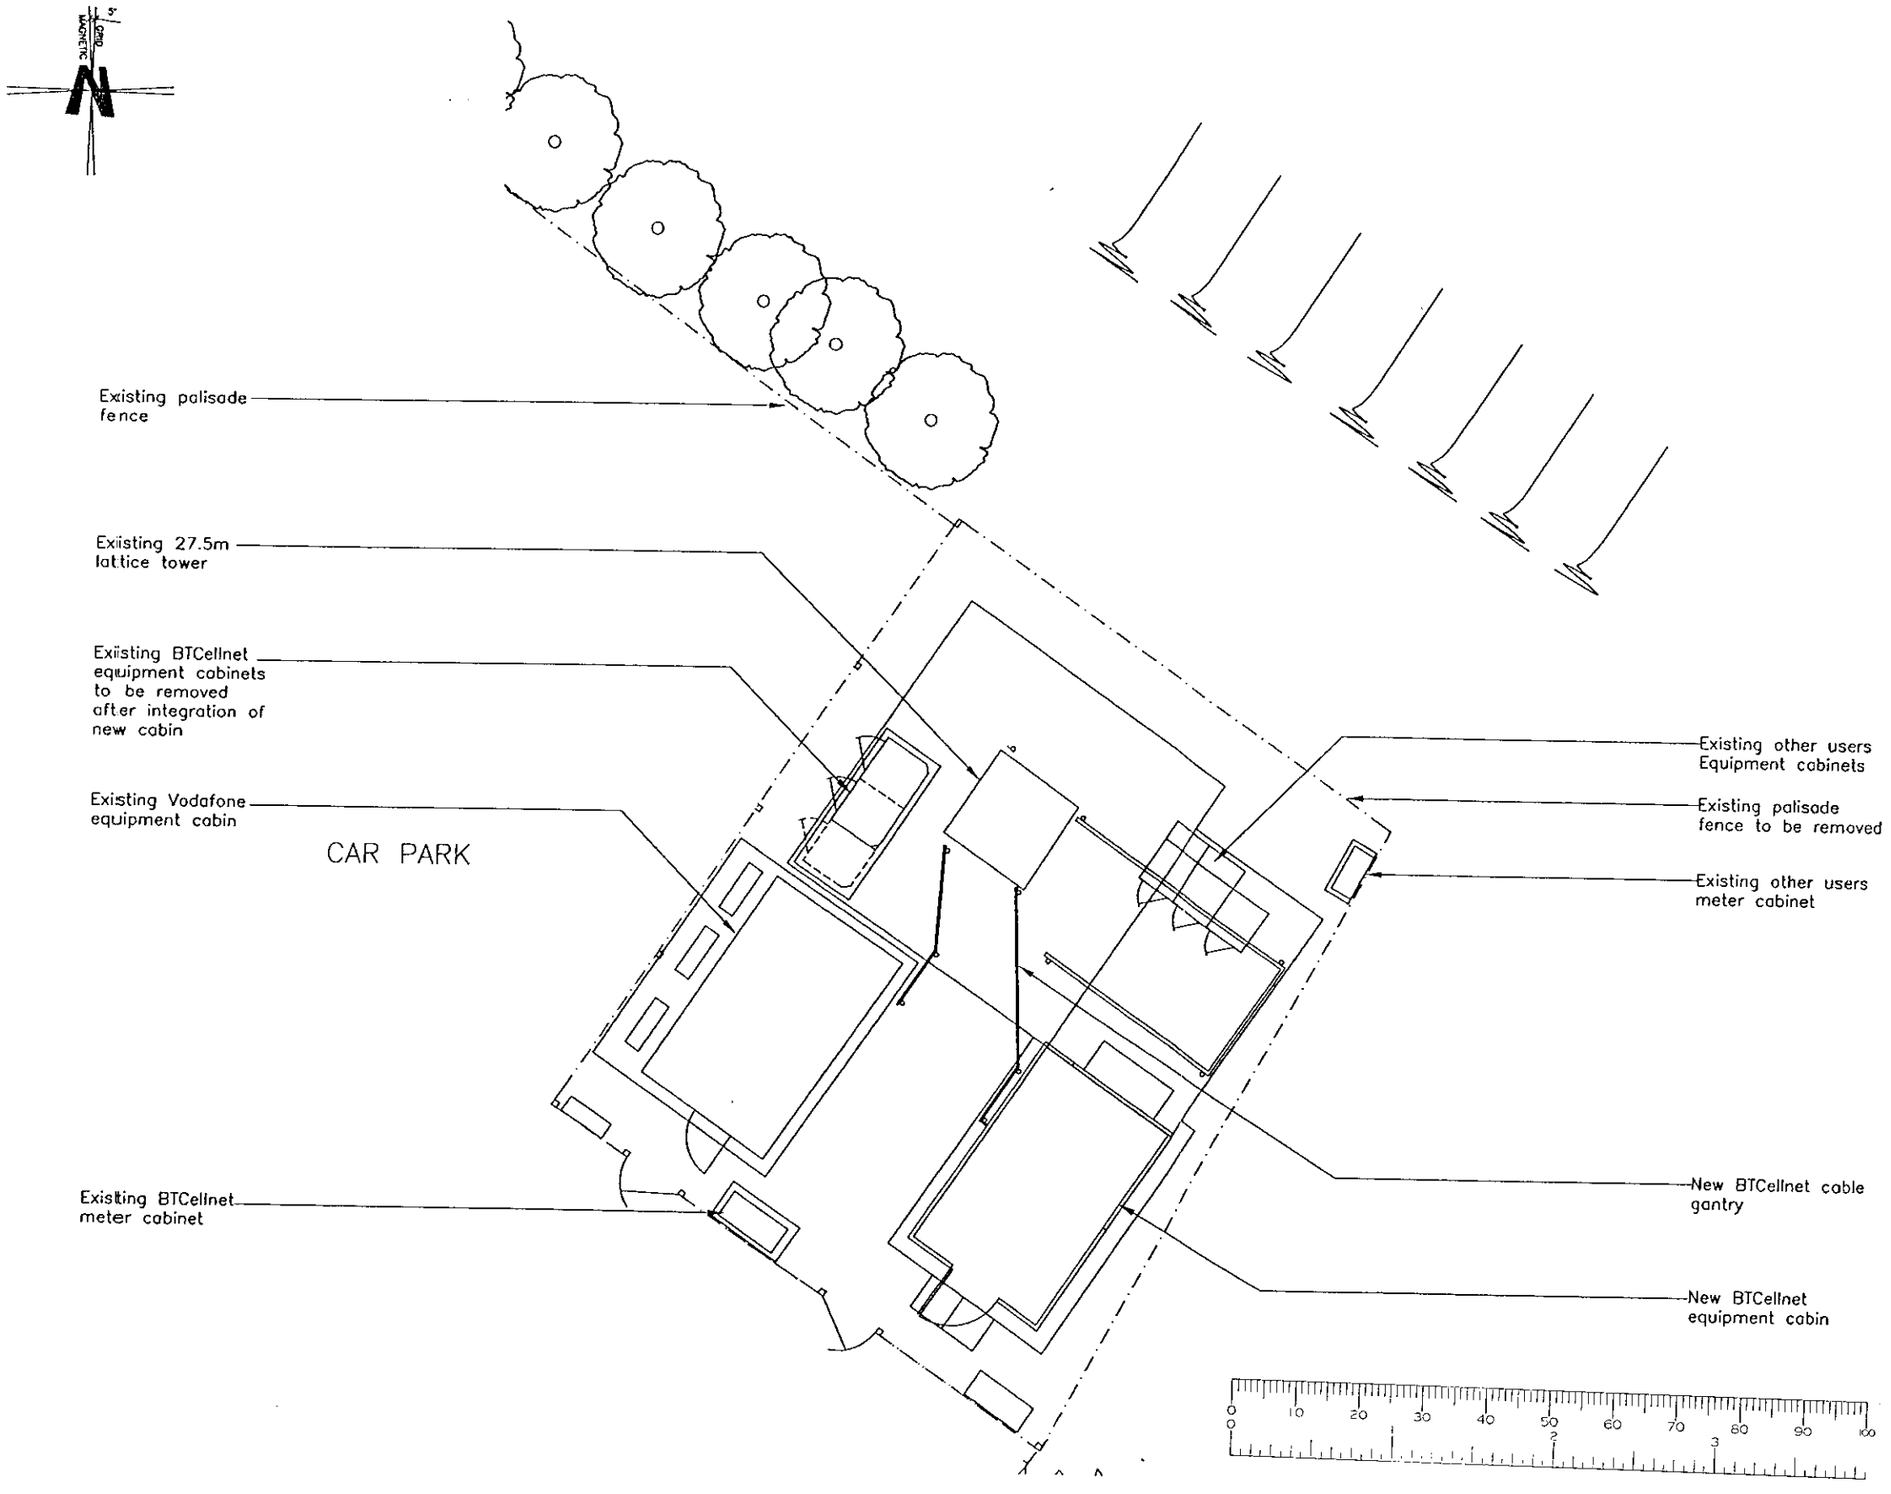

SITE PLAN
(Scale 1:100)

NOTES

1. This drawing is the Copyright of BTCellnet and must not be reissued, loaned or copied without written consent
2. Dimensions are in millimetres unless noted otherwise. Do not scale, use written dimensions only

Rev	Date	Description	Drw	Ckd
A	04.12.00	compound layout revised	HZ	EB

Grantham Parsons and Nolan Ltd
Triumph House, Birmingham Road
Meriden, Nr. Coventry CV5 9AZ
Tel: (01676) 522866 Fax: (01676) 521081

BTcellnet
NETWORK IMPLEMENTATION

Project Title:
Cell 2555
HAre Hatch

Drawing Title:
General Arrangement

Scale: As Shown
Drawn: HZ
Date: 04/10/00
Checked: EB

Drawing Number:
2555/002/A

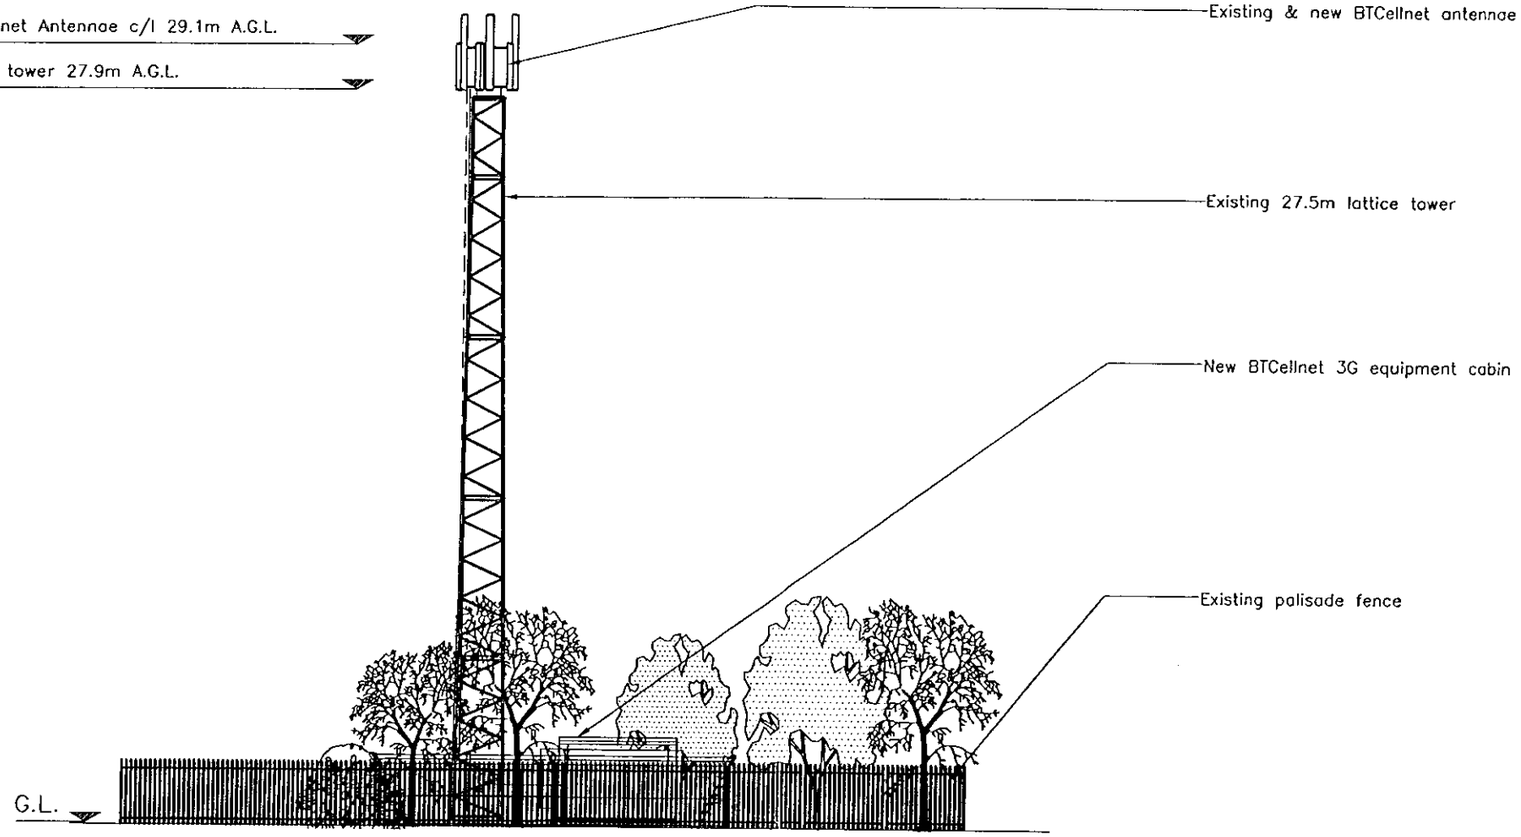

NORTH EAST ELEVATION – 1:200

NOTES
1. This drawing is the Copyright of BTCellnet and must not be reissued, loaned or copied without written consent
2. Dimensions are in millimetres unless noted otherwise. Do not scale, use written dimensions only

Rev	Date	Description	Drw	Ckd
A	04.12.00	compound layout revised	HZ	EB

Grantham Parsons and Nolan Ltd
Triumph House, Birmingham Road
Meriden, Nr. Coventry CV5 9AZ
Tel: (01676) 522866 Fax: (01676) 521081

BTCellnet
NETWORK IMPLEMENTATION

Project Title:
Cell 2555
Hare Hatch

Drawing Title:
Site Elevation

Scale: As Shown	Drawn: HZ
Date: 04-10-00	Checked: EB

Drawing Number:
2555/003/A

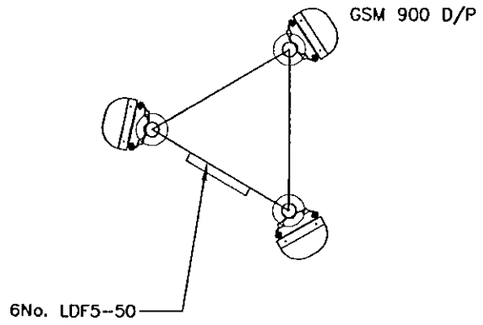

EXISTING ANTENNA LAYOUT (I) (All faces similar)

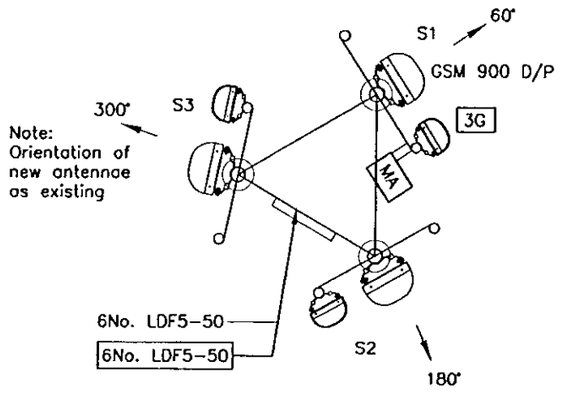

ANTENNA LAYOUT (LAUNCH) (All faces similar)

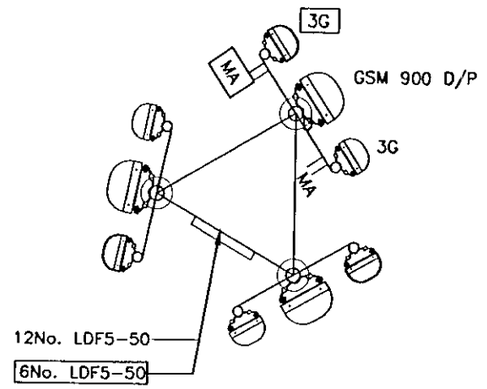

ANTENNA LAYOUT (LONG TERM) (All faces similar)

NOTES
1. This drawing is the Copyright of BTCellnet and must not be reissued, loaned or copied without written consent
2. Dimensions are in millimetres unless noted otherwise. Do not scale, use written dimensions only
3. Antenna Key:
S/P – Single Polar
D/P – Dual Polar
D/B – Dual Band
D – Diplexors
MA – Mast Head Amps
4. New works highlighted with box surround or, 'New' text
5. Feeder length :35m/feeder (existing)
42m/feeder (proposed)

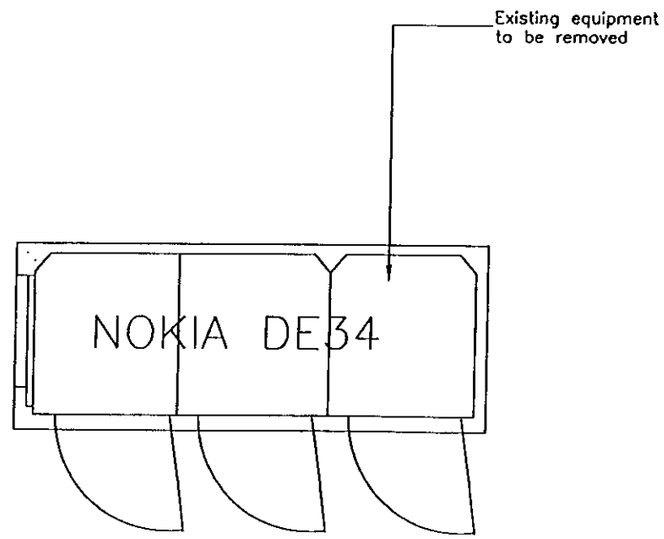

EXISTING EQUIPMENT LAYOUT

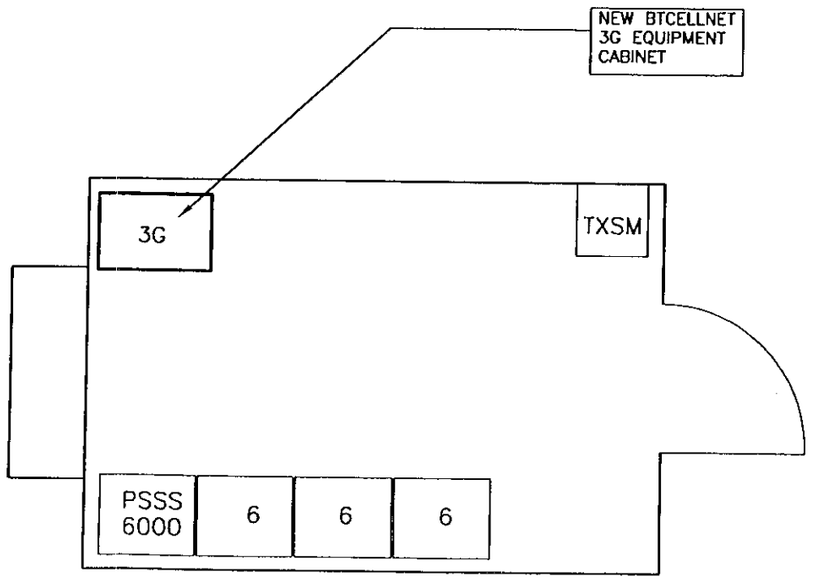

NOKIA DE34 only

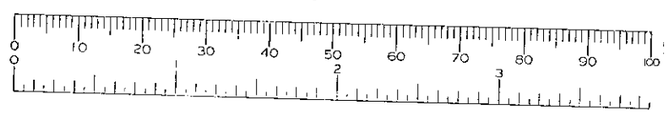

NEW EQUIPMENT LAYOUT

Rev	Date	Description	Drw	Ckd
A	04.12.00	compound layout revised	HZ	EB

Grantham Parsons and Nolan Ltd
Triumph House, Birmingham Road
Meriden, Nr. Coventry CV5 9AZ
Tel: (01676) 522866 Fax: (01676) 521081

BTcellnet
NETWORK IMPLEMENTATION

Project Title:
Cell 2555
Hare Hatch

Drawing Title:
Equipment & Antenna Layout

Scale: NTS
Drawn: HZ
Date: 04/10/00
Checked: EB

Drawing Number:
2555/004/A