MISTRAL

D & M

PLANNING
DC: ADMIN:
13 JAN 2006
ENF: APP:
COPIES: ACK:

Att. Rebecca Tripp
Planning Department
Wokingham District Council
Civic Offices
Shute End
Wokingham
RG40 1BN

PLANS TO MEET CONDITIONS

F-2729

12th January 2006

0531/letters/mrm/L10
mark.miller@mistral.me.uk

Dear Sirs

Re: Bridge House Nursing Home, High Street, Twyford, Reading
Ref: F/2000/2729

Further to our recent telephone conversation with regard to the proposed levels and approved levels, we have pleasure in enclosing 4 copies of drawings 0531/D03b and D06b, you will note these drawings now have both the approved levels and proposed levels as surveyed on site and that related to Ordnance datum.

We confirm that the reason for the difference is that the site has been re surveyed since planning permission was granted and therefore we are using the latest information. We apologise for any confusion this may have caused and trust the enclosed information clears up any difficulties in relating the proposals to the approved scheme.

We trust you will now be able to clear the relevant conditions and look forward to receiving your confirmation of this.

In the meantime should you have any further queries please do not hesitate to contact us.

Yours faithfully

Mark Miller

encs.

Mistral Design and Management Limited

The Cottage, Penns Place, Petersfield, Hampshire GU31 4EP
Tel: 01730 233884 Fax: 01730 262043
name.surname@mistral.me.uk

Registered office: 15 Crafton Road Worthing West Sussex BN11 1QR Reg number: 4867561

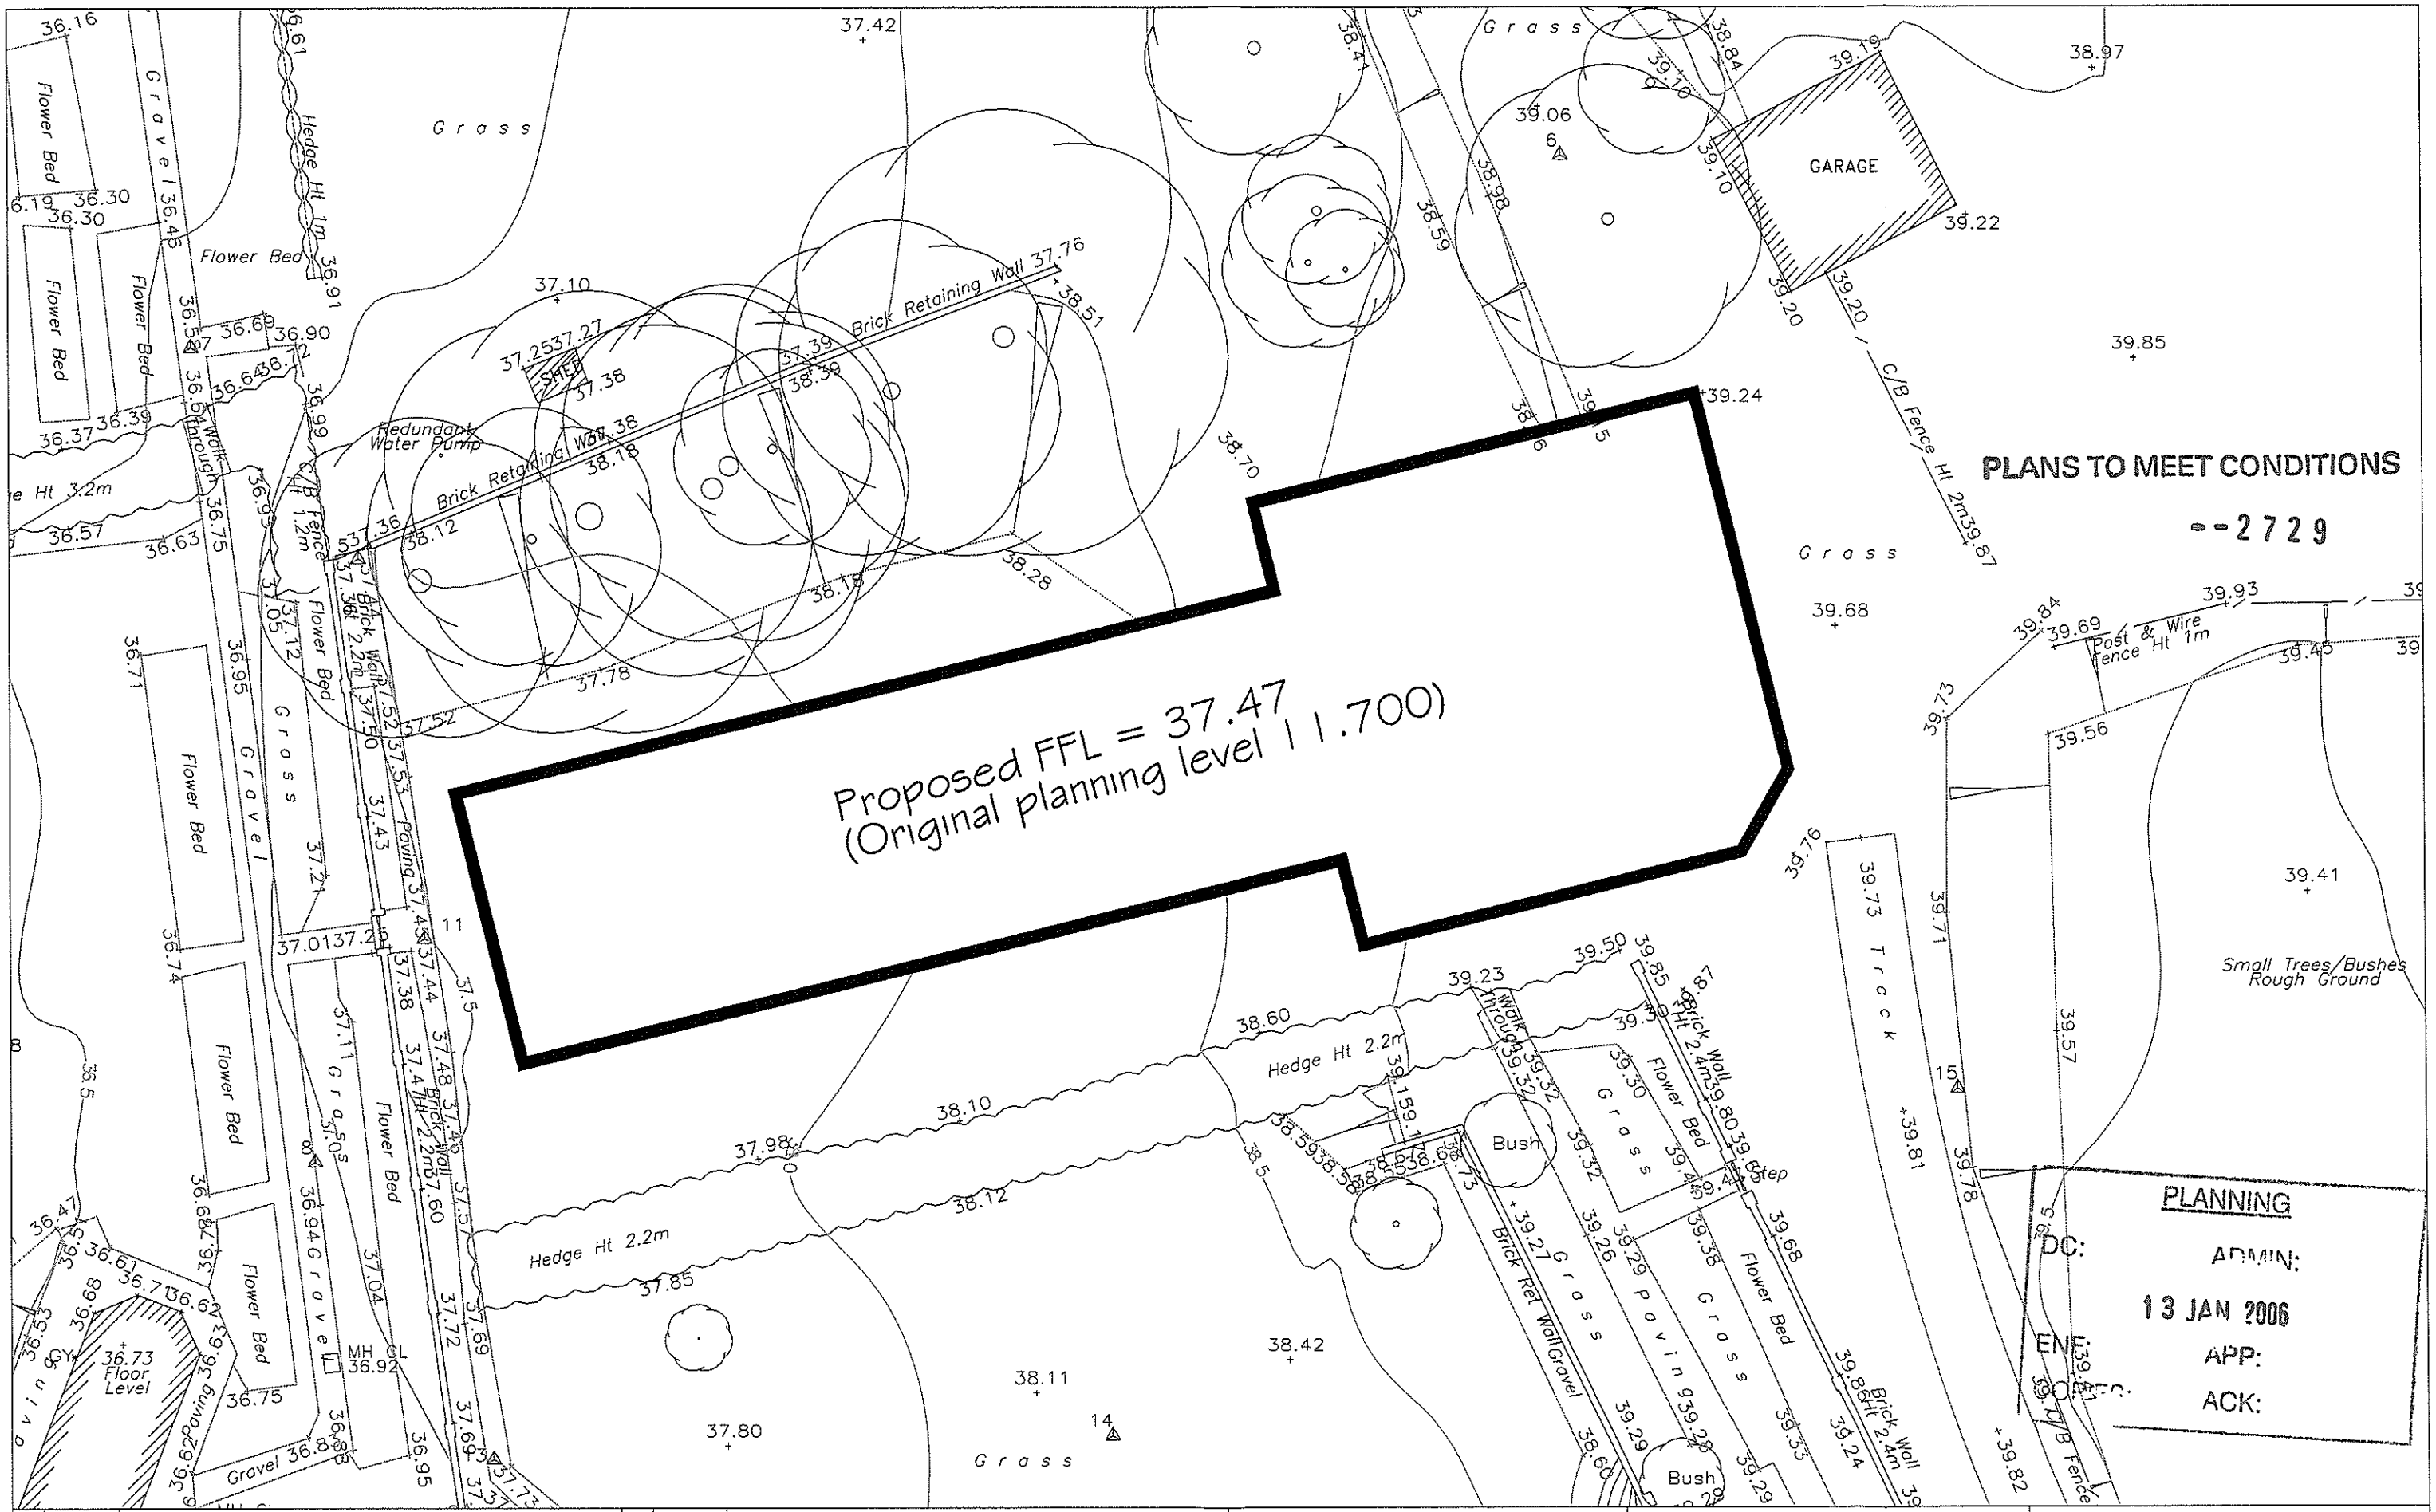

REV.	DATE	REVISIONS:	REV.	DATE	REVISIONS:

CLIENT:	Bridge House Holdings Ltd	PROJECT:	Bridge House Twyford, Hampshire
SCALE:	1:200 (A3 ORIGINAL)	DRAWING:	Site plan showing proposed FFL
DRAWN: Pwpv	CHECKED:	B	0531/D06
DATE: October 2005	DATE:		

MISTRAL
D & M

The Cottage Penns Place
Petersfield, Hampshire, GU31 4EP
Tel 01730 233884 Fax 01730 262043
name.surname@mistral.me.uk

© COPYRIGHT EXISTS ON THE DESIGNS AND INFORMATION SHOWN ON THIS DRAWING
THE CONTRACTOR MUST VERIFY ALL DIMENSIONS ON SITE BEFORE MAKING SHOP DRAWINGS OR COMMENCING WORK OF ANY KIND. DO NOT SCALE FROM THIS DRAWING