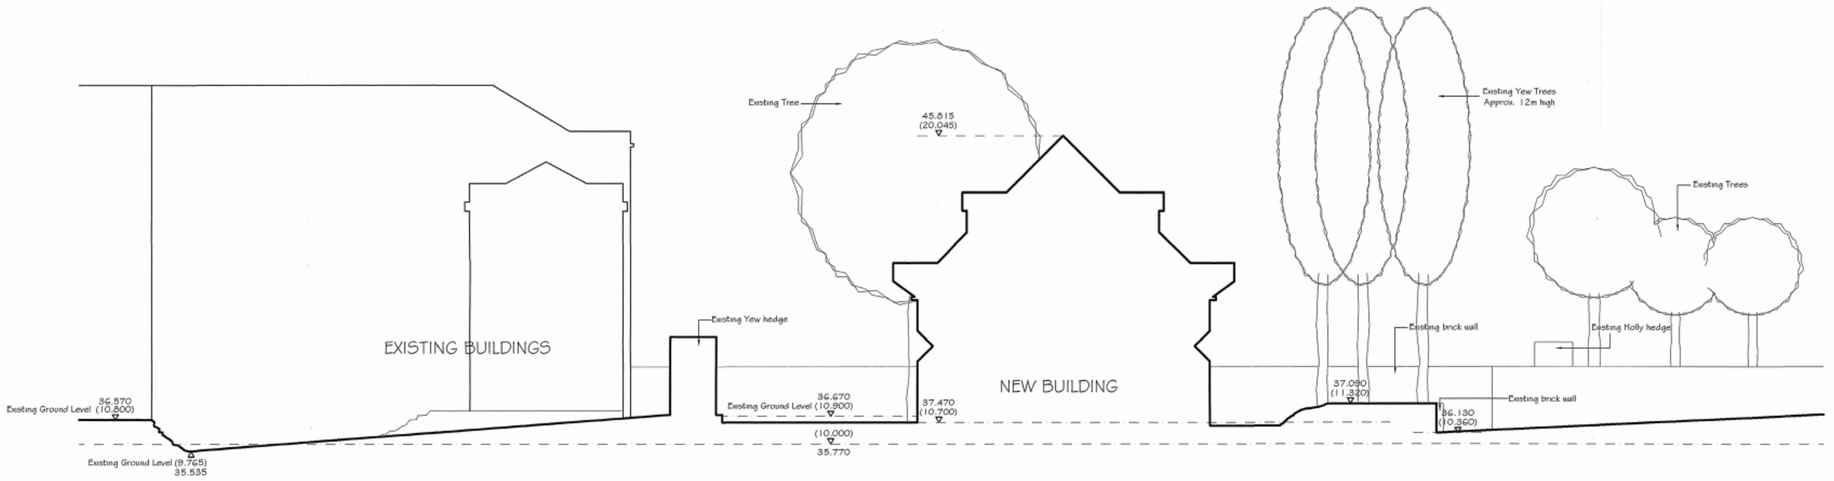


SITE SECTION A - A

NOTE
(20.045) levels approved under orginal planning permission
45.815 proposed levels related to new site survey difference 25.770m

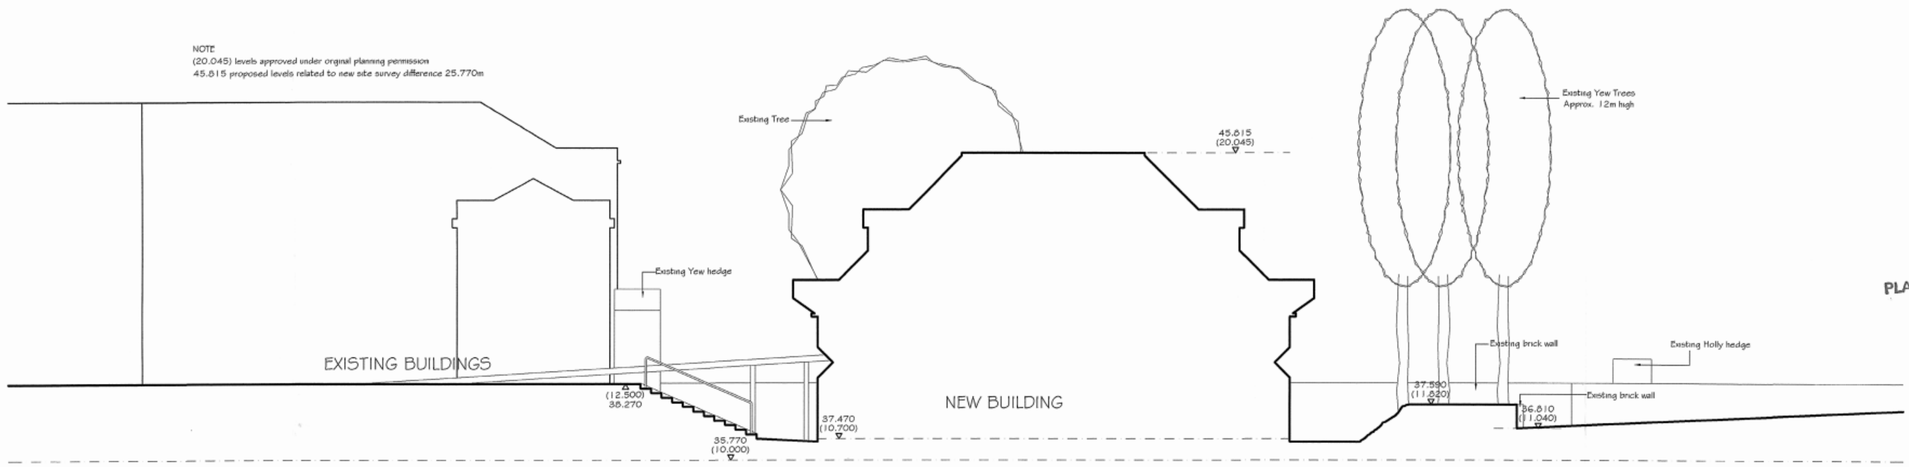


SITE SECTION B - B

PLANS TO MEET CONDITIONS
--2729

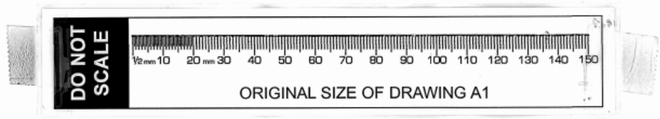


PLANNING
DC: ADMIN:
13 JAN 2006
ENF: APP:
COPIES: ACK:

| REV. | DATE | REVISIONS: | REV. | DATE | REVISIONS: | REV. | DATE | REVISIONS: |
|---|---|---|---|---|---|---|---|---|
| | | | | | | | | |

© COPYRIGHT EXISTS ON THE DESIGNS AND INFORMATION SHOWN ON THIS DRAWING

THE CONTRACTOR MUST VERIFY ALL DIMENSIONS ON SITE BEFORE MAKING SHOP DRAWINGS OR COMMENCING WORK OF ANY KIND. DO NOT SCALE FROM THIS DRAWING

| | | | |
|---|---|---|---|
| CLIENT: | Bridge House Holdings Ltd. | PROJECT: | Bridge House, Twyford |
| SCALE: | 1:100 (A1 ORIGINAL) | DRAWING: | Sections A-A, B-B |
| DRAWN: Pwpv | CHECKED: | B | 0531 / D03 |
| DATE: August 2005 | DATE: | | |

MISTRAL
D & M
The Cottage, Penns Place,
Petersfield, Hampshire, GU31 4EP
Tel. 01730 233864 Fax. 01730 262043
name.surname@mistral.me.uk