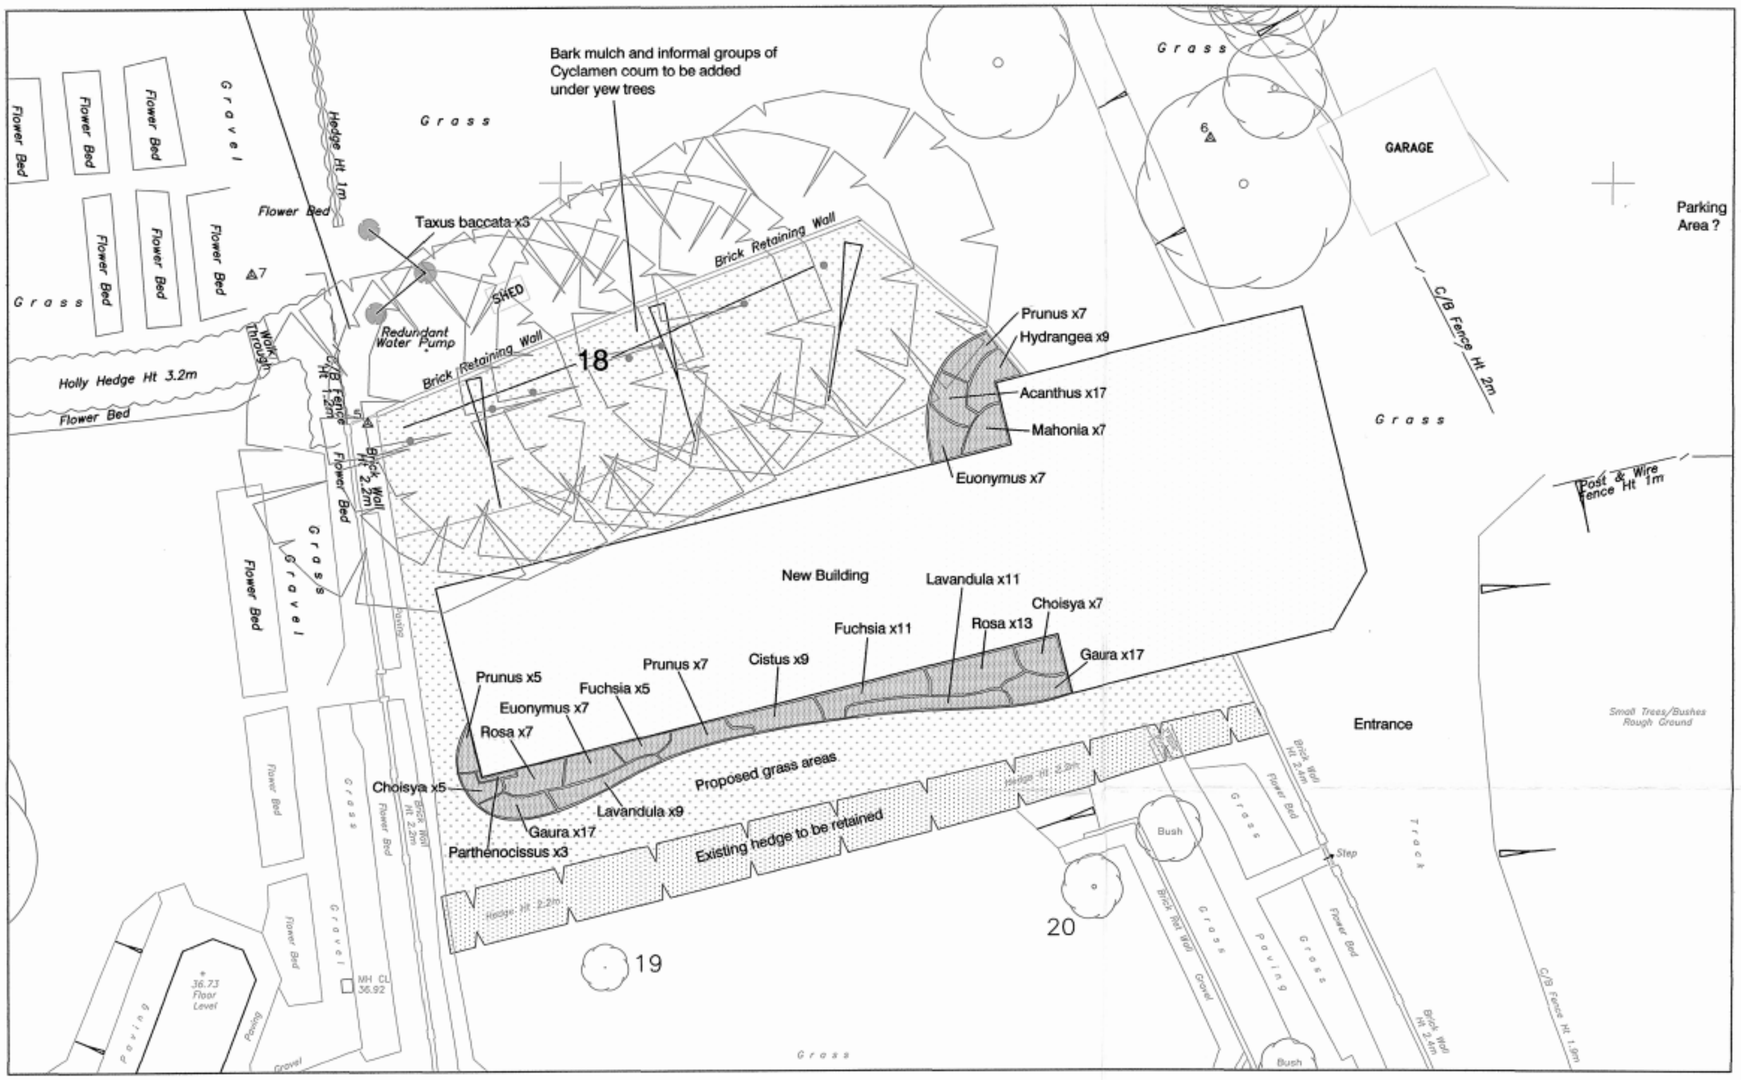

APPROX N

PLANS TO MEET CONDITIONS

--2729

Existing tree

Proposed tree

Proposed planting

Rev A Mar 06 js
Plant details and sizes added

Plant Specification

Trees

No.		Density/m2	Size
3	Taxus baccata	-	12-14cmg

Shrubs

No.		Density/m2	Size
12	Choisya ternata	2	5L
9	Cistus x purpureus	2	5L
14	Euonymus fortunei 'Sarcoxie'	2	5L
16	Fuchsia magellanica 'Versicolor'	2	5L
9	Hydrangea quercifolia	2	5L
20	Lavandula 'Hidcote'	2	5L
7	Mahonia x media 'Charity'	2	5L
19	Prunus laurocerasus 'Otto Luyken'	2	5L
20	Rosa rugosa 'Alba'	2	5L

Herbaceous

No.		Density/m2	Size
17	Acanthus mollis	5	3L
34	Gaura lindheimeri 'Siskiyou Pink'	5	3L

Climbers

No.		Density/m2	Size
3	Parthenocissus henryana	-	5L

Plants to be supplied in accordance with BS 3936 and planted in accordance with BS 4428

All planting to be maintained in accordance with sound horticultural principles until well established.
Any plants that die or fail to thrive within 5 years after planting are to be replaced with plants of similar size and species

DO NOT SCALE

½mm 10 20mm 30 40 50 60 70 80 90 100 110 120 130 140 150

ORIGINAL SIZE OF DRAWING A2

PLANNING
DC: ADMIN:
27 MAR 2006
ENF: APP:
COPIES: ACK:

Client: Hurstlane Ltd

Project: Bridge House
High St, Twyford

Title: Proposed Landscape Scheme

Status: For Information

Scale: 1:200 at A2 Date: Mar 06

Drawn: js Survey:

Dwg No: 5430/04 Rev A

Redlands Farm Redlands Lane
Ewshot Farnham Surrey GU10 5AS
Telephone 01252 850096
Facsimile 01252 851702
email mail@eechings.co.uk

IAN KEEN LIMITED